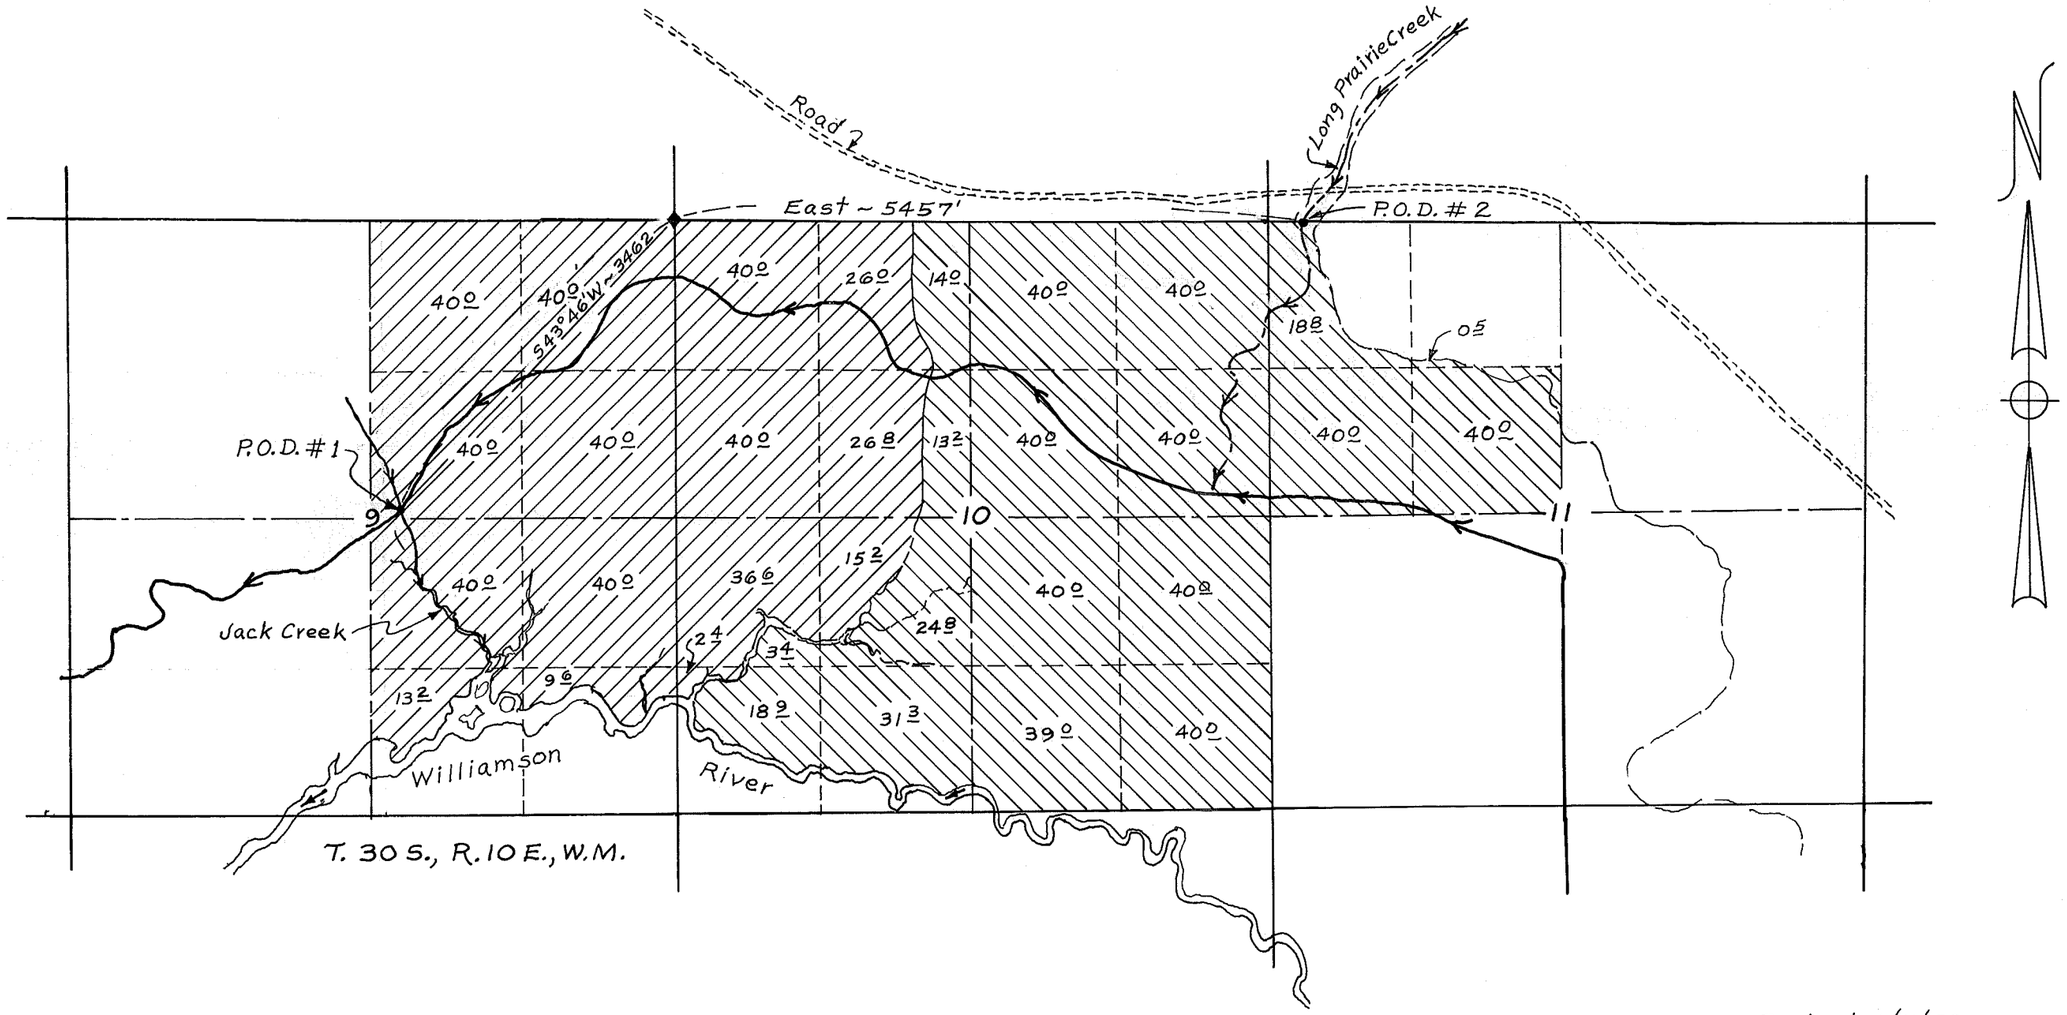

Lands to be irrigated from Jack Creek

Lands to be irrigated from Long Prairie Creek

Revised 1/11/78

MAP SHOWING LANDS TO BE IRRIGATED BY
VIOLA M. GOULDIN
AND
VIOLA GOULDIN & RAY J. MICHELS
TRUSTEES UNDER THE ESTATE OF
WILLIAM GOULDIN
FROM
JACK CREEK & LONG PRAIRIE CREEK
IN SECTIONS 9, 10 & 11, T. 30 S., R. 10 E., W.M.
KLAMATH COUNTY, OREGON

Scale: 1" = 1320'

Map prepared by: WILLIAM L. WALES & Associates
Consulting Engineers
Klamath Falls, Oregon

January, 1977

Application No. 55558
Permit No. 42725

REGISTERED PROFESSIONAL ENGINEER
OREGON
MAY 11, 1981
WILLIAM L. WALES, JR.