S.W.1/4 S.W.1/4 SEC. 23 T.3S. R.1W. W.M.

CLACKAMAS COUNTY

1"=100'

D. L. C.
JESSE V. BOONE NO. 42

3 1W 23CC

RECEIVED
JUL 27 1983
WATER RESOURCES DEPT.
SALEM, OREGON

CANCELLED T.L.S
1200

Application No. 65212
Permit No. 47892

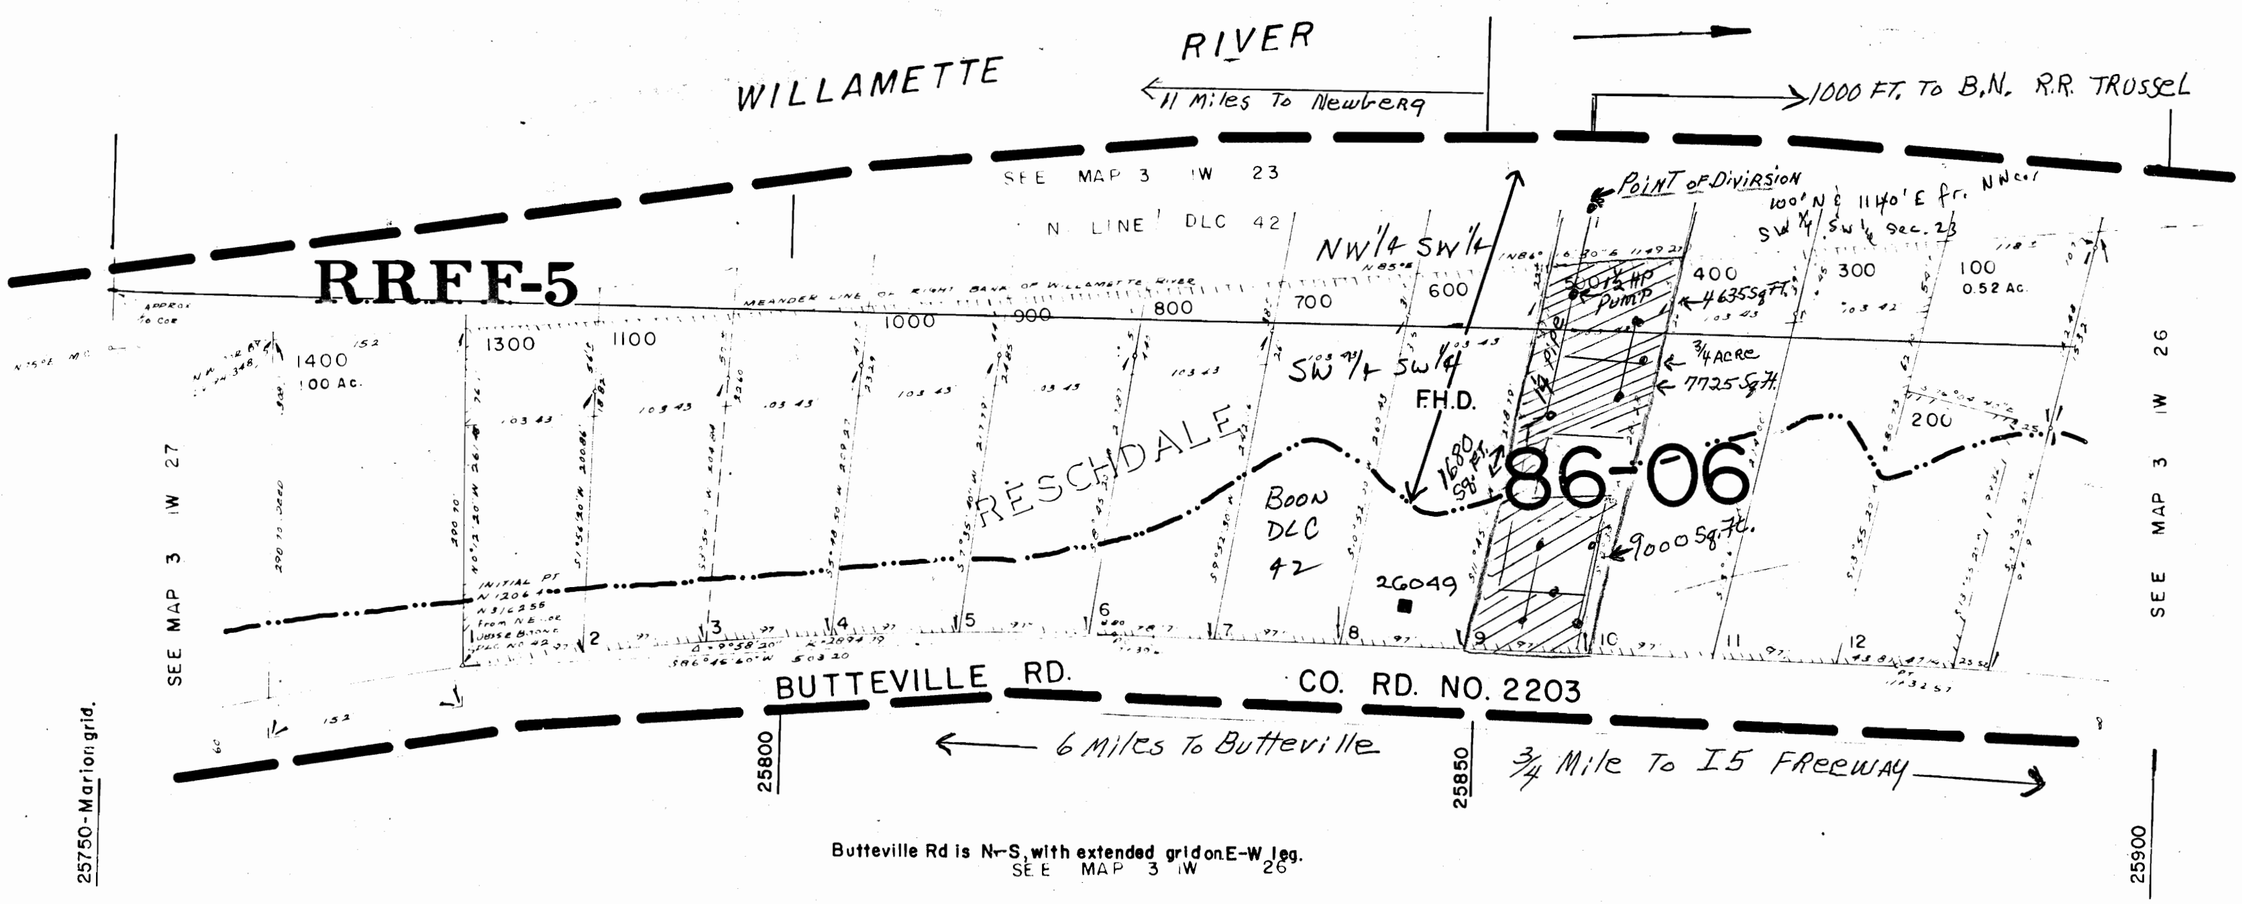

Butteville Rd is N-S with extended grid on E-W leg.
SEE MAP 3 1W 26

SW1/4 SW1/4 Section 18405 Sq. Ft.
NW1/4 SW1/4 Section 4635 Sq. Ft.

RECEIVED
AUG 26 1983
WATER RESOURCES DEPT.
SALEM, OREGON

GREENWAY
SEE MAP 5-2

3 1W 23CC