THE EAST HALF OF THE EAST HALF OF THE N.E. QUARTER OF THE S.E. QUARTER, SECTION 18, TWP 32 SOUTH, RANGE 4 WEST, WILLAMETTE MERIDIAN, DOUGLAS COUNTY OREGON, LYING SOUTH OF STARVEOUT CREEK ROAD. 7.93 ACERS

TAX ACCT# 1528A TAX LOT 12 KNOWN AS THE PATRICK M. LEONARD — CRISTINE A. WESTPHAL PROPERTY.

THE POINT OF DIVERSION IS TO BE LOCATED 1260 FT. SOUTH AND 75' WEST FROM THE EAST 1/4 CORNER OF SECTION 18

RECEIVED
NOV 17 1983
WATER RESOURCES DEPT.
SALEM, OREGON

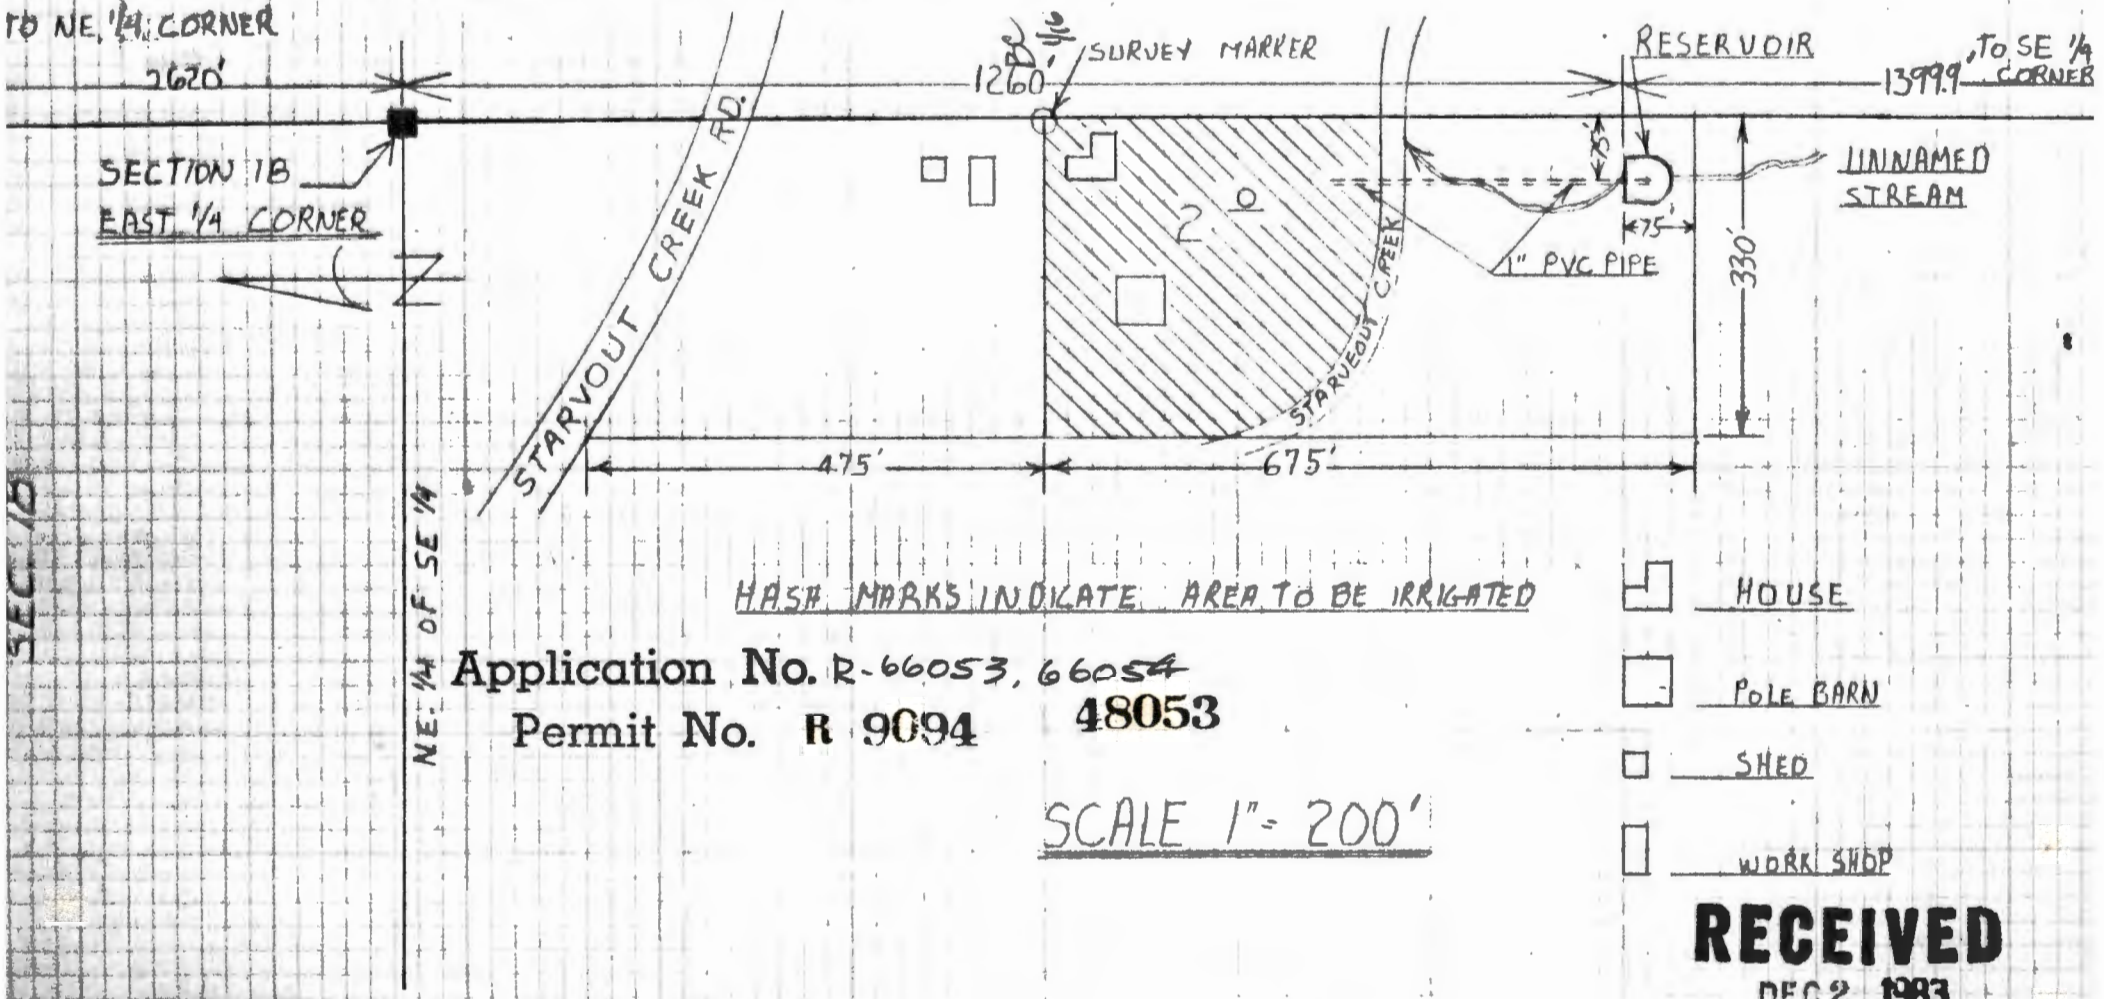

HASH MARKS INDICATE AREA TO BE IRRIGATED

HOUSE

POLE BARN

SHED

WORK SHOP

Application No. R-66053, 66054
Permit No. R 9094 **48053**

SCALE 1" = 200'

APPLICATION NO. 66054 R-66053

RECEIVED
DEC 2 1983
WATER RESOURCES DEPT.
SALEM, OREGON