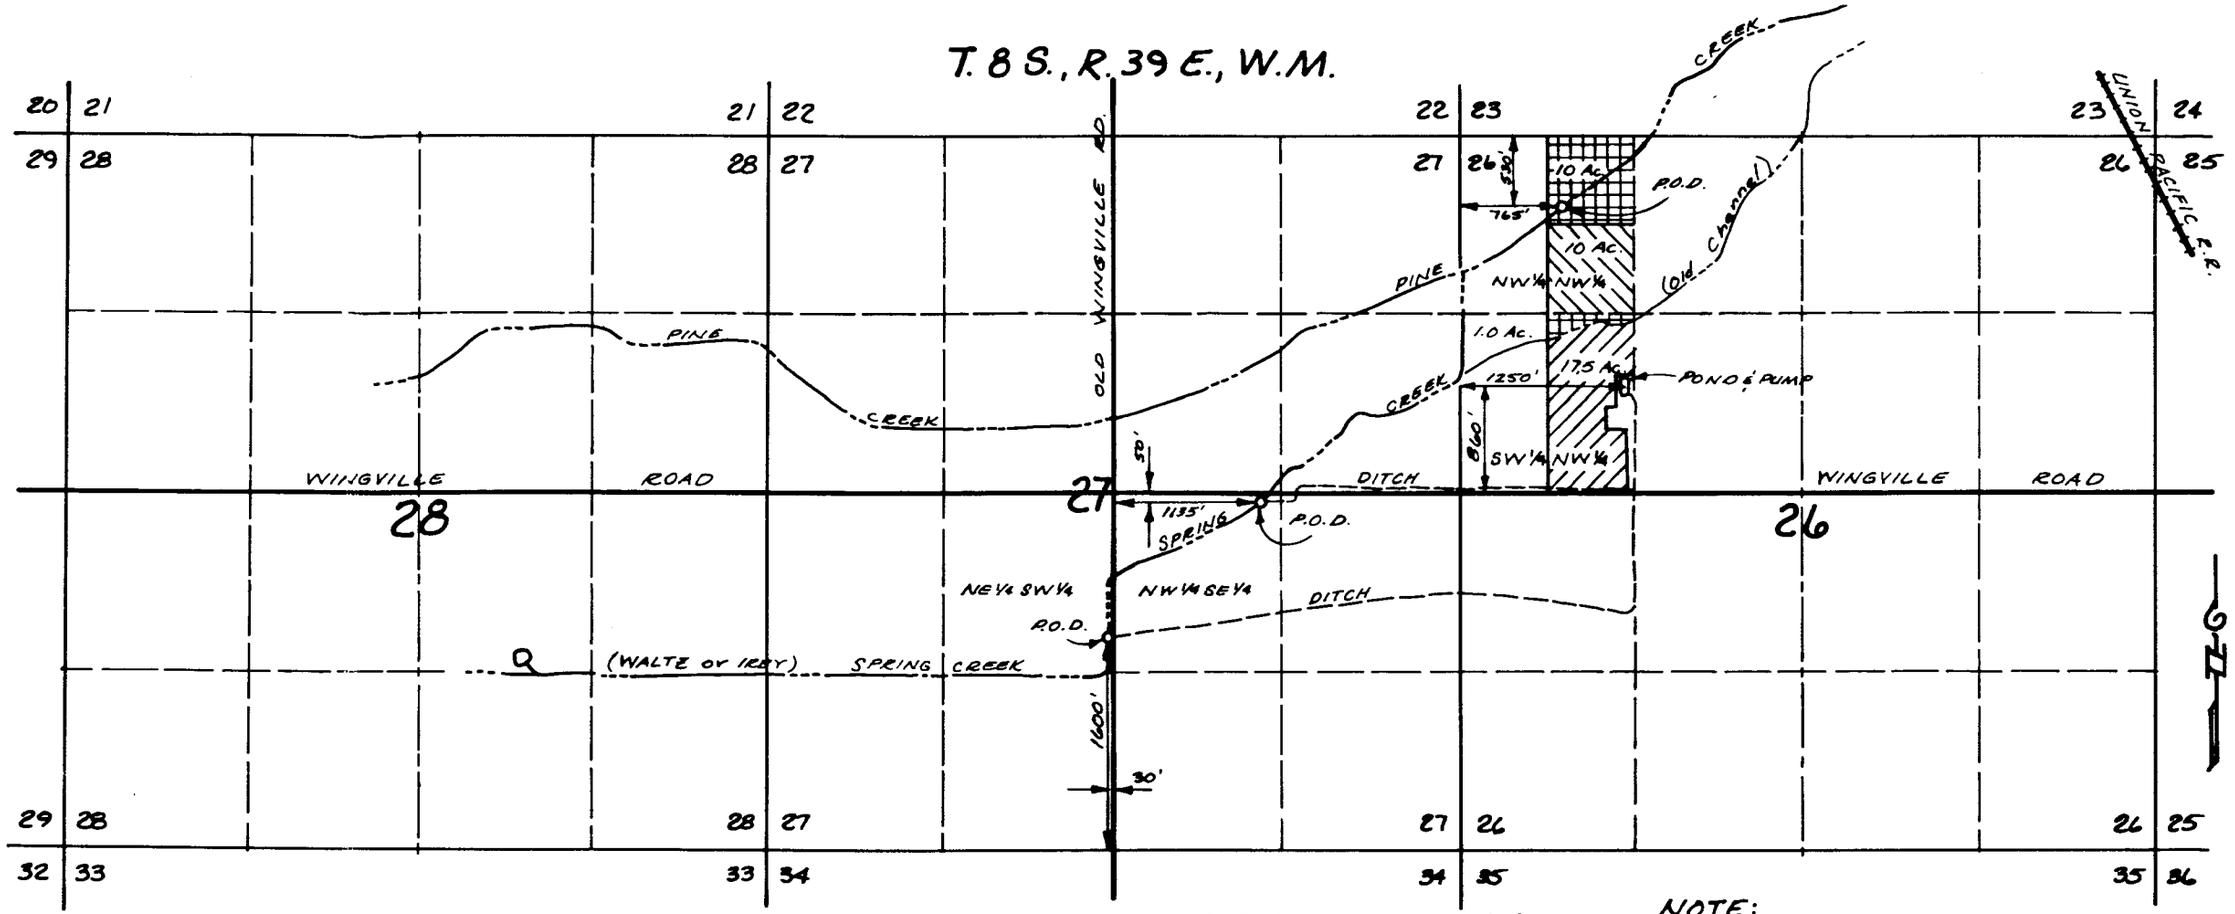

1990 Pine Creek prim. w/ 1990 Spring Creek suppl. and 1990 Ground Water suppl.

Cert. #4221 Pine Creek prim. w/ 1990 Spring Creek suppl. and 1990 Ground Water suppl.

Cert. #4221 Spring Creek prim. w/ 1990 Pine Creek suppl. and 1990 Ground Water suppl.

MAP TO ACCOMPANY

APPLICATION FOR PERMIT TO APPROPRIATE SURFACE WATER

&

APPLICATION FOR A PERMIT TO APPROPRIATE GROUND WATER

APPLICANT: LLOYD SMITH

DATE: APRIL, 1990 SCALE: 4" = 1 Mi.

NOTE:
P.O.D. locations from aerial photo's & quadrangle map scaling.

Pond location from owners field measurements.

Certified Water Right Examiner #168
James D. Hanley
James D. Hanley
May 17, 1988
STATE OF OREGON

Application No. 70320 & G-12089
Permit No.