Application No. S-80879

Permit No. 53028

SEC 32 T5N R37E & SEC 5 T4N R37E
UMATILLA COUNTY, OREGON

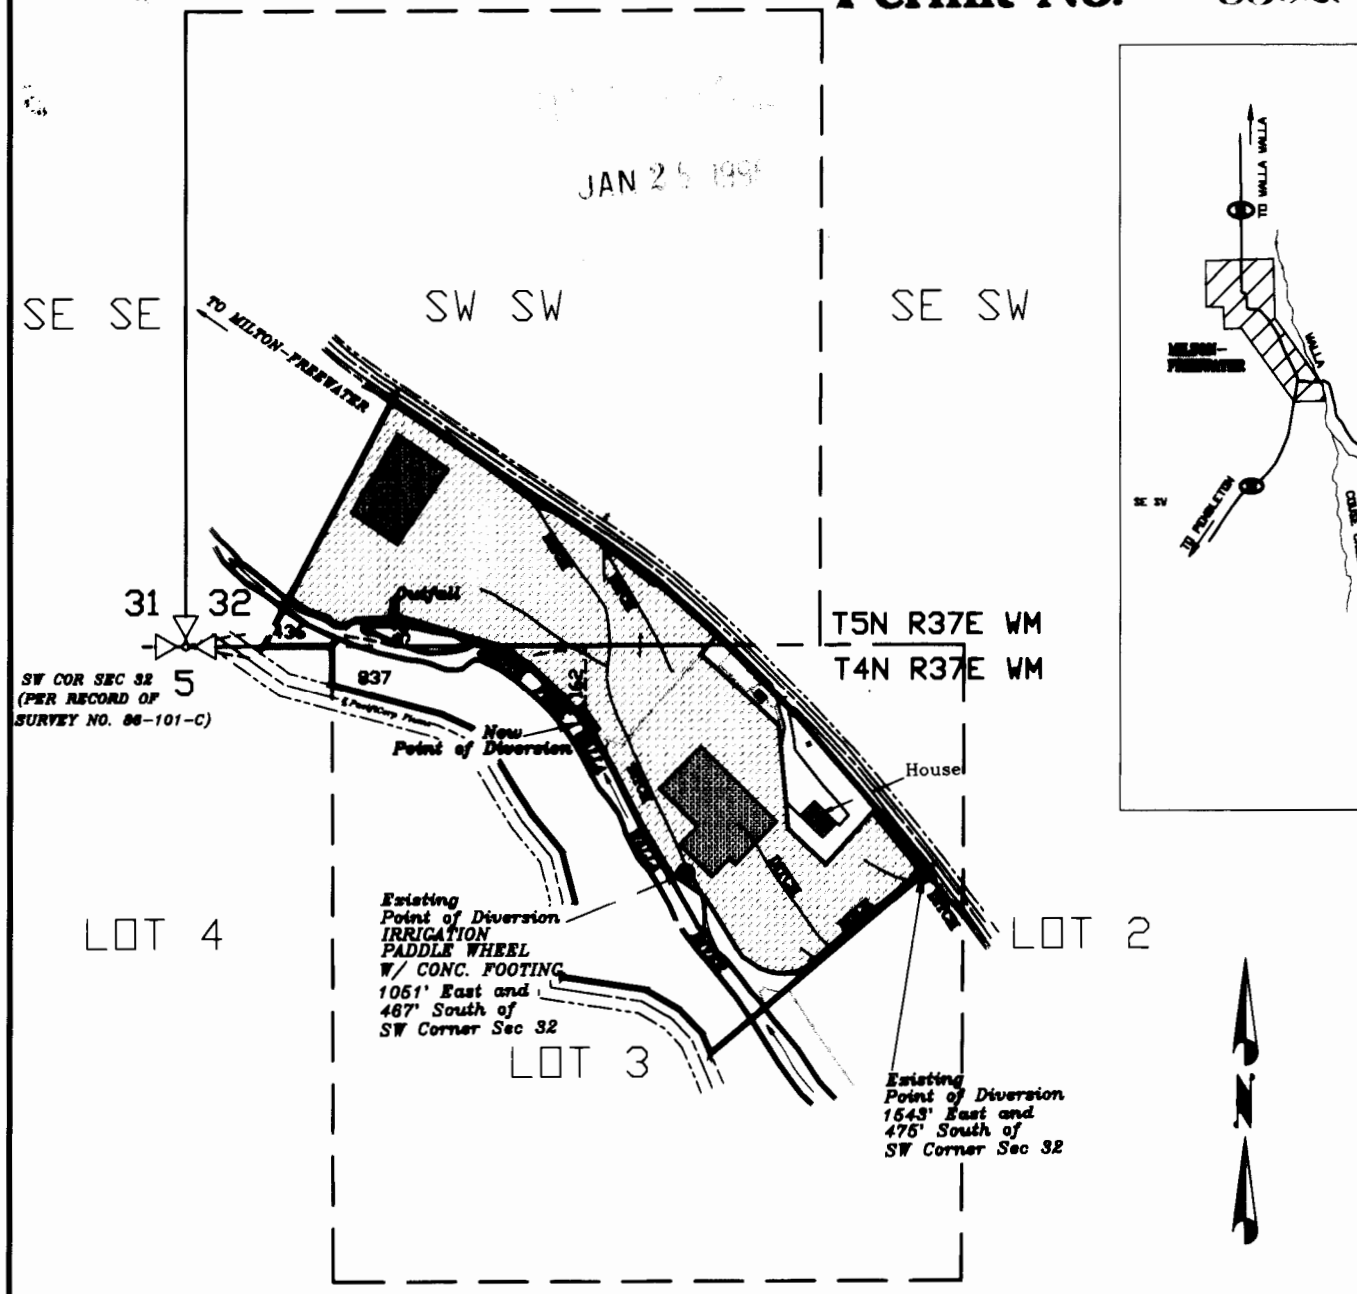


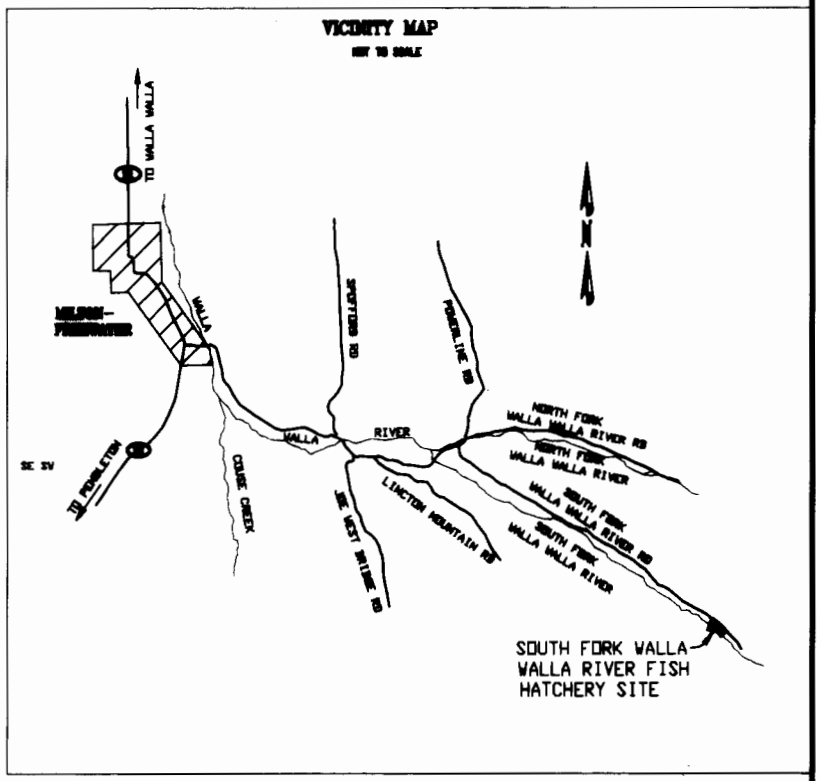


Certified Water Right Examiner
242WRE
Mark R. Heidecke
May 22, 1990
STATE OF OREGON
Exp 6/30/97

This map was prepared for the purpose of identifying the location of a water right only and is not intended to provide legal dimensions or location of property ownership lines.

Location of Existing Place of Use. [Sec 32 - 5.32 ac]
(Lands currently under irrigation.) [Sec 5 - 5.55 ac]

Proposed Location of Place of Use. (Hatchery Site)
[Sec 32 - 0.54 ac]
[Sec 5 - 0.75 ac]

COMPUTER REVISION ONLY

UNITED STATES DEPARTMENT OF ENERGY
BONNEVILLE POWER ADMINISTRATION
HEADQUARTERS, PORTLAND, OREGON

SOUTH FORK WALLA WALLA
RIVER FISH HATCHERY SITE
WATER RIGHTS APPLICATION MAP

PL6-F2106

| Drawn | Scale | Sheet | Sheet | Revision |
|---|---|---|---|---|
| FBJ | A1 | 1 | | 0 |