SECTION 23 T1S R2W WM WASHINGTON COUNTY OREGON
WATER RIGHT MAP
FOR
VINCENT RIGERT

21800 S.W. MURPHY LANE
ALOHA, OR 97007

IRRIGATED AREA:
TAX LOTS 300, 301, 800, 700
IN NE 1/4 OF N.W. 1/4 21.43 AC.

TAX LOT 700
IN SE 1/4 OF N.W. 1/4 4.6 AC

26.23 ACRES TOTAL

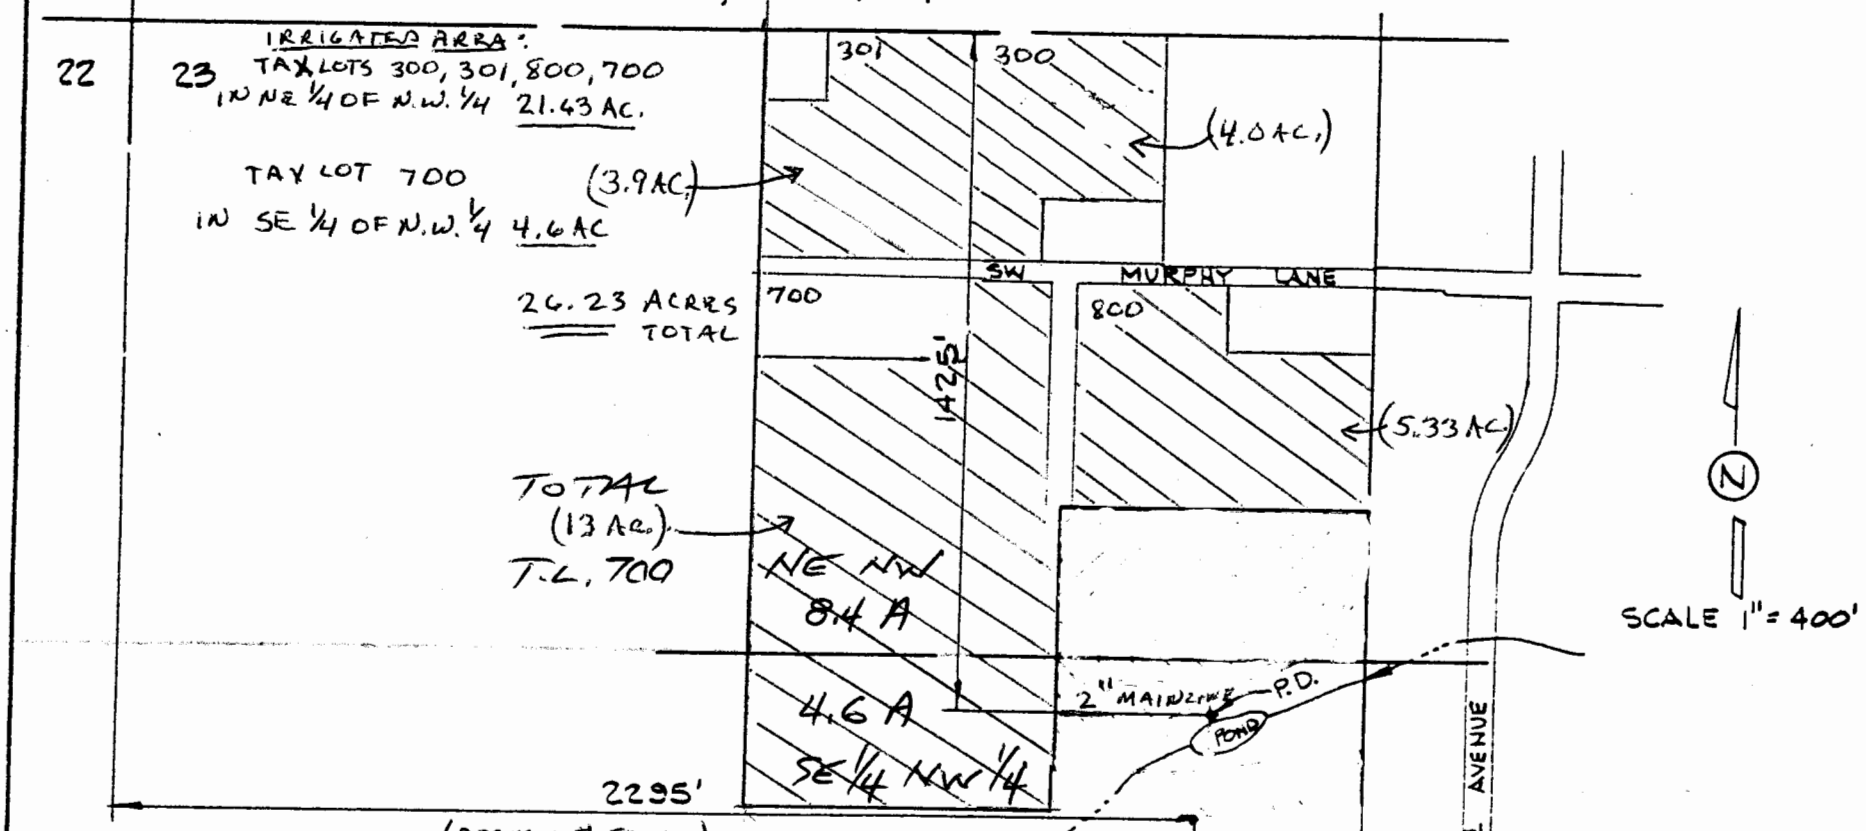

POINT OF DIVERSION: EXISTING RESERVOIR
SE 1/4 NW 1/4, SECTION 23, T1S, R2W, W.M.
1425 FEET SOUTH AND 2300 FEET EAST FROM
THE N.W. 1/4 CORNER OF SECTION 23.

PREPARED BY:

VINCENT RIGERT

RECEIVED
OCT 2 3 2003
WATER RESOURCES DEPT
SALEM, OREGON

RECEIVED
SEP 0 8 2003
WATER RESOURCES DEPT
SALEM, OREGON

app 110 R. 85857

Rec S 74474
Rec S 52031