Surface Water Application Map
Weaver
T.29s R.5w Section 32
Douglas County

Scale: 1"=400'

RECEIVED
DEC 0 3 2021
OWRD

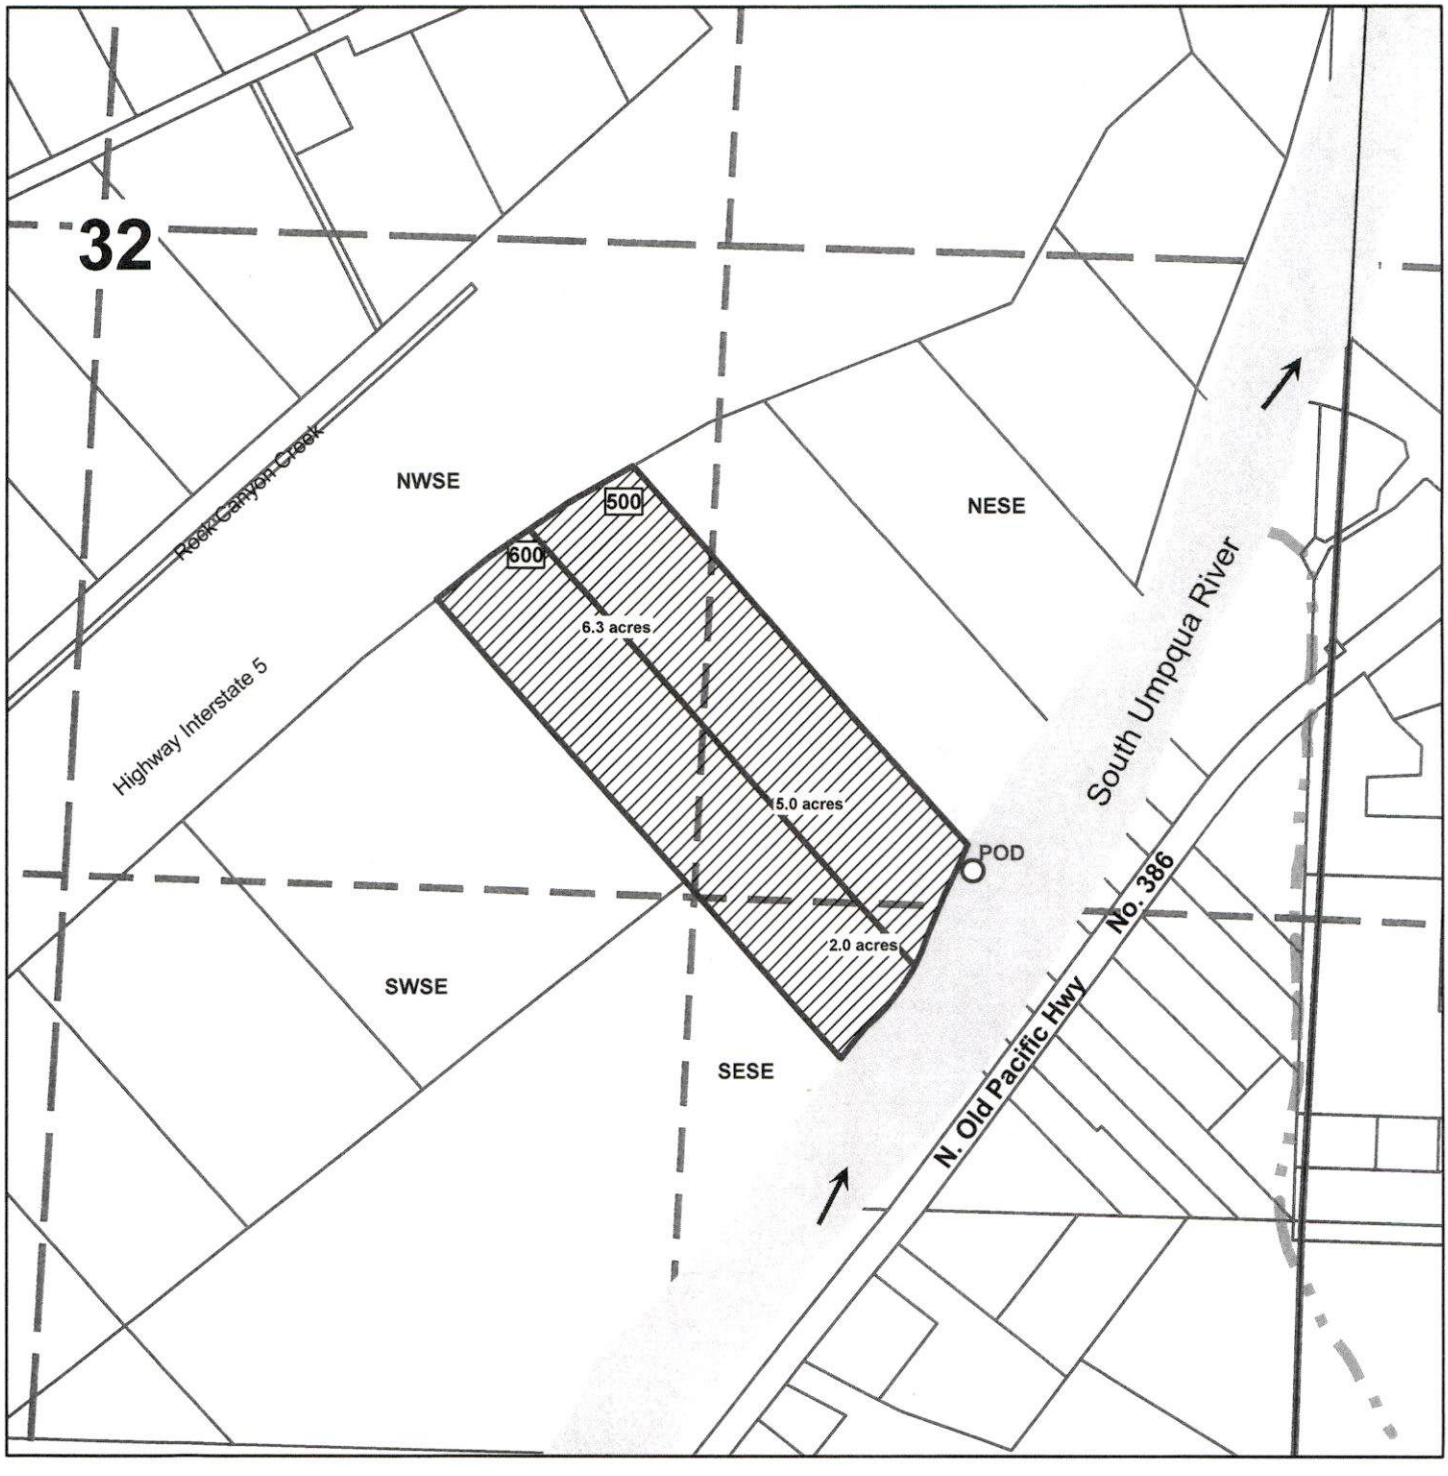

Point of Diversion is 1285 ft South and 1885 ft East
From the Center of Section 32

The purpose of this map is to identify the location of a water right. Not intended to show property ownership.

Surface Water Application Map
Weaver
T.29s R.5w Section 32
Douglas County

Scale: 1"=400'

RECEIVED
DEC 03 2021
OWRD

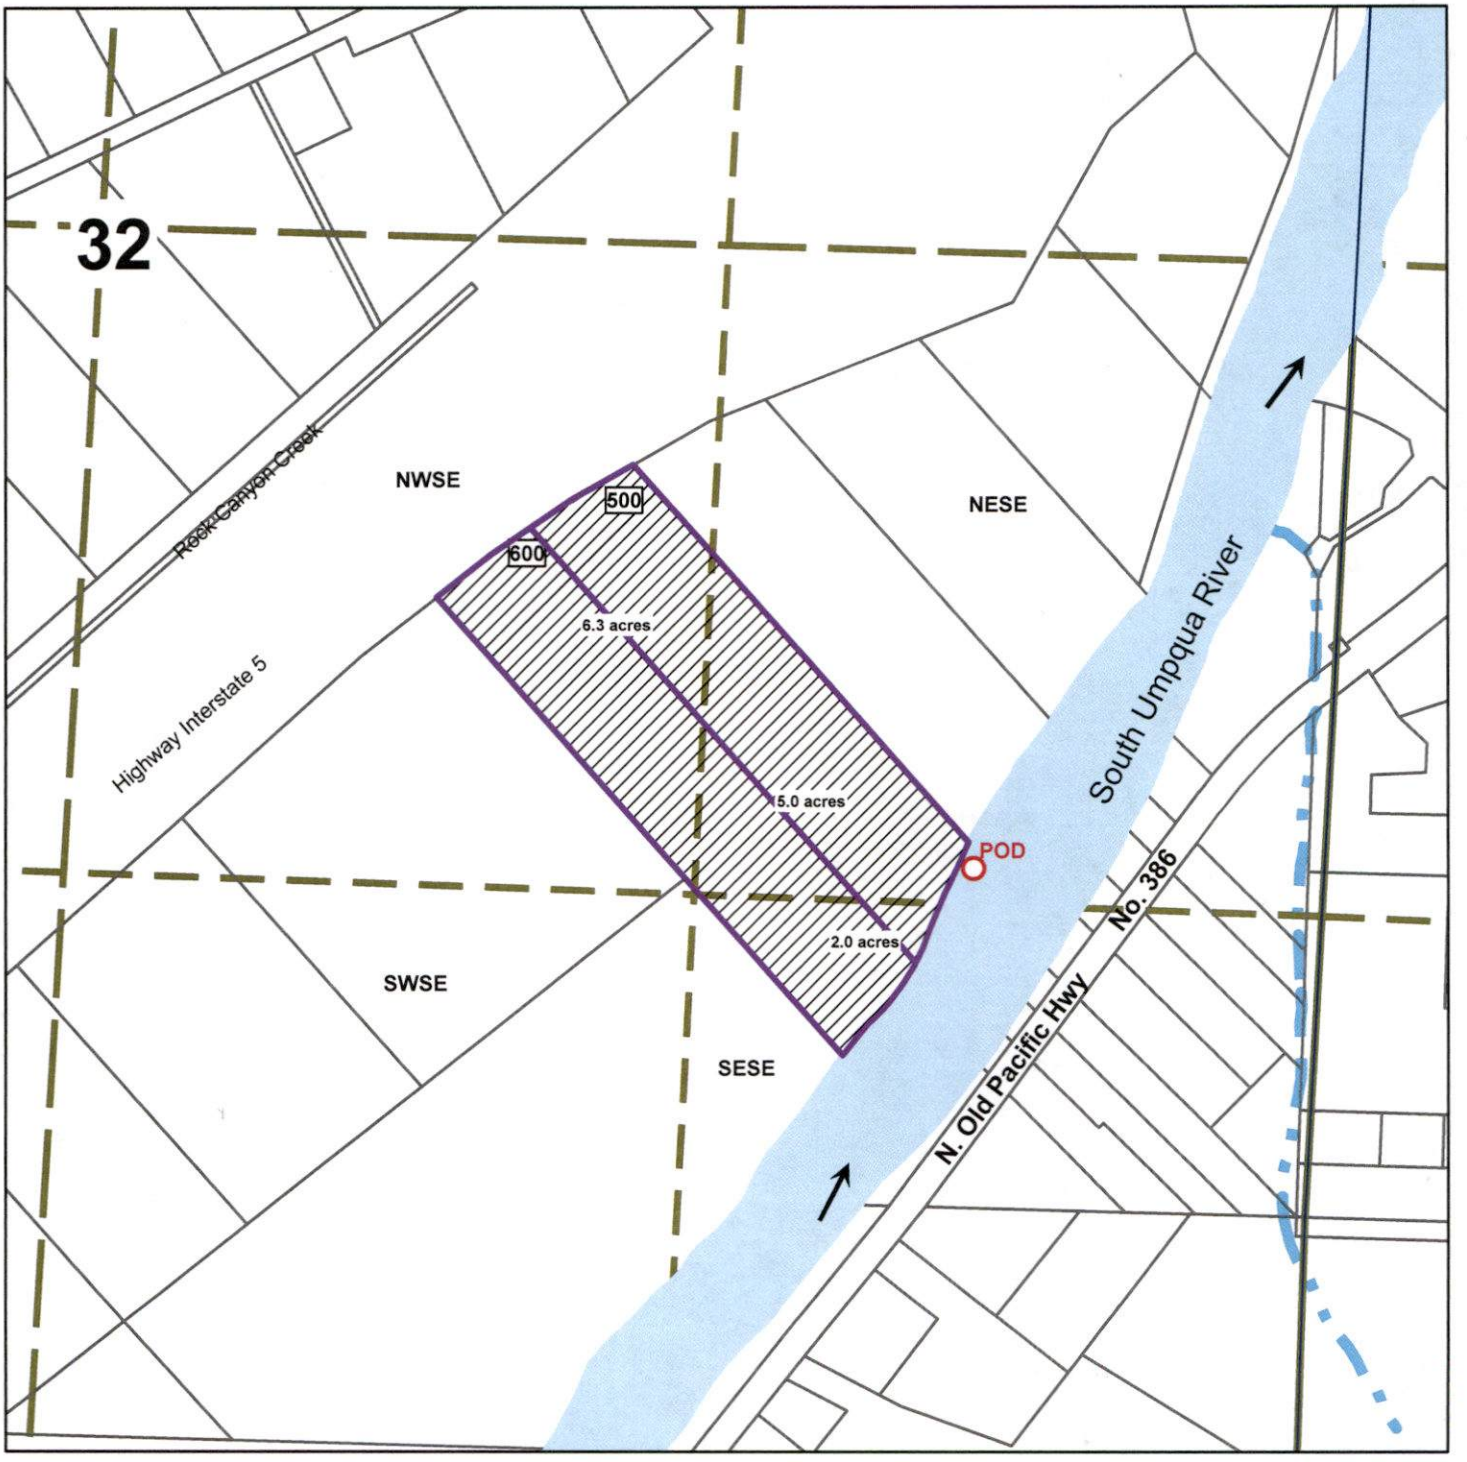

Point of Diversion is 1285 ft South and 1885 ft East
From the Center of Section 32

The purpose of this map is to identify the location of a water right. Not intended to show property ownership.

THIS MAP WAS PREPARED FOR ASSESSMENT PURPOSE ONLY.

SE1/4 SEC.32 T.29S. R.5W. W.M.
DOUGLAS COUNTY
1" = 200'

REVISED ON 7-23-19

29 5 32D
MYRTLE CREEK

CANCELLED NO'S
700

OWRD
DEC 0 3 2021
RECEIVED

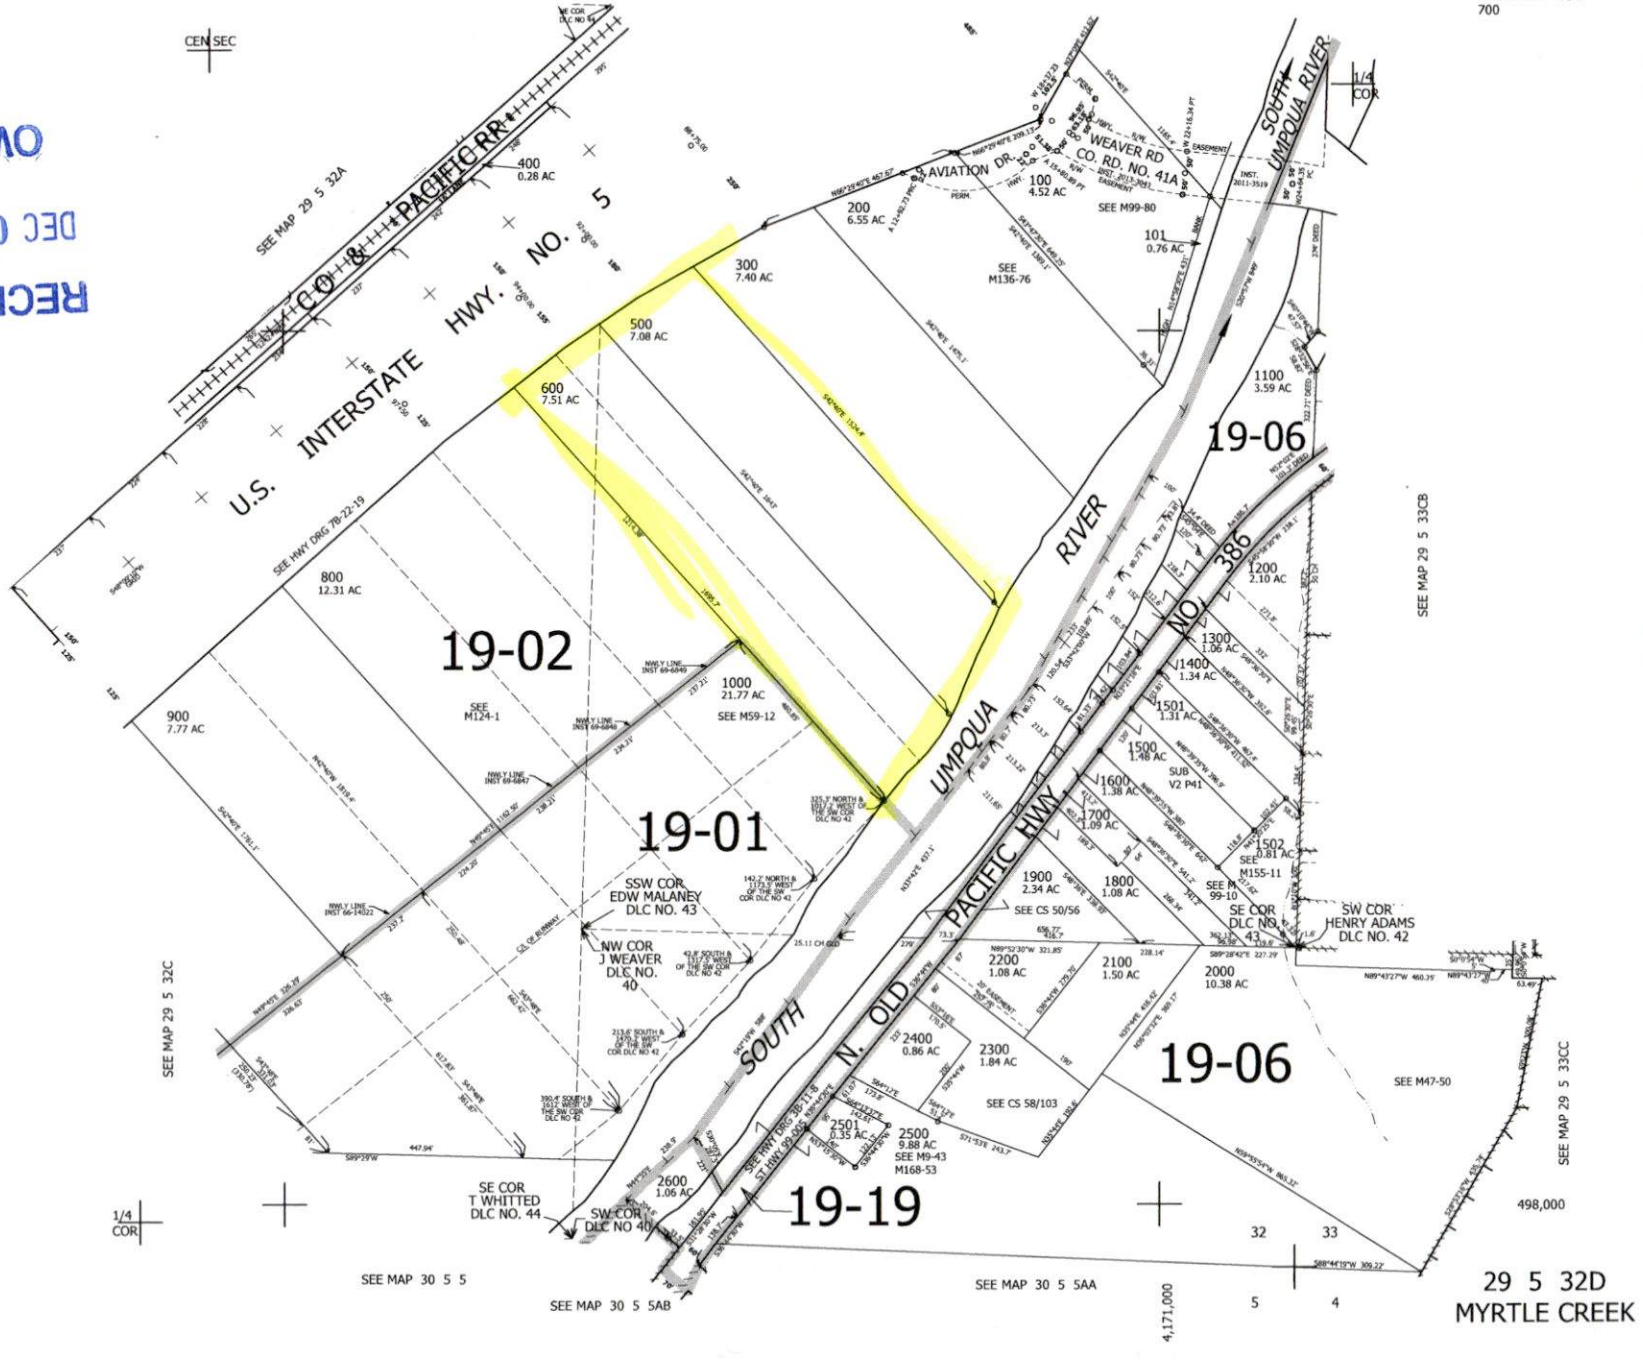

29 5 32D
MYRTLE CREEK