Surface Water Application - Legacy Valley Farms, LLC

Township 14S, Range 4W, W.M.

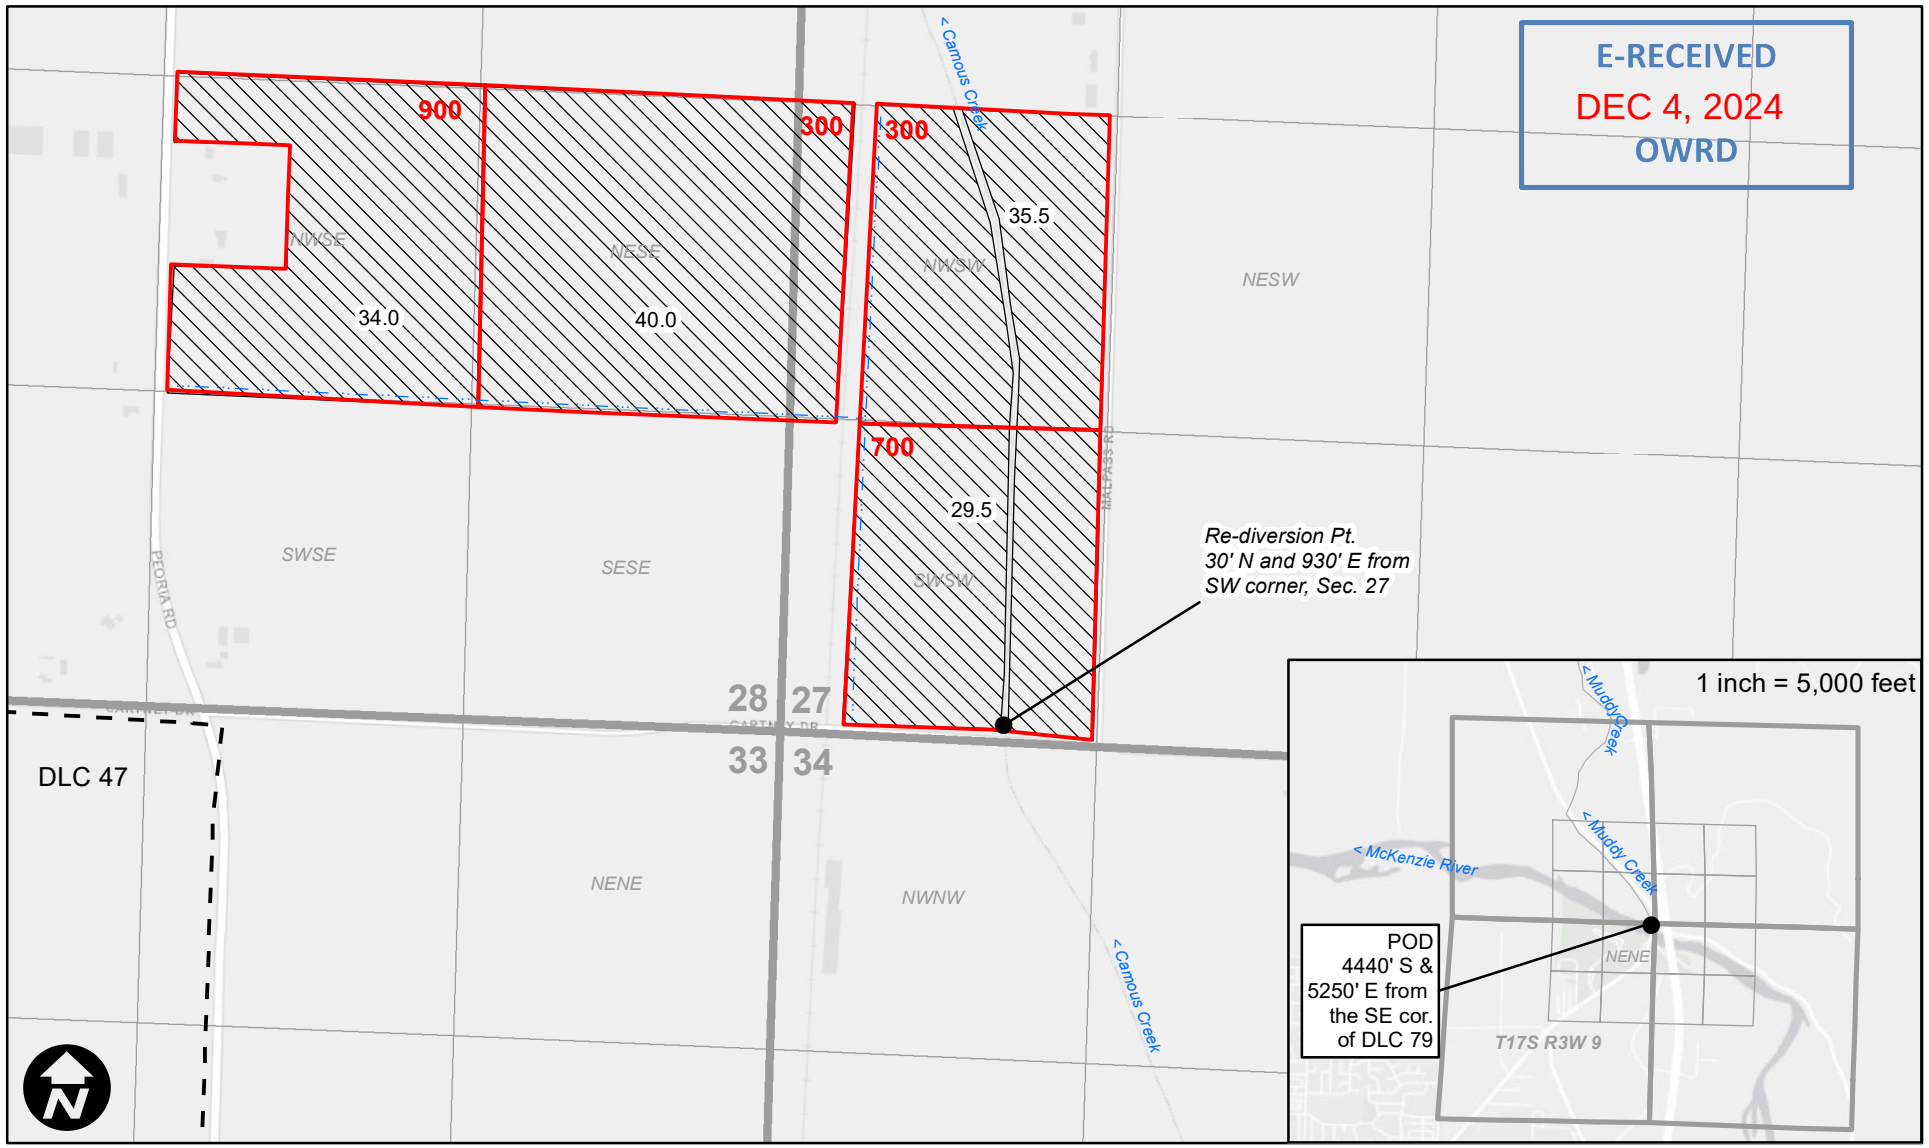

Legend

Irrigation POU | Mainline | Tax Lots | DLC

WILL MCGILL SURVEYING LLC

Surface Water Application - Kayner

Township 14S, Range 4W, W.M.

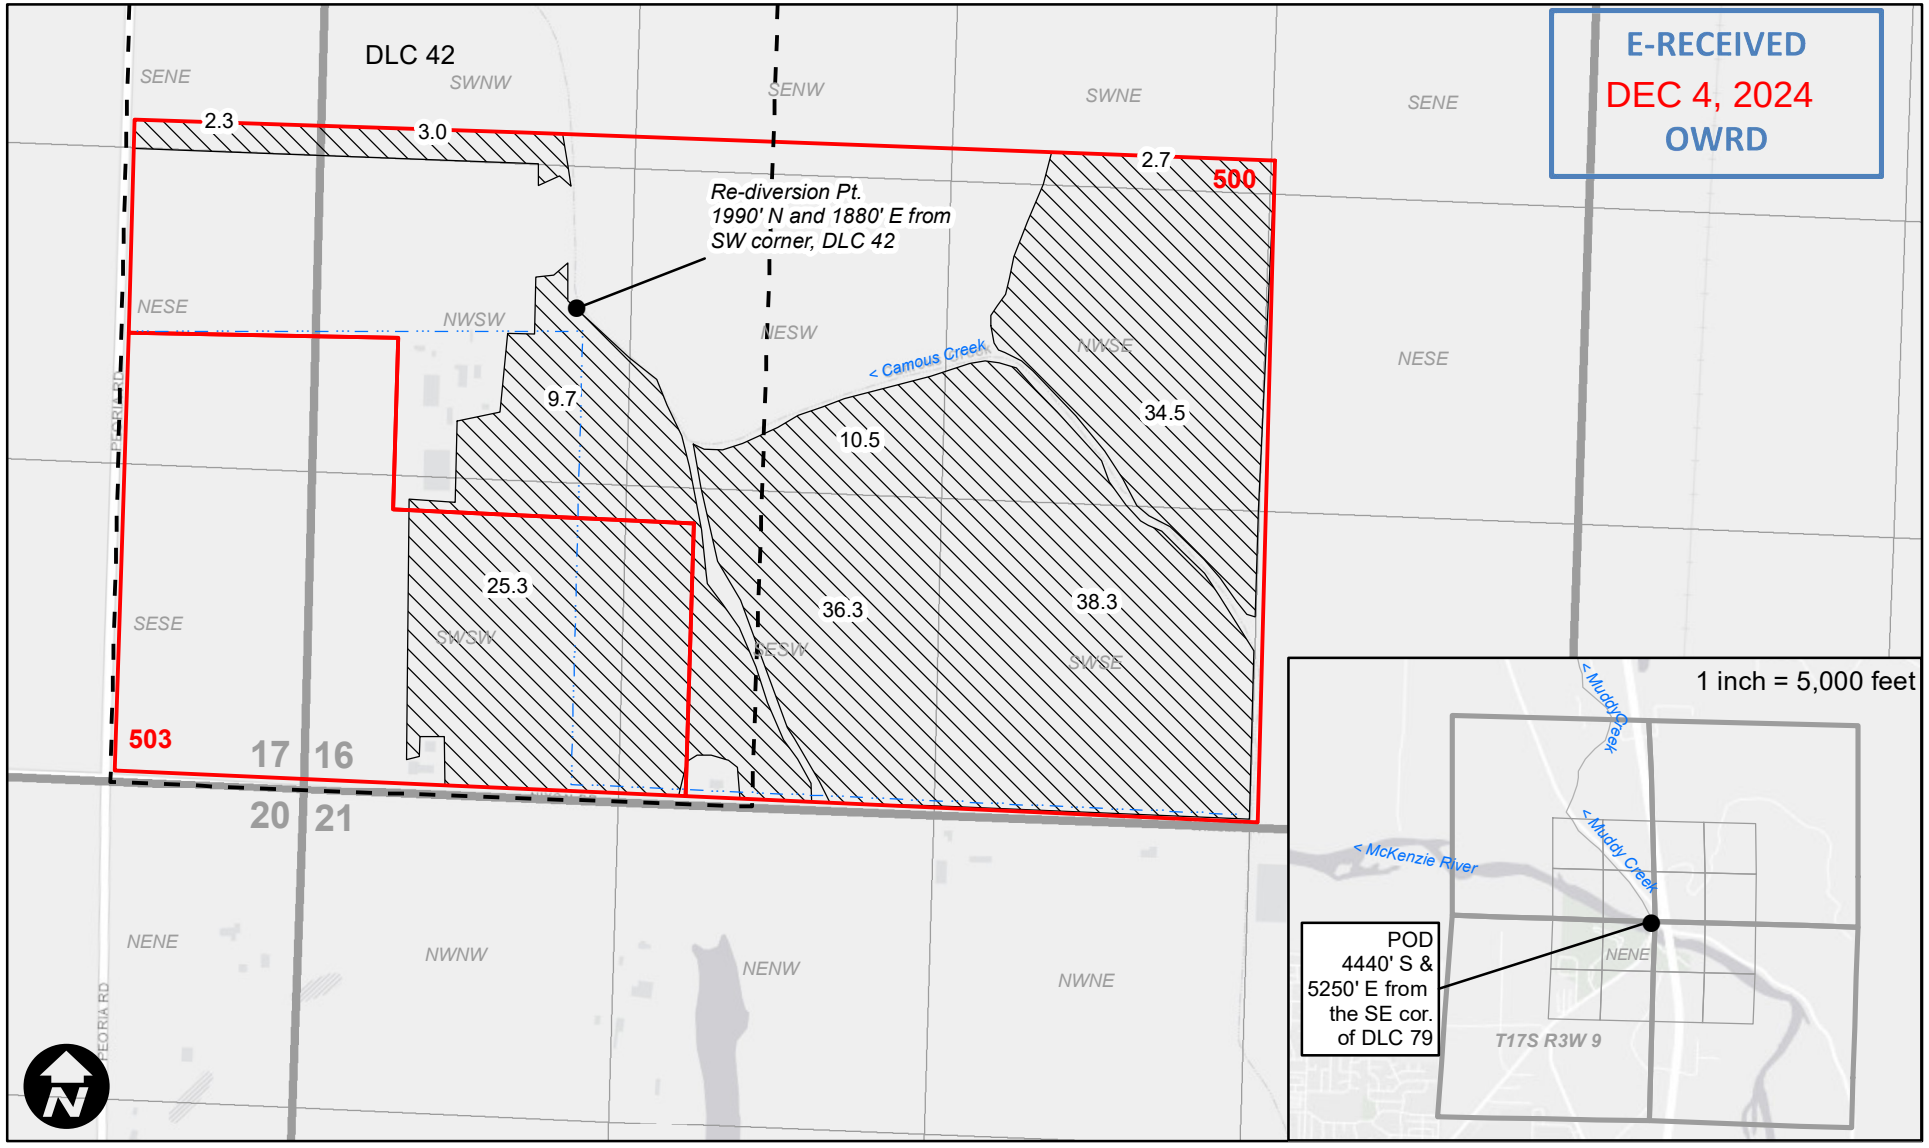

Legend

Irrigation POU | Mainline | Tax Lots | DLC

WILL MCGILL SURVEYING LLC