Application Map

FOR: Le DOUBLE G, LLC
BY: NATHAN REED, PE, CWRE
T27S, R6W, W.M. SECTION 22, GLOT 2
APPLICATION No.: _____
PERMIT No.:_____

Received by OWRD
JUL 10 2025
Salem, OR

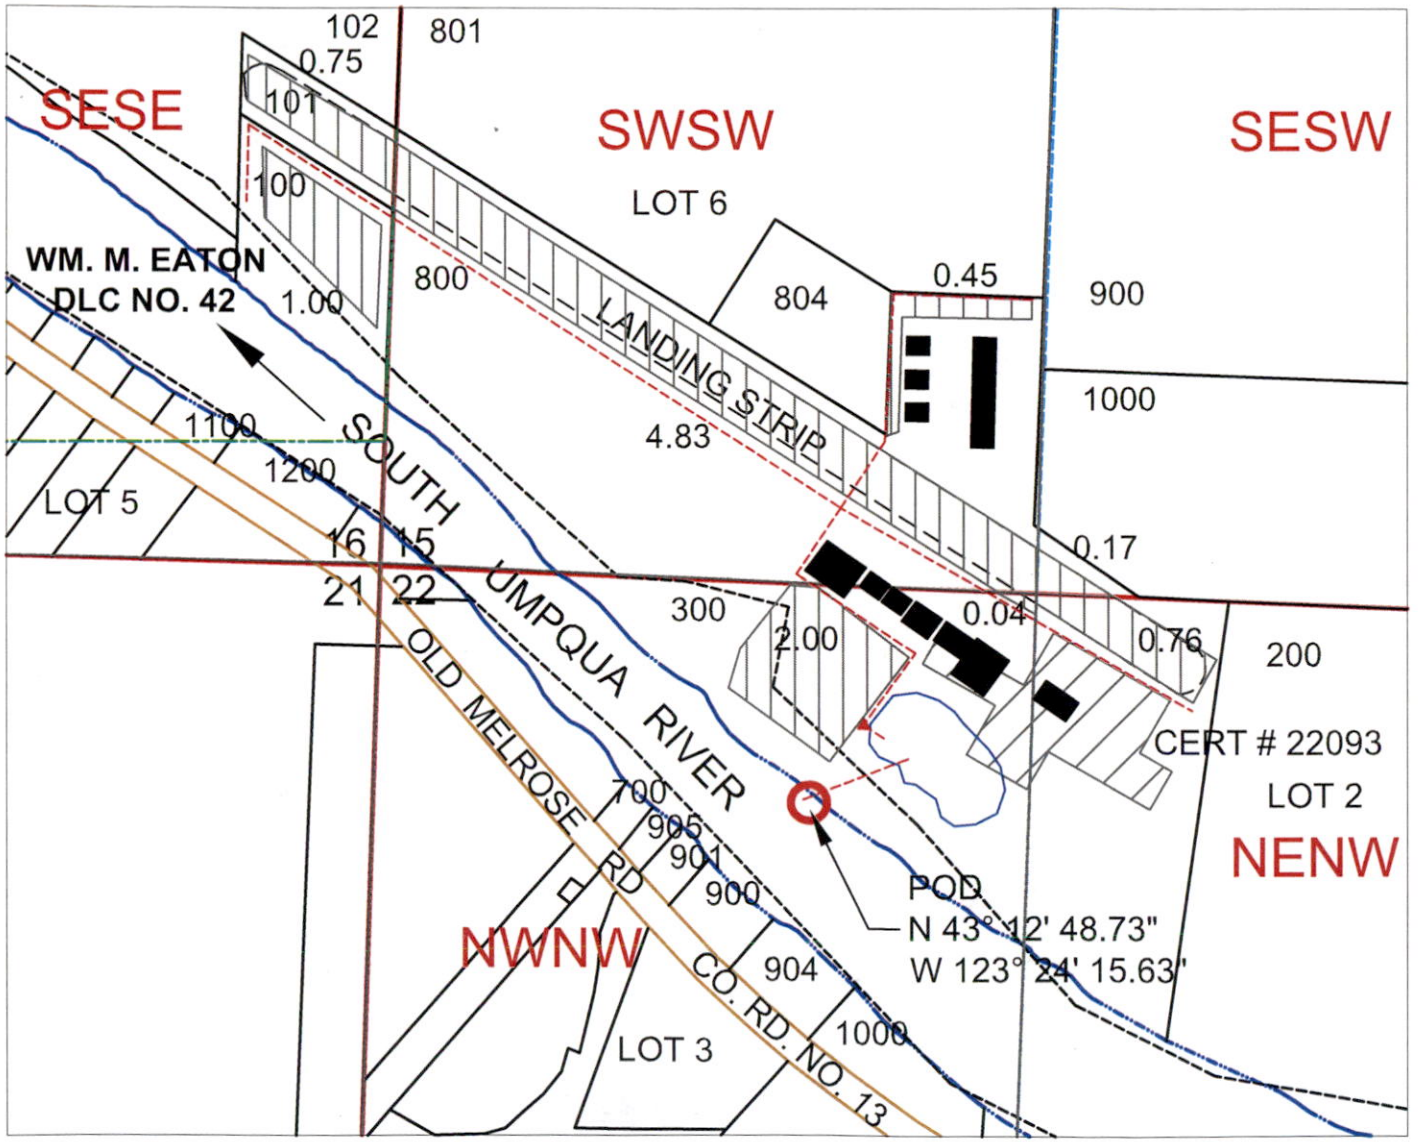

SCALE: 1" = 400'

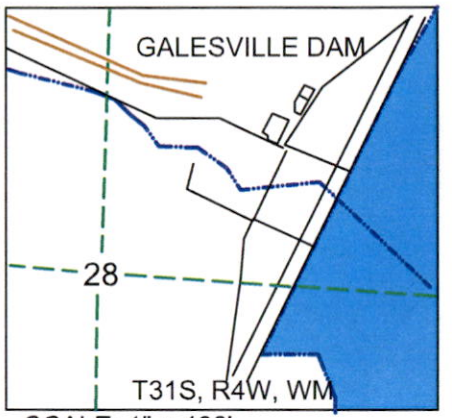

SCALE: 1" = 400'

LEGEND

- WATER
- PIPE
- PARCEL
- POD
- SECTION
- QUARTER
- SIXTEENTH
- DLC
- GLOT
- EXISTING IRR
- NEW IRR

MAP PREPARED FOR:
Le DOUBLE G, LLC
1087 TANGLEWOOD LN.
ROSEBURG, OR 97471

MAP PREPARED BY:
NATHAN REED PE, CWRE
157 WEST BODIE STREET
ROSEBURG, OR 97471

POD IS LOCATED 2940 FEET SOUTH & 880 FEET EAST OF W1/4 CORNER OF SECTION 15.

THE PURPOSE OF THIS MAP IS TO IDENTIFY THE LOCATION OF THE WATER RIGHT. IT IS NOT INTENDED TO PROVIDE INFORMATION RELATIVE TO THE LOCATION OF PROPERTY OWNERSHIP BOUNDARY LINES.