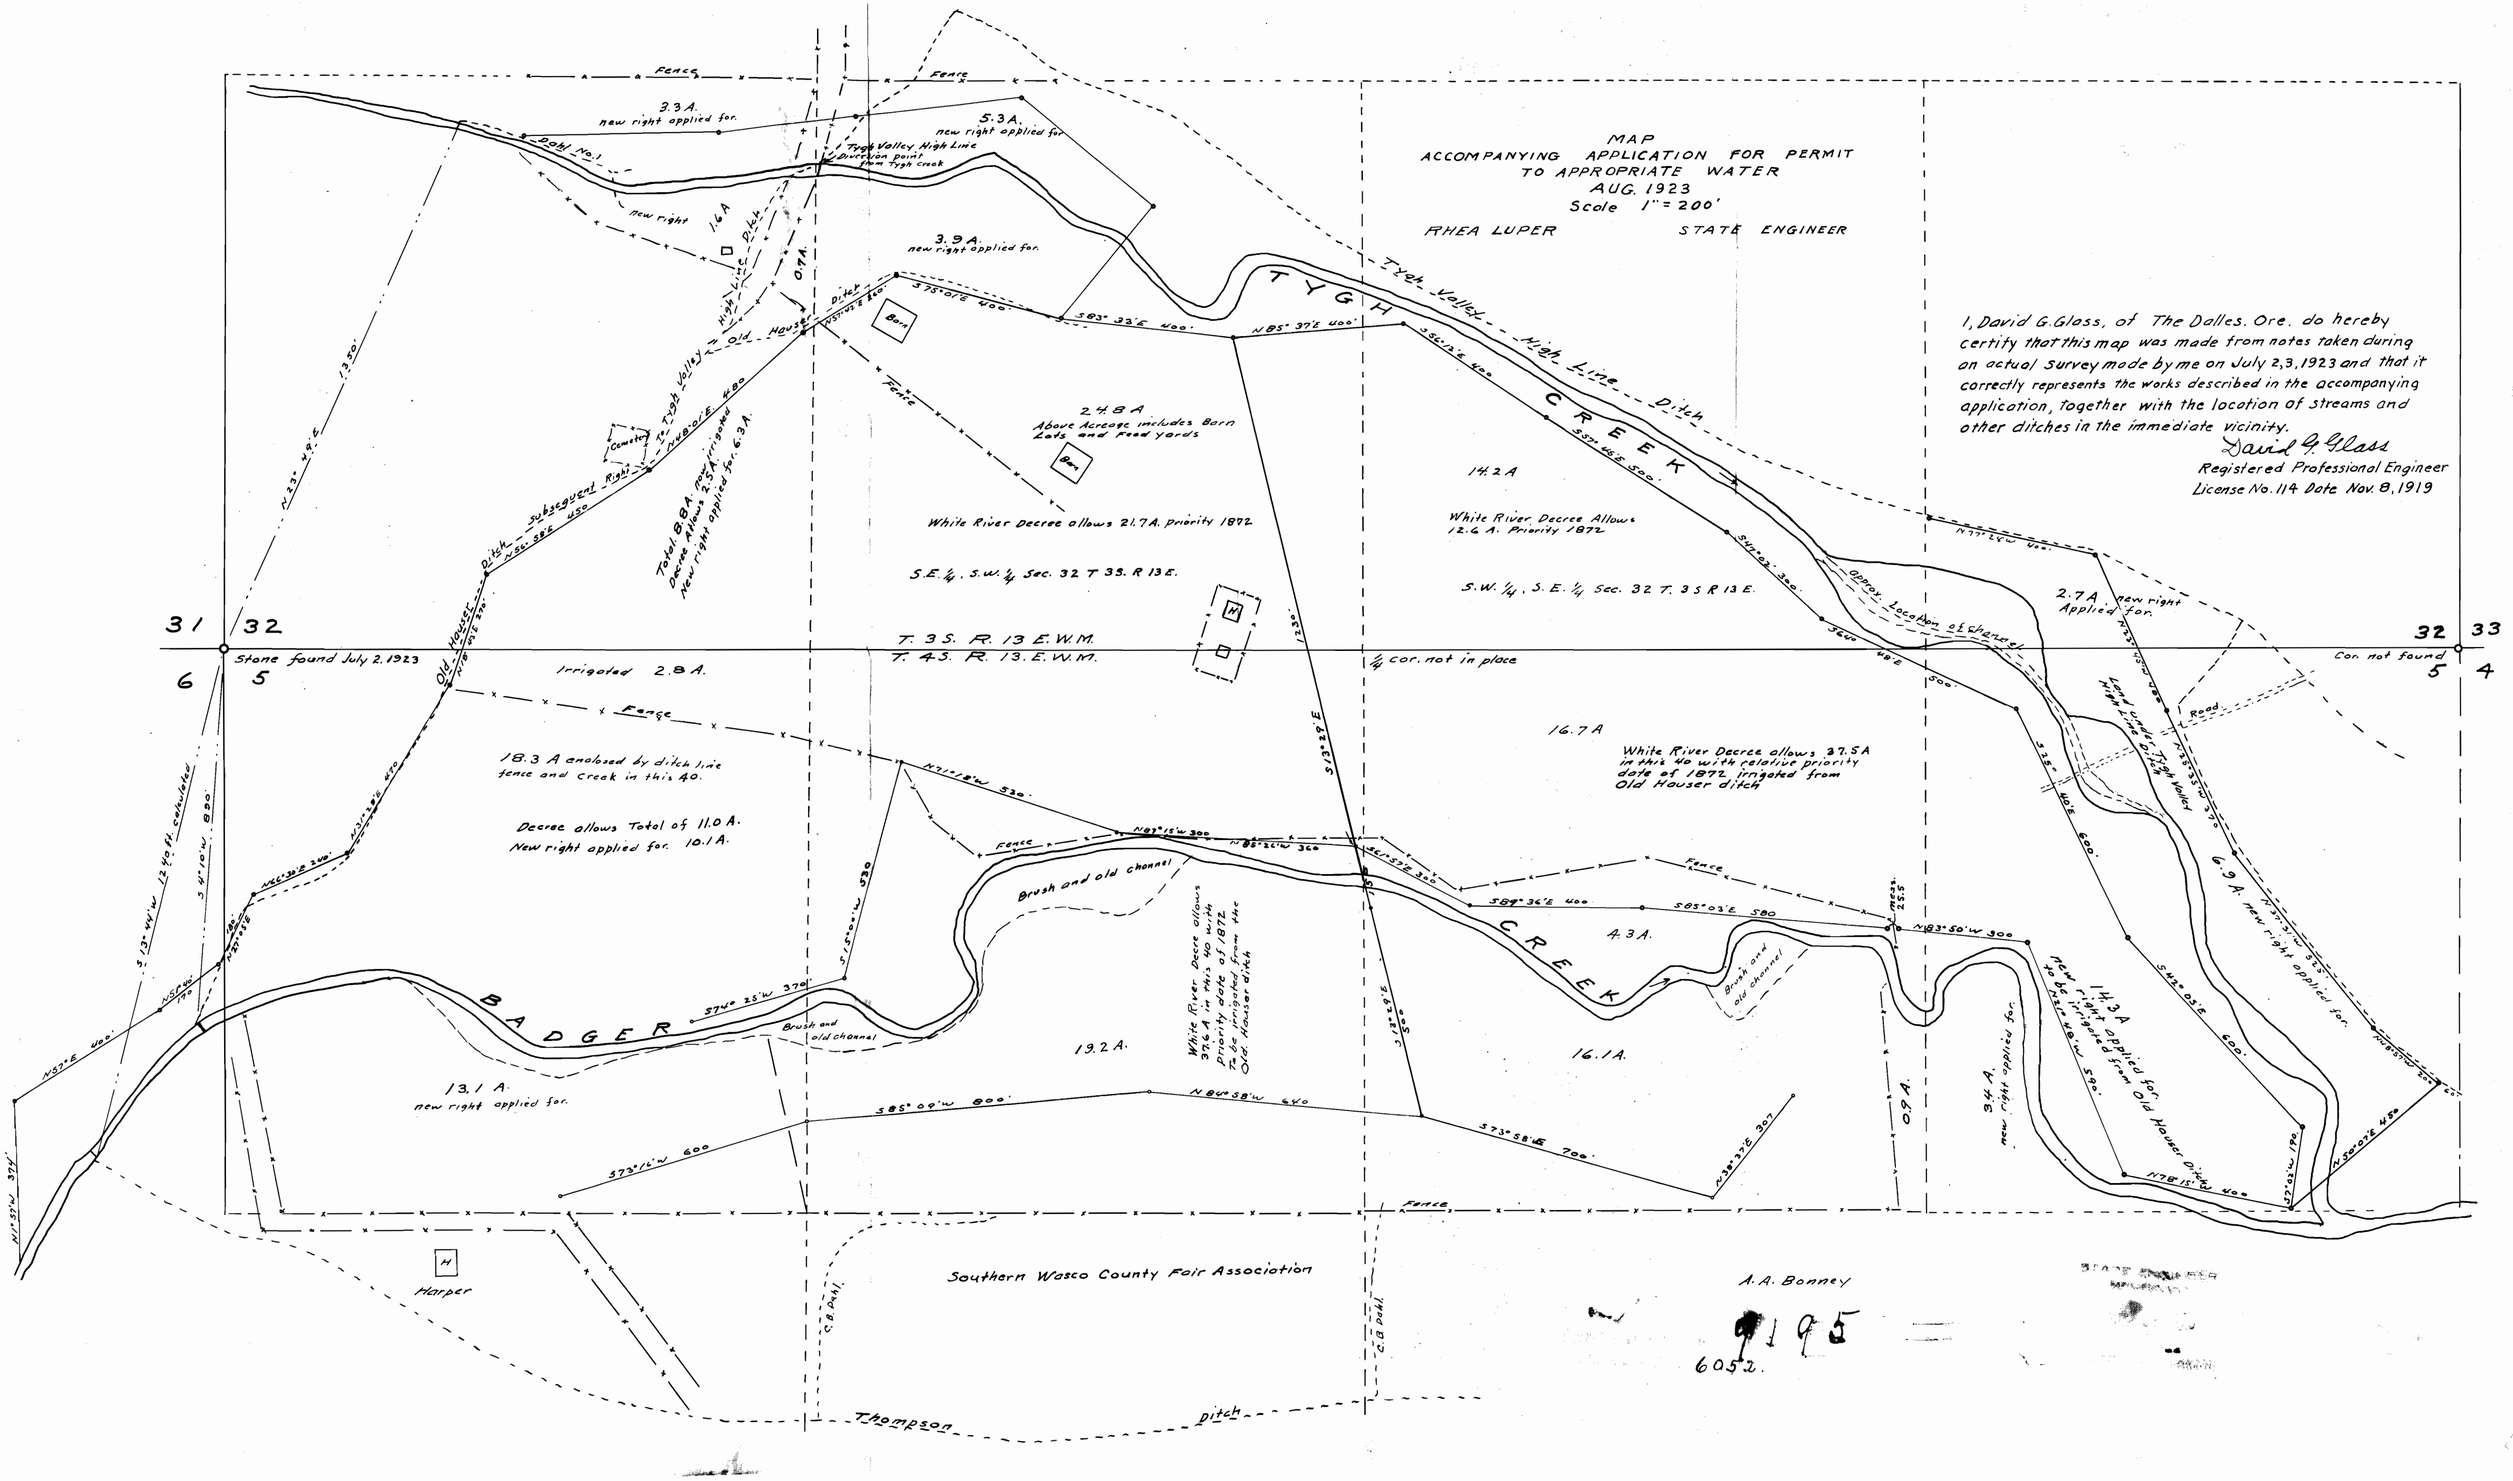
MAP
ACCOMPANYING APPLICATION FOR PERMIT
TO APPROPRIATE WATER
AUG. 1923
Scale 1" = 200'
RHEA LUPER STATE ENGINEER
1, David G. Glass, of The Dalles, Ore. do hereby certify that this map was made from notes taken during an actual survey made by me on July 2,3,1923 and that it correctly represents the works described in the accompanying application, together with the location of streams and other ditches in the immediate vicinity.
David G. Glass
Registered Professional Engineer
License No. 114 Date Nov. 8, 1919
TYGH CREEK
BADGER CREEK
Tygh Valley High Line Ditch
Old Hauser Ditch
Subsequent Right
Dahl No. 1
Tygh Valley High Line Diversion point from Tygh Creek
3.3 A. new right applied for.
5.3 A. new right applied for.
3.9 A. new right applied for.
1.6 A
0.7 A.
24.8 A Above Acreage includes Barn Lots and Feed yards
White River Decree allows 21.7 A. priority 1872
S.E. 1/4, S.W. 1/4 Sec. 32 T 3S. R 13 E.
14.2 A
White River Decree Allows 12.6 A. Priority 1872
S.W. 1/4, S.E. 1/4 Sec. 32 T. 3 S R 13 E.
Approx. Location of channel
2.7 A new right Applied for.
Land under Tygh Valley High Line Ditch
6.9 A. new right applied for.
14.3 A new right applied for. to be irrigated from Old Hauser Ditch
3.4 A. new right applied for.
0.9 A.
T. 3 S. R. 13 E. W.M.
T. 4 S. R. 13 E. W.M.
Stone found July 2, 1923
Cor. not found
1/4 cor. not in place
Irrigated 2.8 A.
18.3 A enclosed by ditch line fence and creek in this 40.
Decree allows Total of 11.0 A.
New right applied for. 10.1 A.
16.7 A
White River Decree allows 37.5 A in this 40 with relative priority date of 1872 irrigated from Old Hauser ditch
Brush and old channel
White River Decree allows 37.6 A in this 40 with priority date of 1872 To be irrigated from the Old Hauser ditch
4.3 A.
16.1 A.
19.2 A.
13.1 A. new right applied for.
Fence
Barn
Road
Harper
Southern Wasco County Fair Association
A. A. Bonney
Thompson ditch
C.B. Dahl
9195
6052.