MAP
of
DRAINAGE and IRRIGATION DITCHES
ON
Wm HODGEN'S LAND
Sections 30 + 29; T. 6 N.; R. 35 E. W. Meridian.

1497

May 8+9 1911. Scale 1"=500' Willard Bradley.

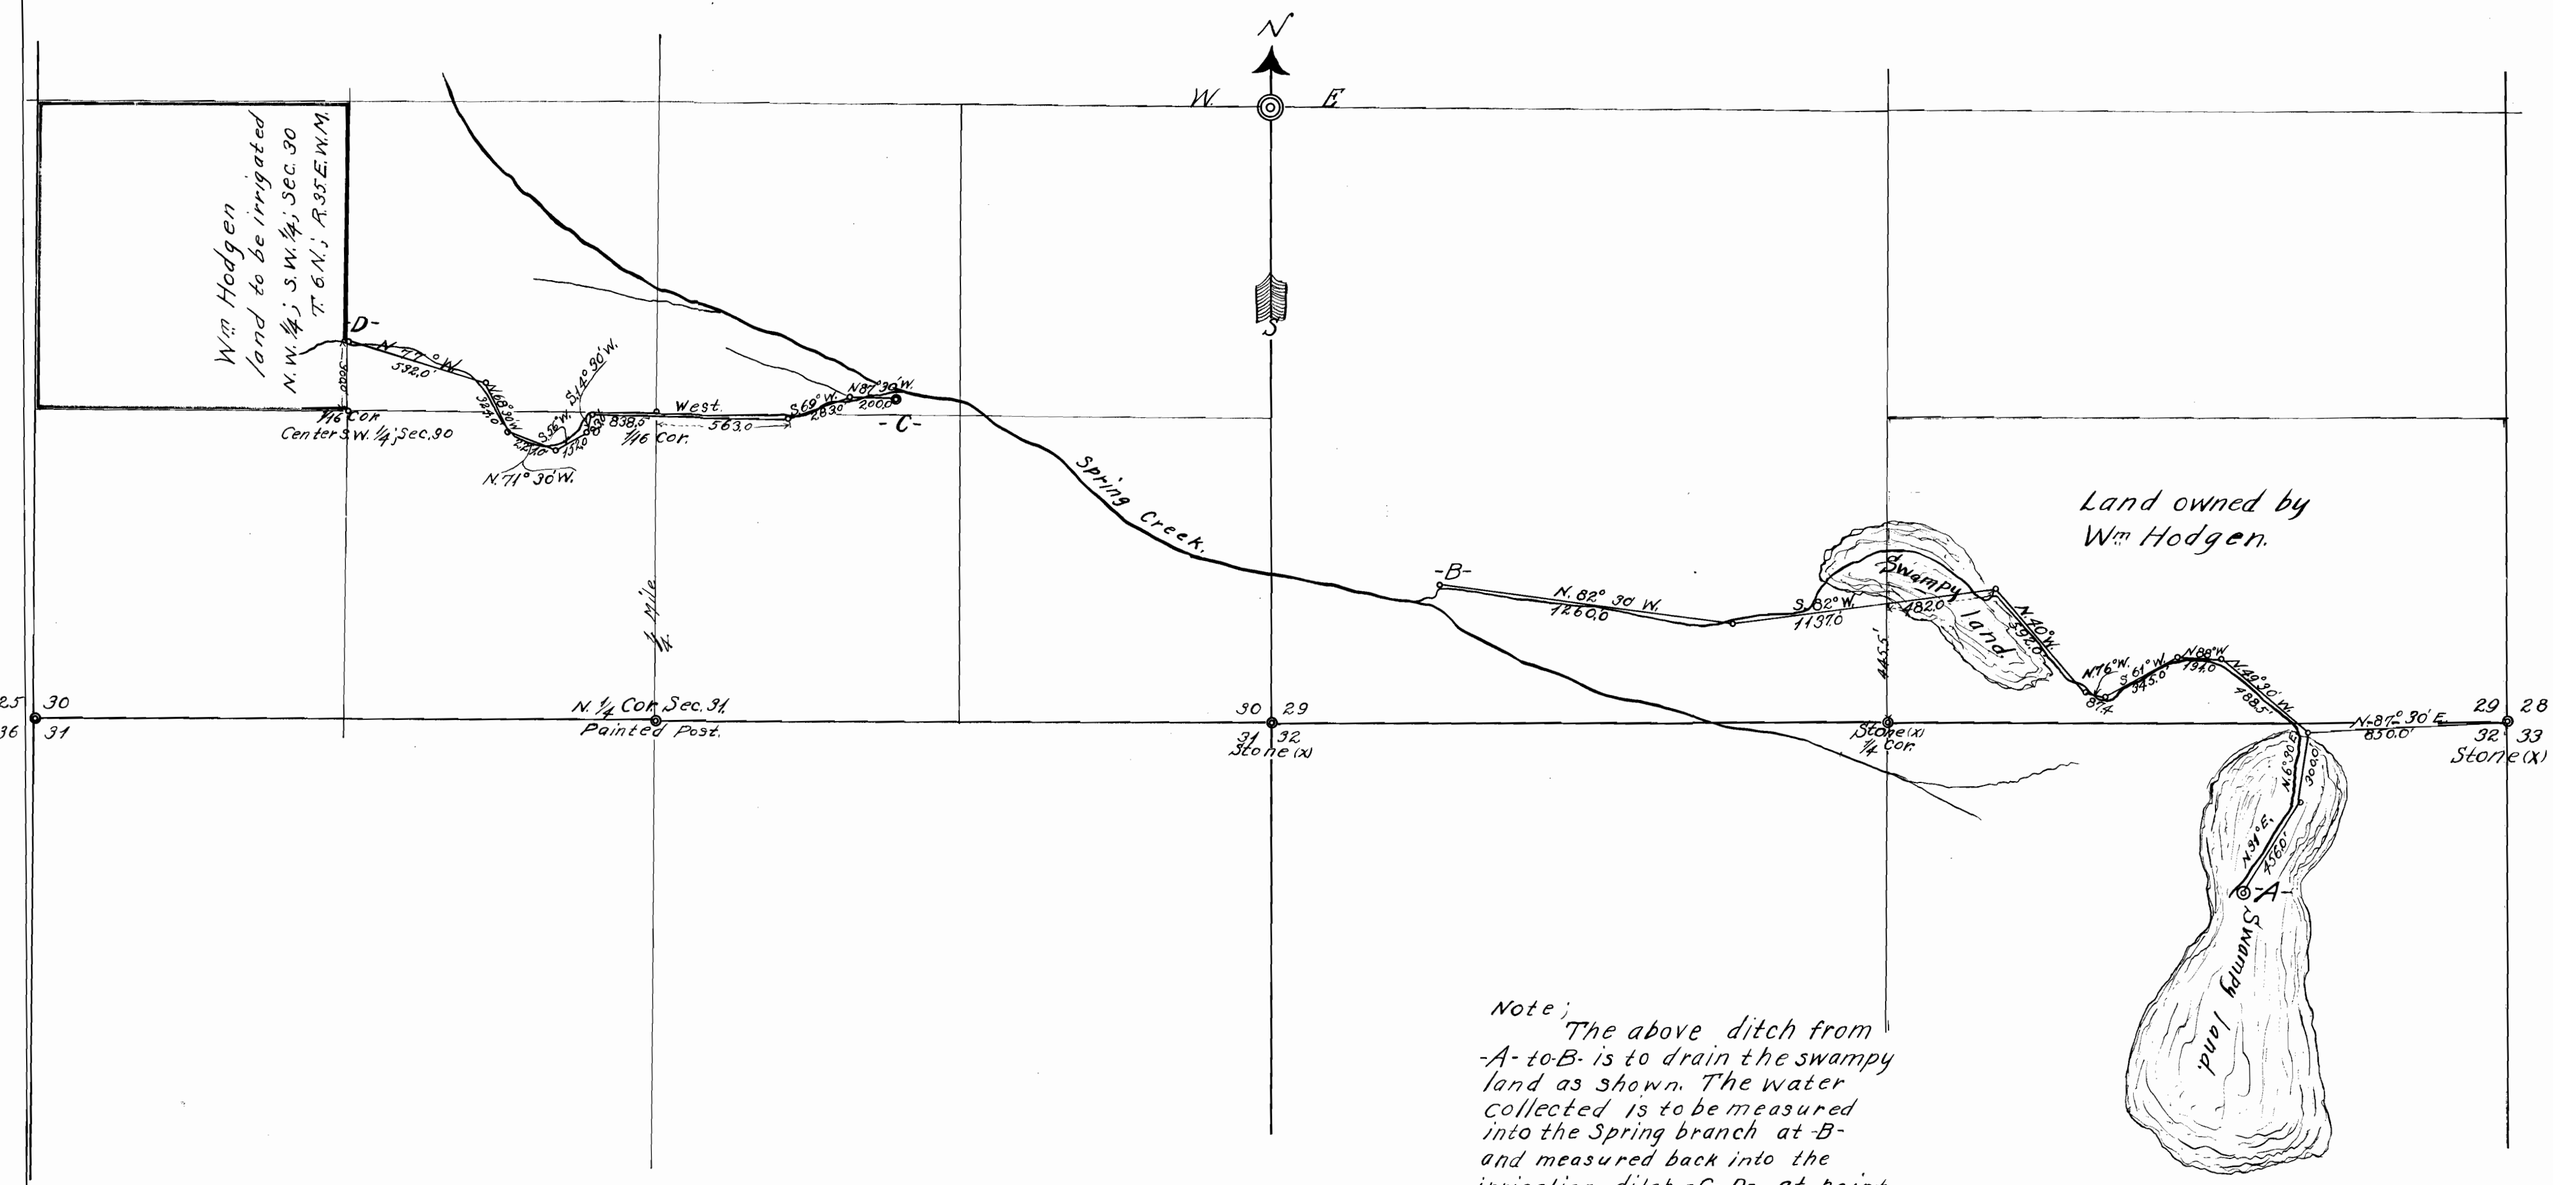

Note;
The above ditch from -A- to -B- is to drain the swampy land as shown. The water collected is to be measured into the Spring branch at -B- and measured back into the irrigation ditch -C- D- at point -C-.

I, Willard Bradley, of Freewater Oregon hereby certify that this map was made from notes taken during an actual survey made by me on May 8+9 1911, and that it correctly represents the works described in the accompanying application, together with the location of streams and other ditches in the immediate vicinity.

Willard Bradley
Surveyor.