Map to Accompany Application to Appropriate Water in Eola, Oregon.
S.E. 1/4 of Sec. 25 - T. 7 S. R. 4 W. W.M.

Scale - 1" = 255 ft.

Legend:- New developments

Surveyed July 21, 1927.

E. J. Howe, Co. Sur. Polk Co.

By F. W. Farar, Deputy.

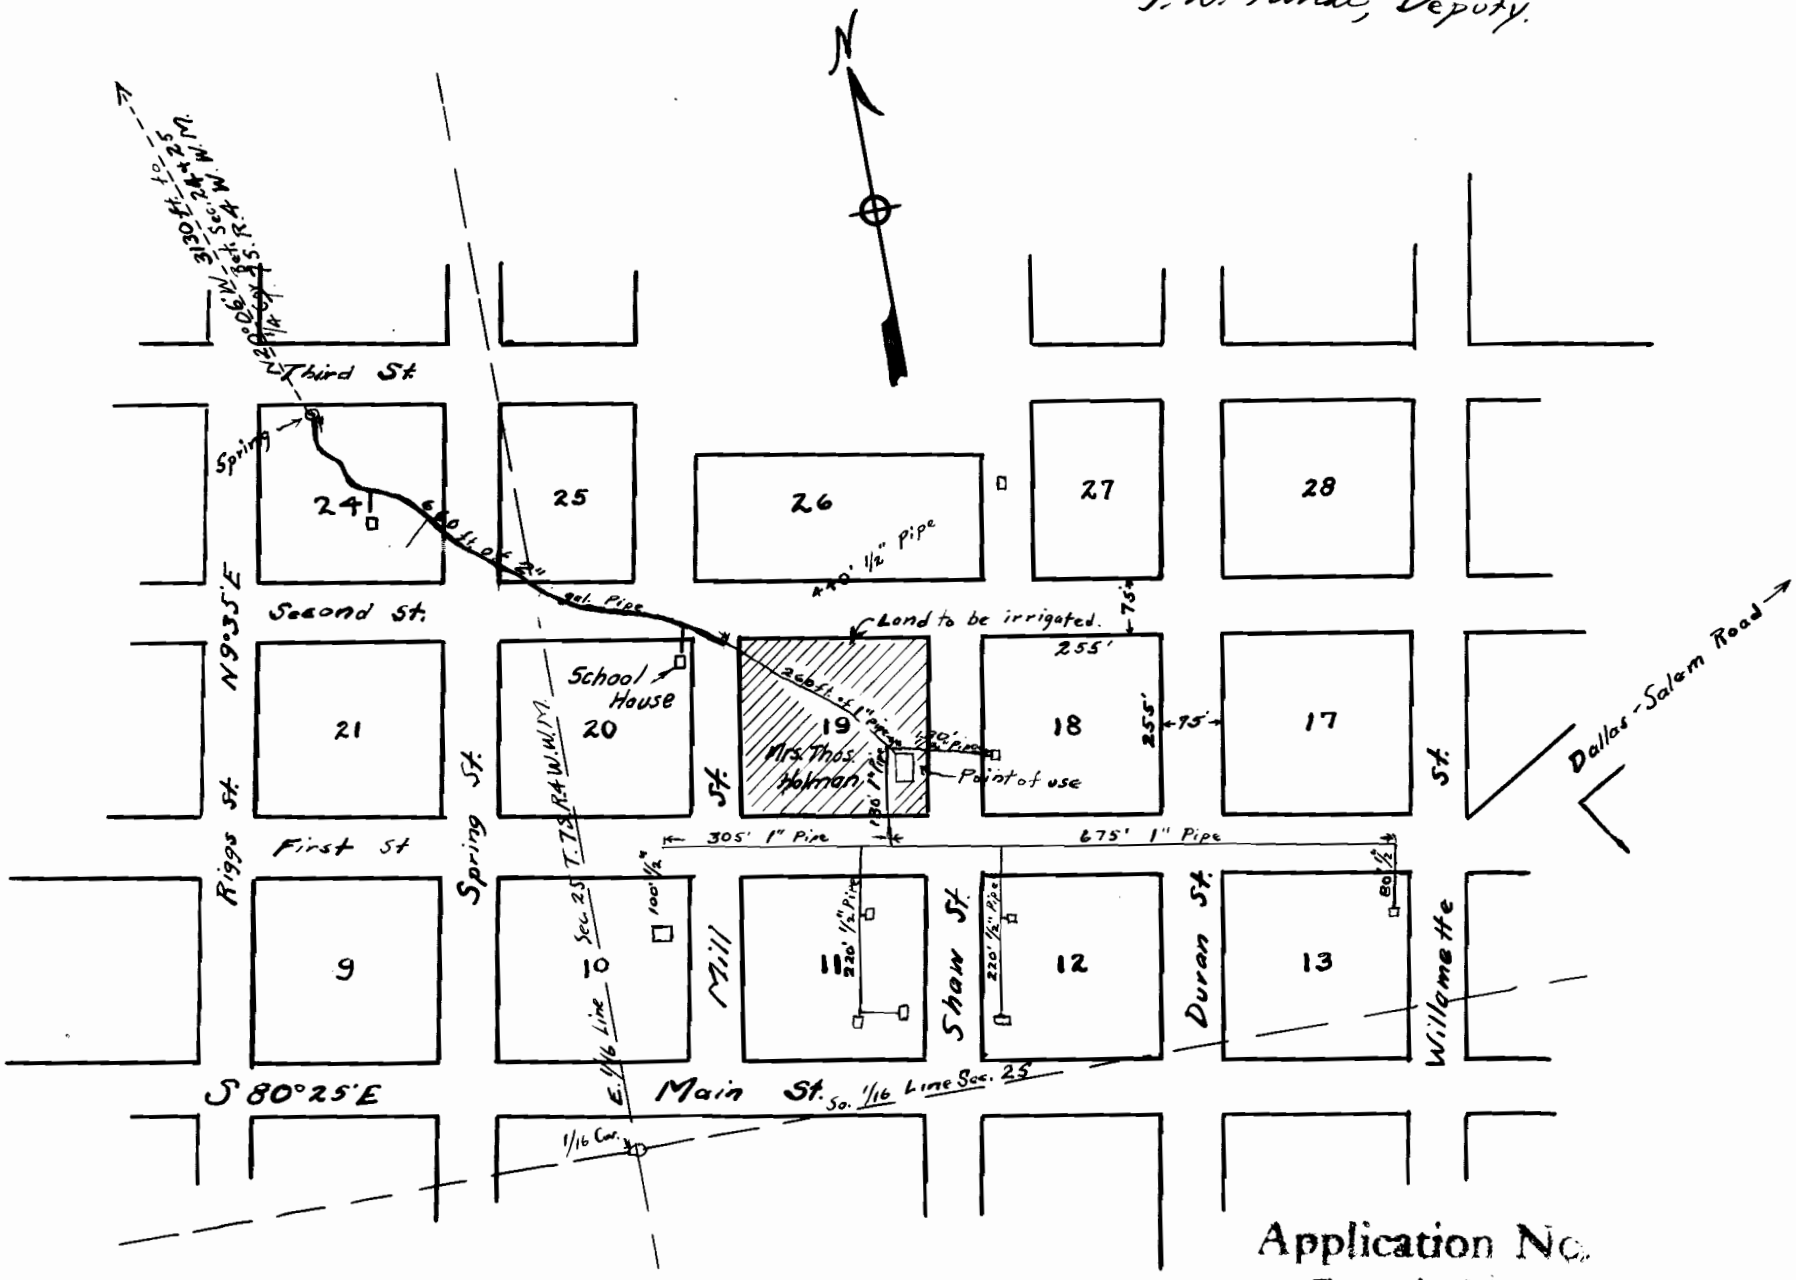

Application No.
Permit No.