PLAT OF

DISTRIBUTION SYSTEM FOR UNDERGROUND WATERS APPROPRIATED BY

EDWARD HINES WESTERN PINE CO.,

FOR INDUSTRIAL, RAILROAD, AND DOMESTIC USES.

SENECA, ORE.
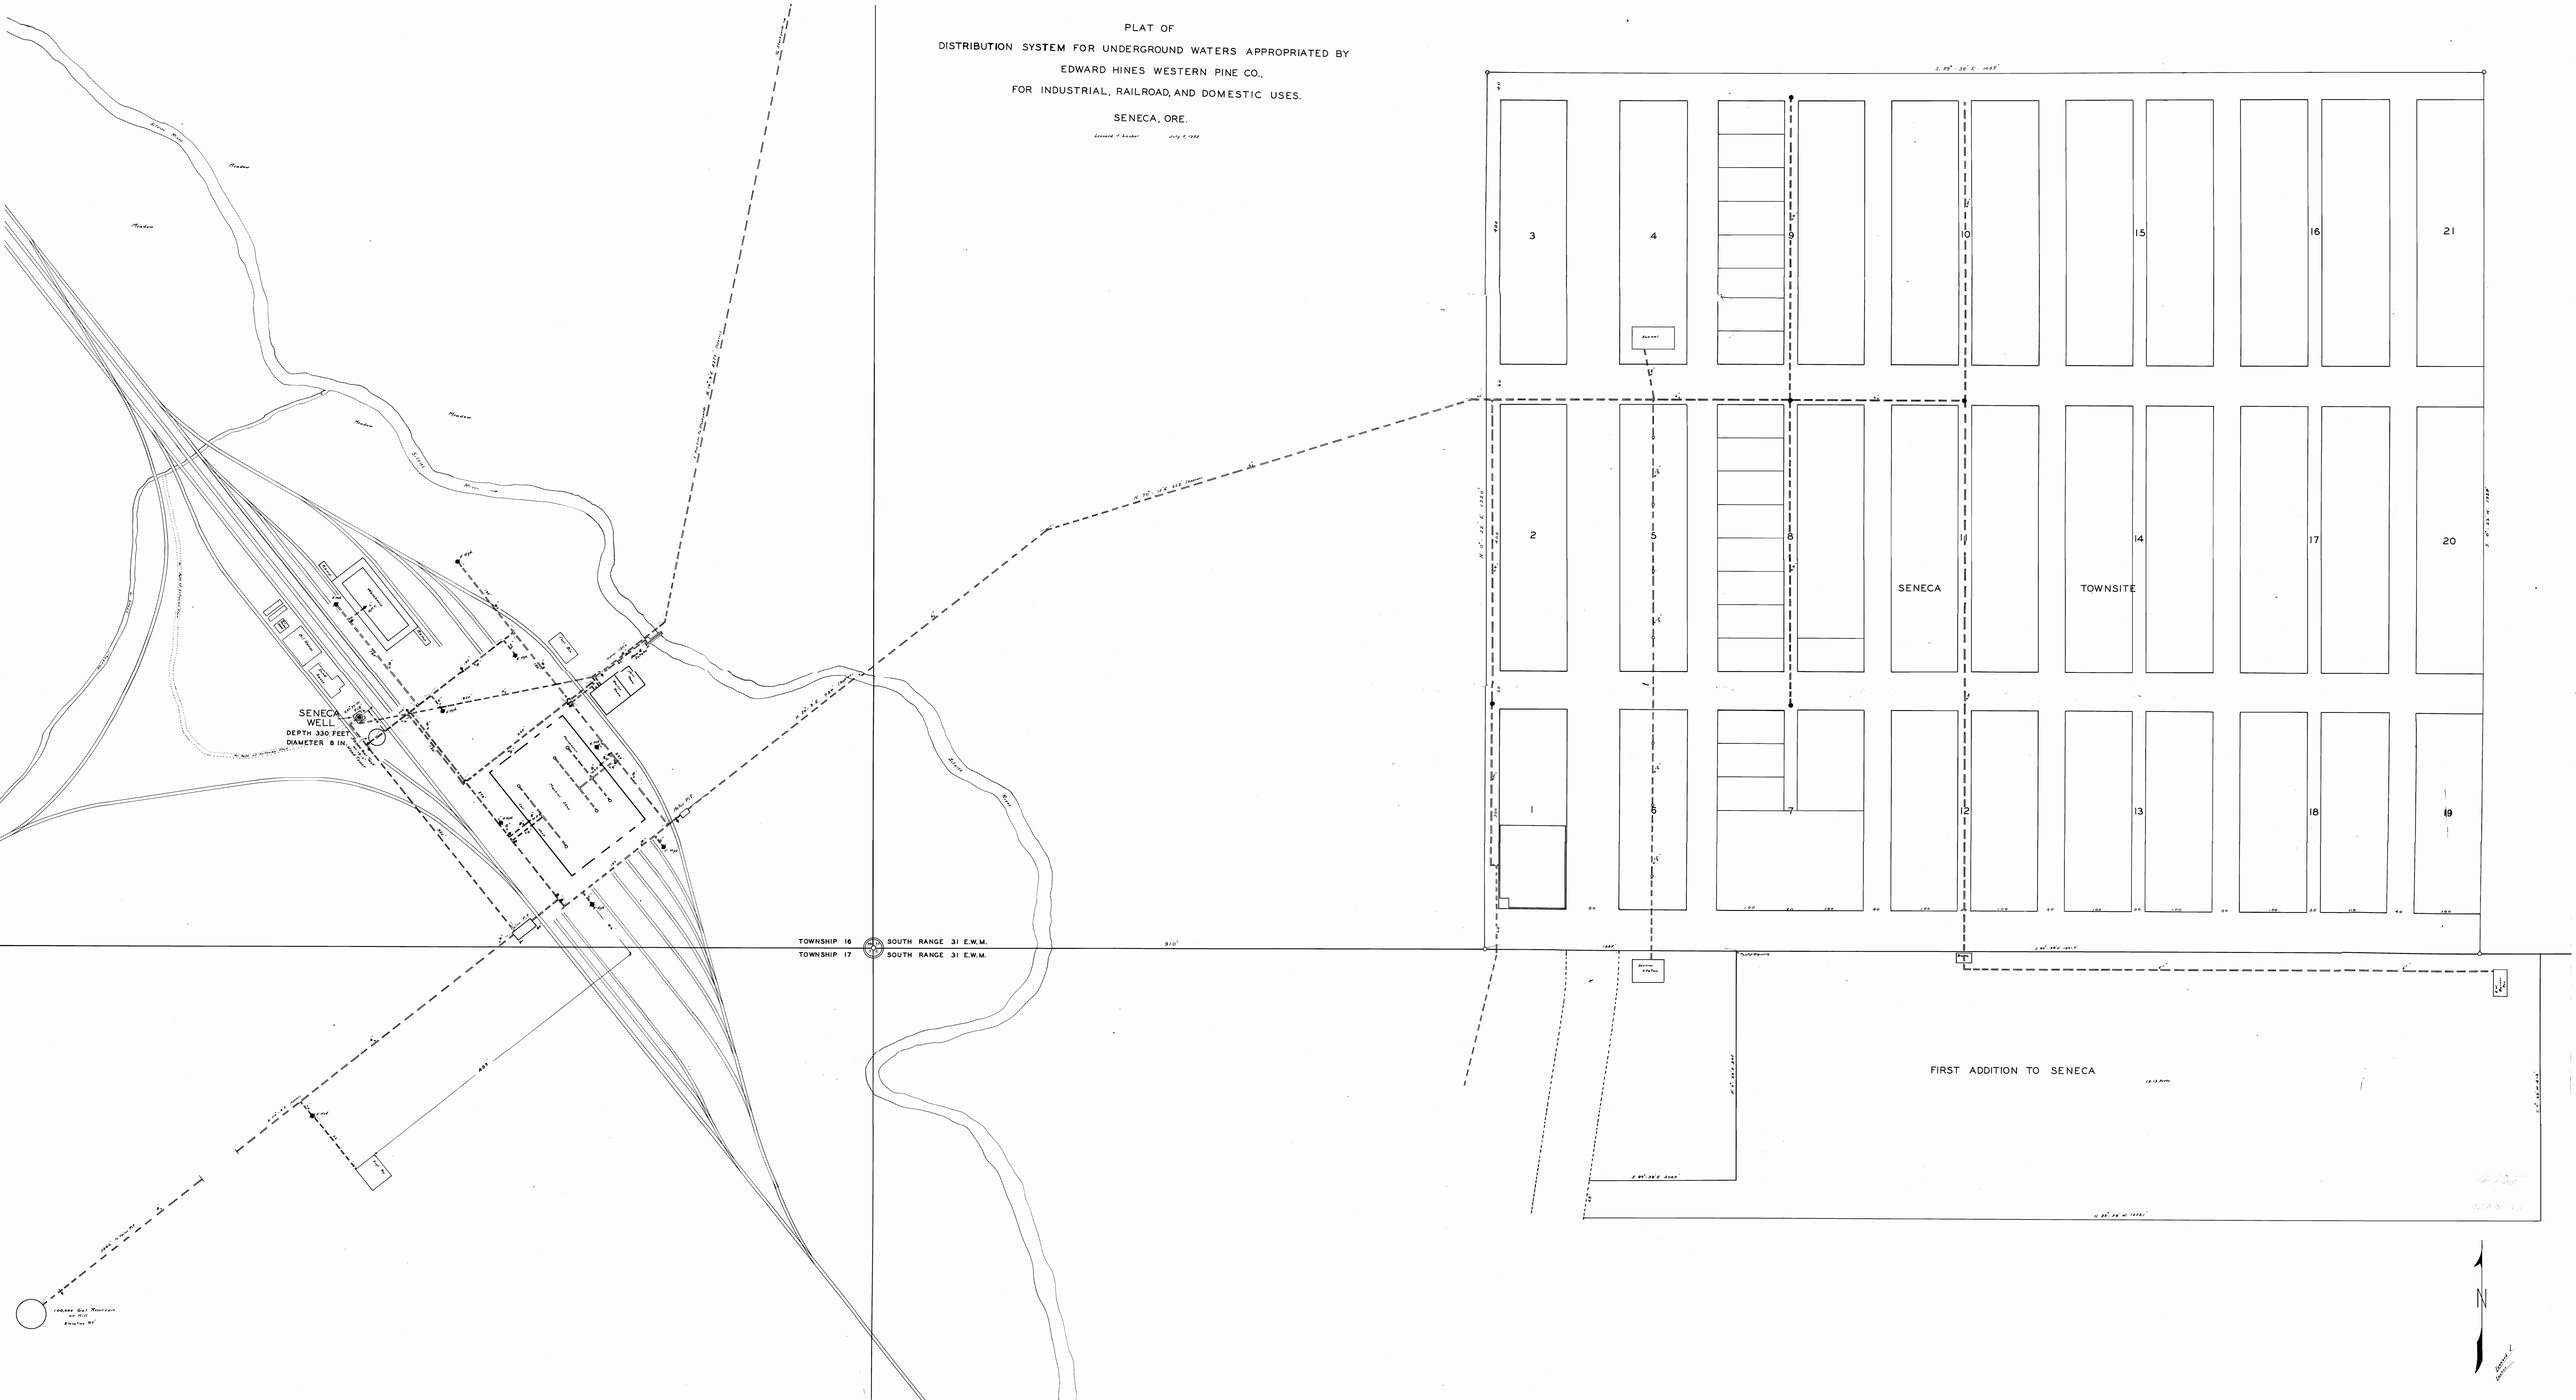
Leonard F. Decker July 5, 1933