
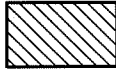
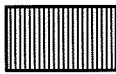



T12S & 13S, R24E, W.M.
Wheeler County
Instream Lease
Certificates 25516, 24865 & 87507

EXPLANATION:

-  Certificate 25516 - Primary
Priority Date: 1899
6.9 Acres Leased Instream
-  Certificate 25516 - Primary
Priority Date: 1899
42.5 Acres Remaining
-  Certificate 24865 - Primary
Priority Date: 1899
2.0 Acres Leased Instream
-  Certificate 24865 - Primary
Priority Date: 1899
77.8 Acres Remaining
-  Certificate 87507 - Supplemental
Priority Date: April 30, 1954
6.9 Acres Leased Instream
-  Certificate 87507 - Supplemental
Priority Date: April 30, 1954
422.3 Acres Remaining (Not All Shown)

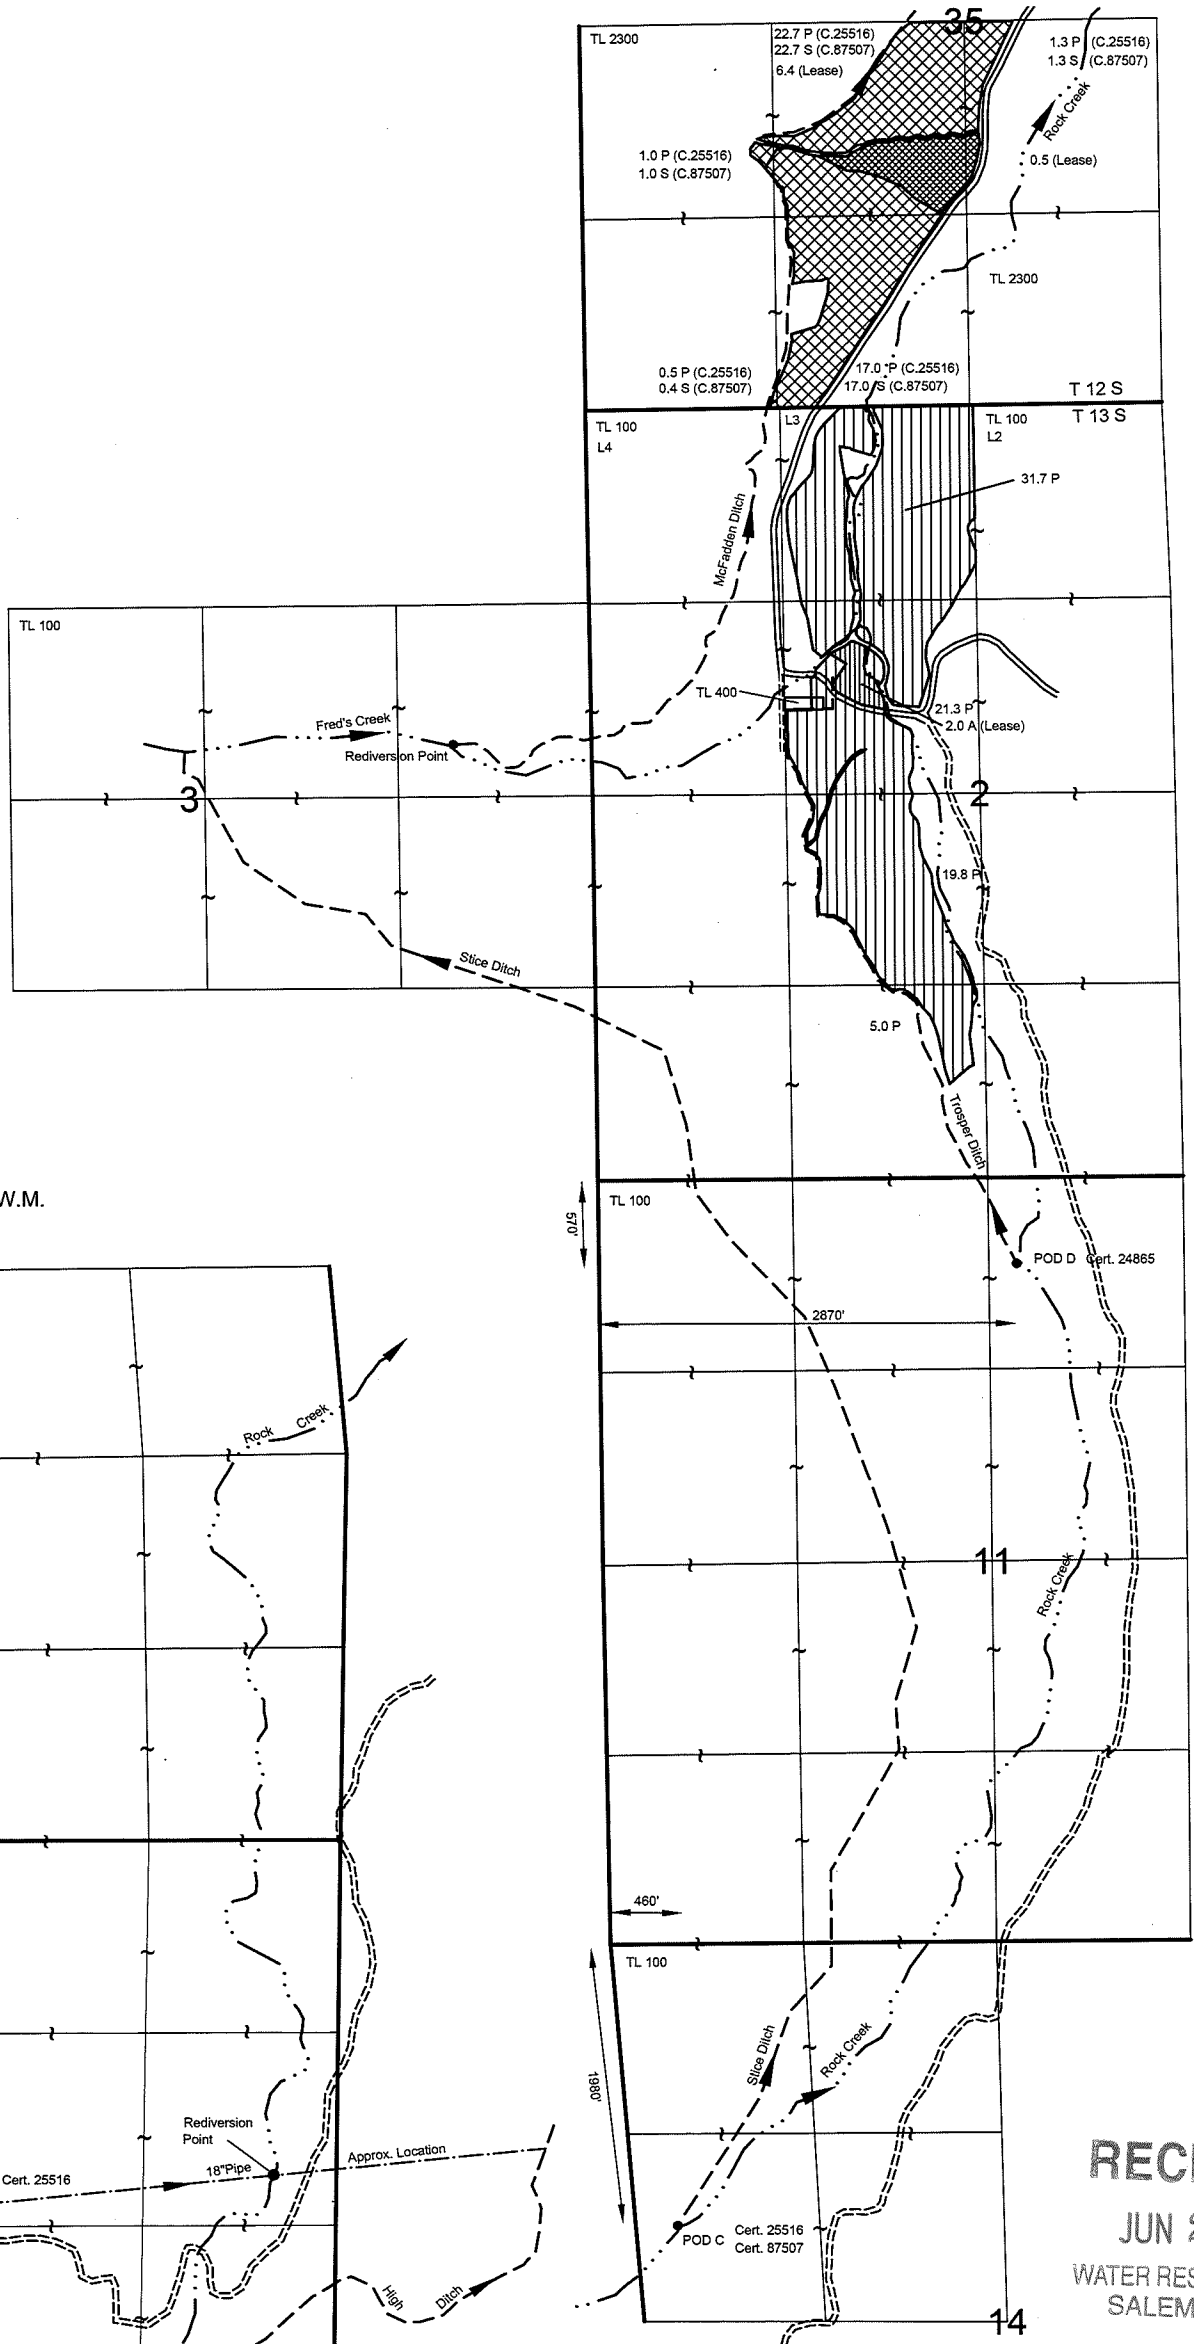

POD A & B Inset Map - T13S, R24E, W.M.

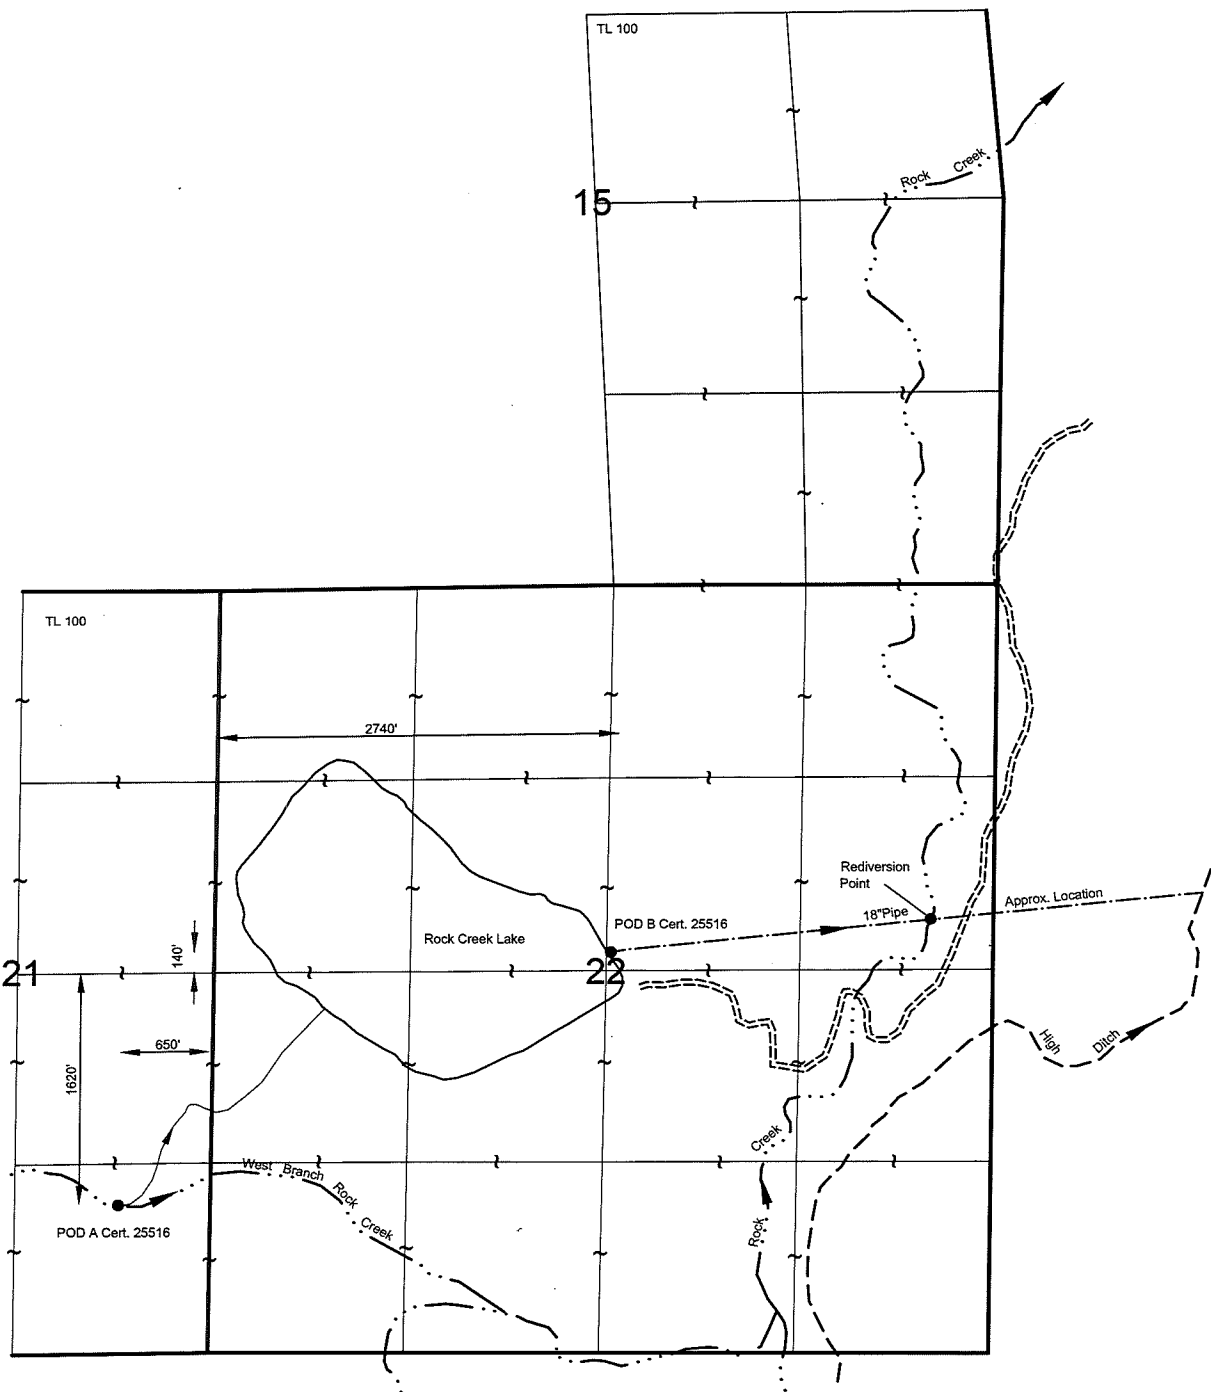

RECEIVED

JUN 21 2012


WATER RESOURCES DEPT
SALEM, OREGON

Figure 1
Dayspring Partners LLC

SKOOKUM
WATER ASSOCIATES INC
P.O. Box 80174
Portland, OR 97280
(503) 319-8926

June 18, 2012


THIS MAP IS NOT INTENDED TO
PROVIDE LEGAL DIMENSIONS OR
LOCATIONS OF PROPERTY
OWNERSHIP LINES.

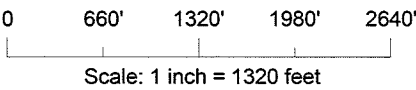



**T12S & 13S, R24E, W.M.
Wheeler County
Instream Lease
Certificates 25516, 24865 & 87507**

EXPLANATION:

- | | |
|---|--|
|  | Certificate 25516 - Primary
Priority Date: 1899
6.9 Acres Leased Instream |
|  | Certificate 25516 - Primary
Priority Date: 1899
42.5 Acres Remaining |
|  | Certificate 24865 - Primary
Priority Date: 1899
2.0 Acres Leased Instream |
|  | Certificate 24865 - Primary
Priority Date: 1899
77.8 Acres Remaining |
|  | Certificate 87507 - Supplemental
Priority Date: April 30, 1954
6.9 Acres Leased Instream |
|  | Certificate 87507 - Supplemental
Priority Date: April 30, 1954
422.3 Acres Remaining (Not All Shown) |

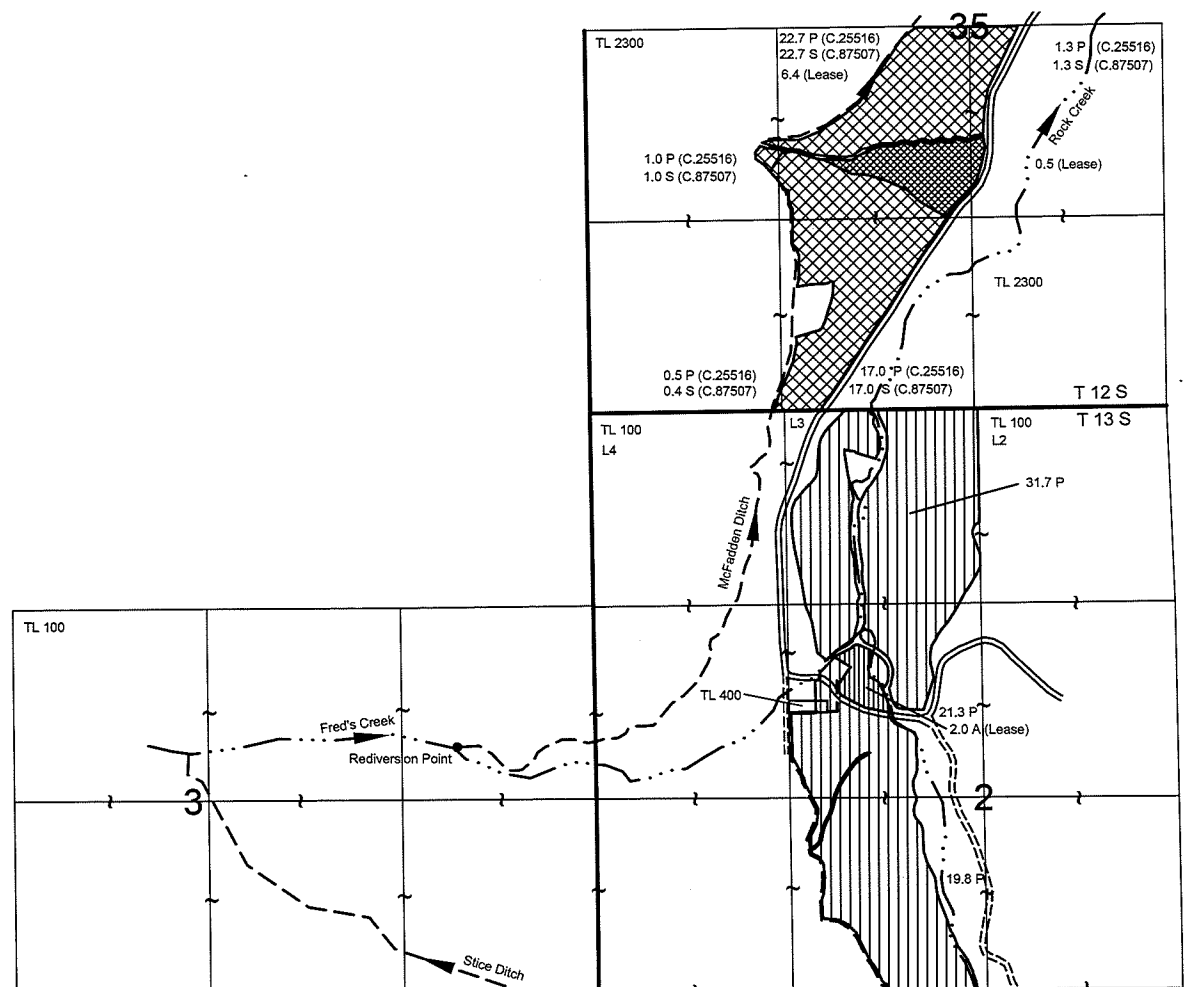

POD A & B Inset Map - T13S, R24E, W.M.

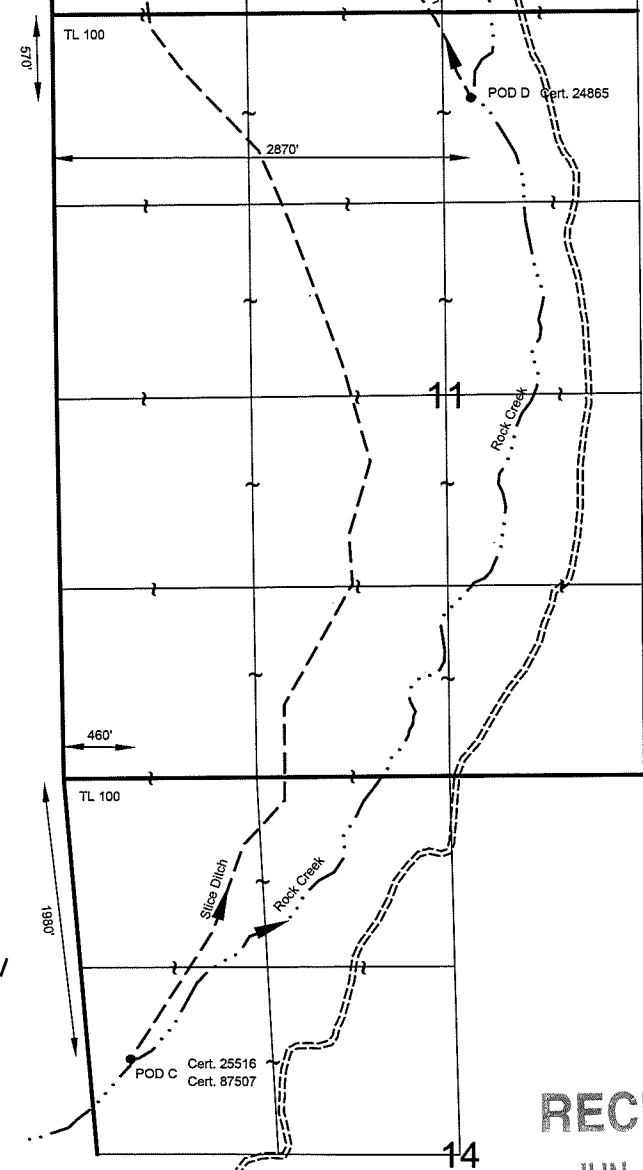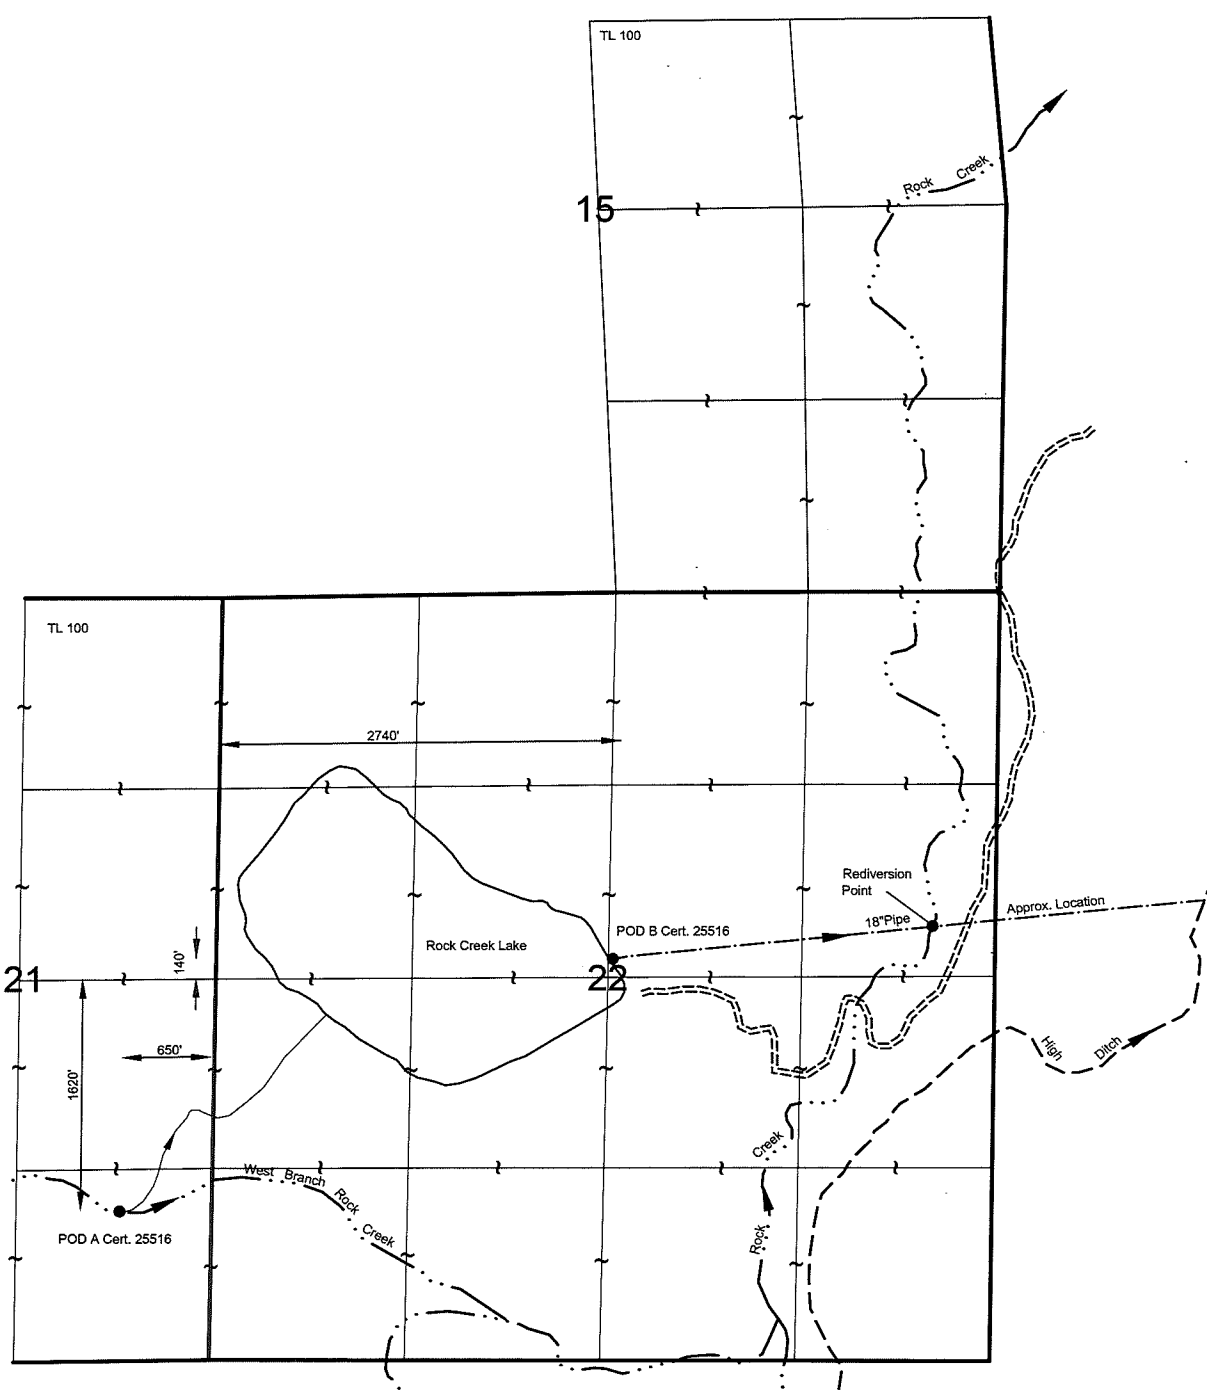

RECEIVED
JUN 21 2012
WATER RESOURCES DEPT
SALEM, OREGON

Figure 1
Dayspring Partners LLC

SKOOKUM
WATER ASSOCIATES INC
P.O. Box 80174
Portland, OR 97280
(503) 319-8926

June 18, 2012

THIS MAP IS NOT INTENDED TO
PROVIDE LEGAL DIMENSIONS OR
LOCATIONS OF PROPERTY
OWNERSHIP LINES.

