


LEGEND	
DISCRIPTION	SYMBOLS
SECTION LINE	_____
QUARTER-QUARTER LINE	- - - - -
TAX LOT LINE	=====
CREEK	=====
CANAL	=====
SECTION CORNER	36 31 1 6
PUMP	Ⓟ
PRIMARY IRRIGATION	+++++
SUPPLEMENTAL IRR.	

RECEIVED
NOV 21 2014
By *cd*

POINTS OF DIVERSION LOCATIONS

New POD: 910' SOUTH AND 2520' WEST OF THE NE CORNER SECTION 28, T28S., R.46 E., W.M.

Reservoir POD: 65' NORTH AND 3240' WEST OF THE NE CORNER SECTION 28, T28S., R.46 E., W.M.

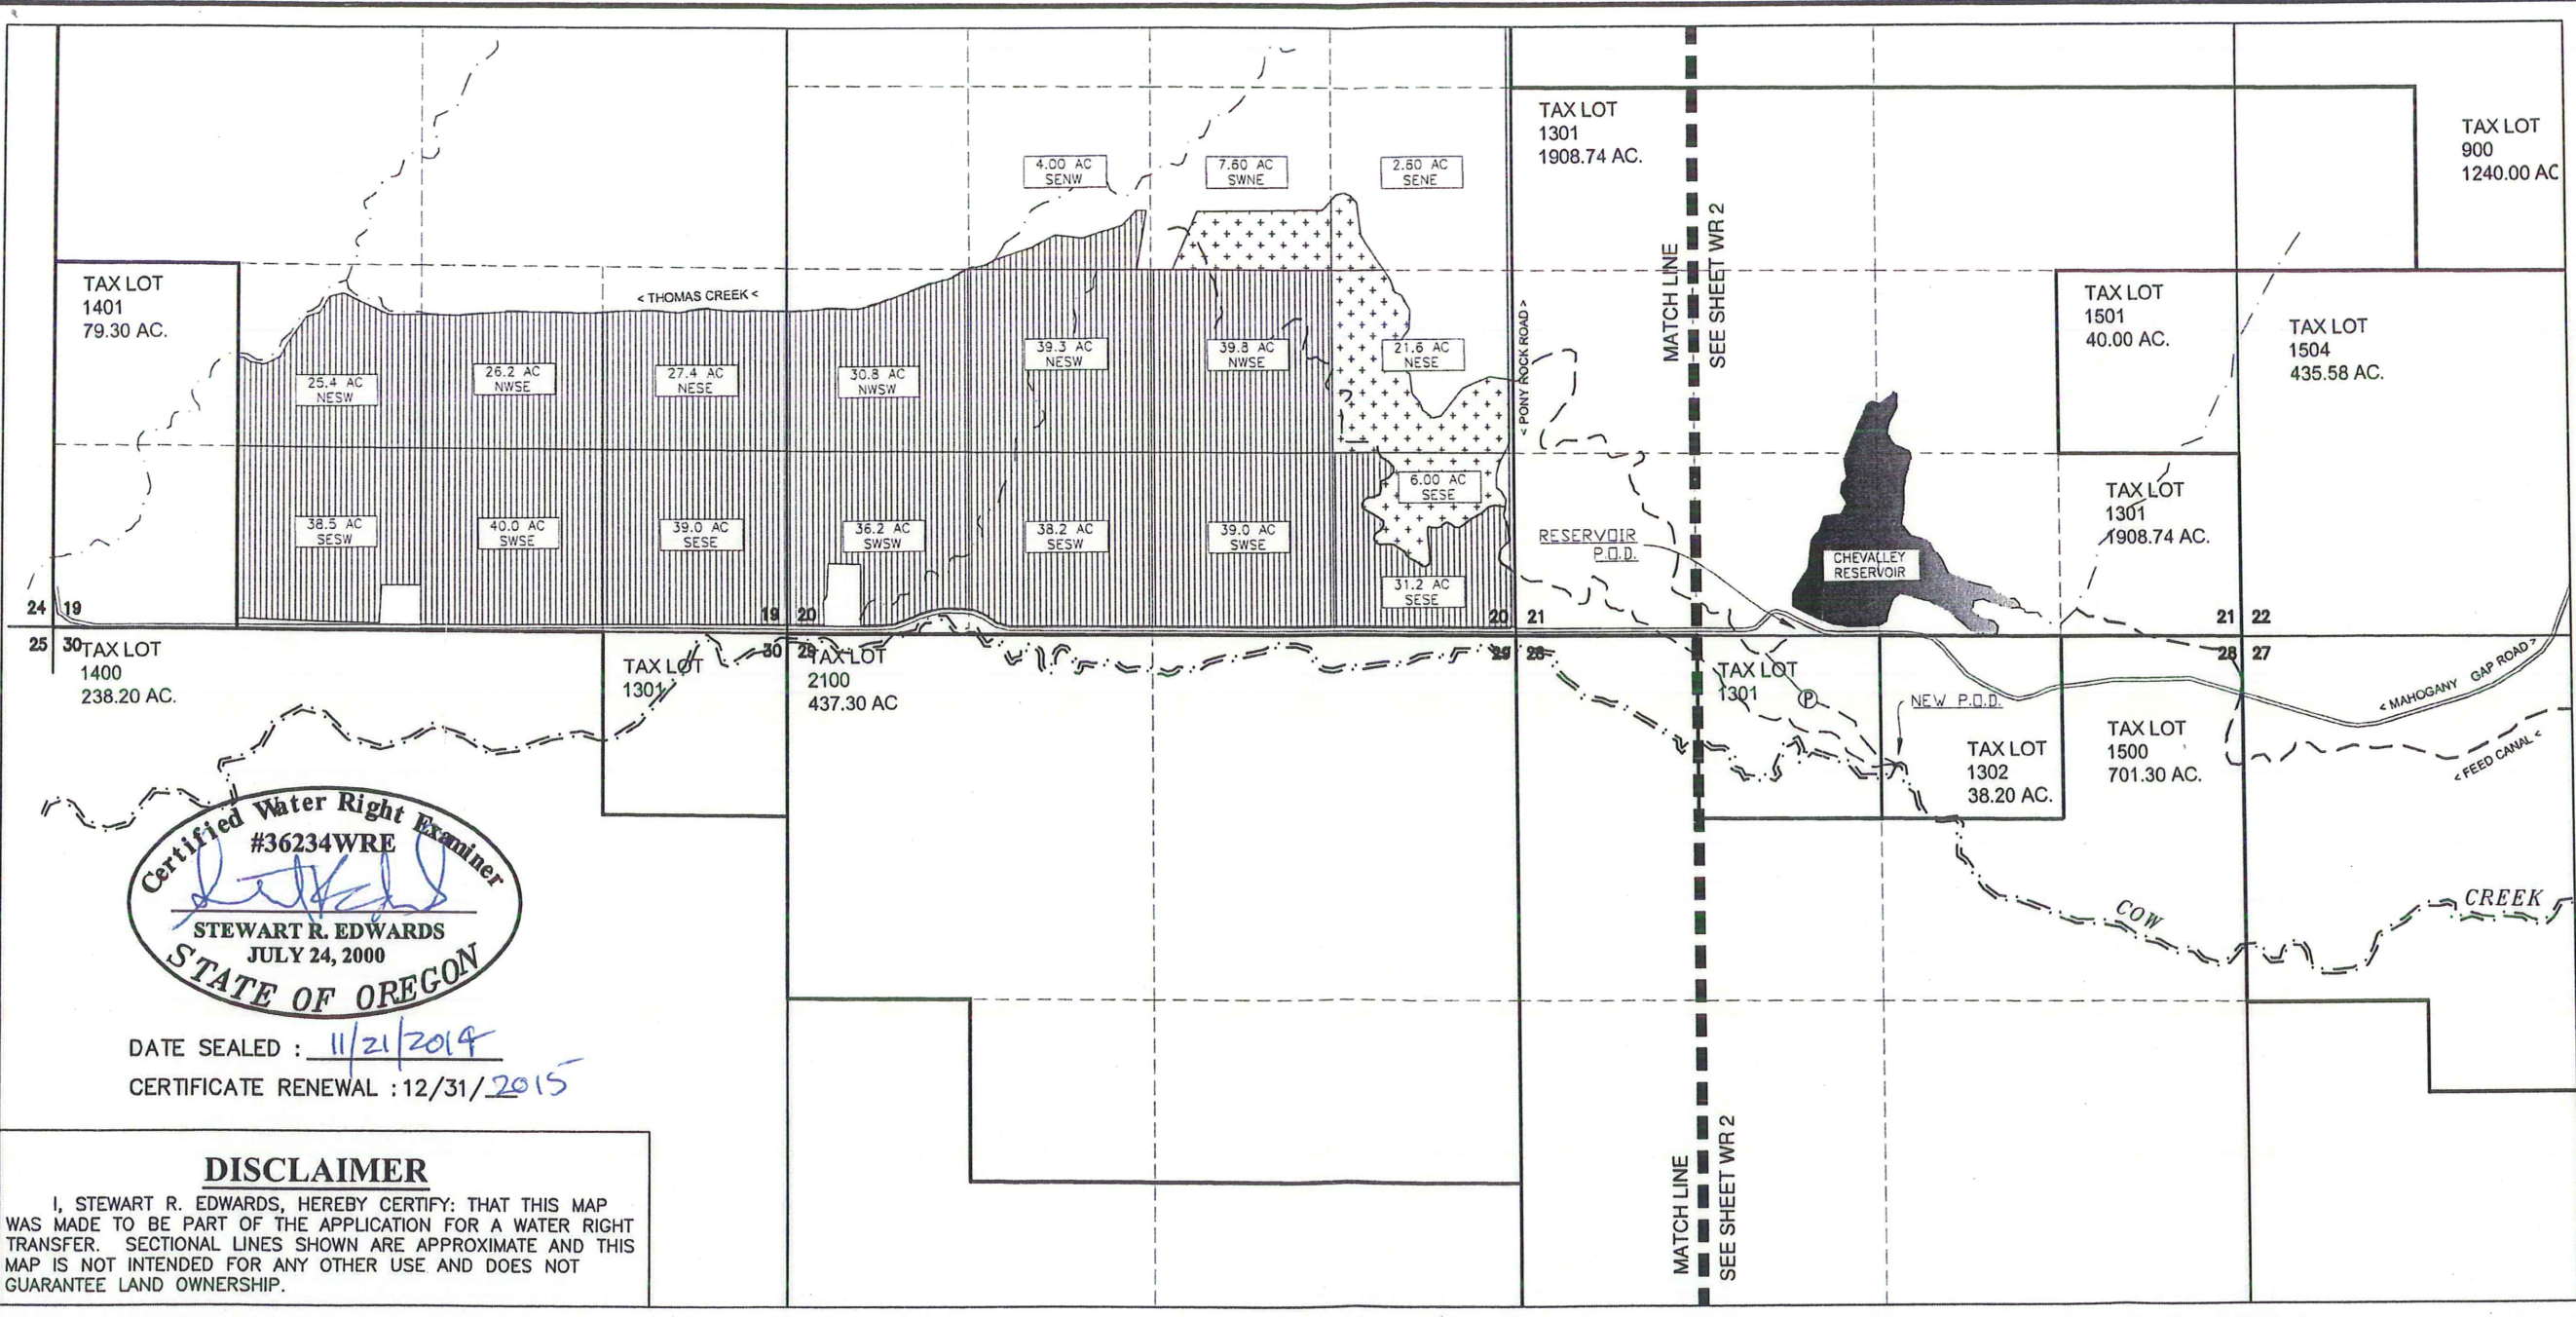

Certified Water Right Examiner
#36234WRE
Stewart R. Edwards
STEWART R. EDWARDS
JULY 24, 2000
STATE OF OREGON

DATE SEALED : 11/21/2014
CERTIFICATE RENEWAL : 12/31/2015

DISCLAIMER

I, STEWART R. EDWARDS, HEREBY CERTIFY: THAT THIS MAP WAS MADE TO BE PART OF THE APPLICATION FOR A WATER RIGHT TRANSFER. SECTIONAL LINES SHOWN ARE APPROXIMATE AND THIS MAP IS NOT INTENDED FOR ANY OTHER USE AND DOES NOT GUARANTEE LAND OWNERSHIP.

ENG. BY: NA
APR. BY: SRE
DWG. BY: DKC/PJW
DATE: 11/20/2013

#	REVISION	DATE
01	Rev. CWD	11/17/14
02		
03		
04		

New P.O.D. Transfer Map
T. 28 S., R. 46 E.,
SEC. 28, W.M.
Malheur County, Oregon
COW CREEK RANCH, Inc.
2155 Pony Rock Road
Jordan Valley, Oregon

CKS, LLC
CIVIL-STRUCTURAL-ELECTRICAL ENGINEERING,
SURVEYING & PLANNING
ONTARIO, OR 97141
568 SW 5TH AVE.
HERMISTON, OR 97141
PHONE (541) 889-5411
FAX (541) 889-2074
WEB: CKSLLC.NET

WRI
SHEET: 1 OF 2
JOB: CO-13012

THIS DRAWING, & ALL INFORMATION HEREIN, REMAIN THE PROPERTY OF CKS, LLC. ALL RIGHTS ARE EXPRESSLY RESERVED & IT MAY NOT BE REPRODUCED IN WHOLE OR IN PART WITHOUT THE EXPRESSED WRITTEN CONSENT OF CKS, LLC.



LEGEND	
DISCRIPTION	SYMBOLS
SECTION LINE	_____
QUARTER-QUARTER LINE	- - - - -
TAX LOT LINE	_____
CREEK	=====
CANAL	=====
SECTION CORNER	36 31 1 6
PUMP	Ⓟ

PRIMARY IRRIGATION	
SUPPLEMENTAL IRR.	

POINTS OF DIVERSION LOCATIONS

Authorized POD: N25°E AND 2700' FROM THE N ¼ CORNER SECTION 26, T28S., R.46 E., W.M.

Feed Canal POD: 2795' NORTH AND 9220' EAST OF THE NE CORNER SECTION 28, T28S., R.46 E., W.M.

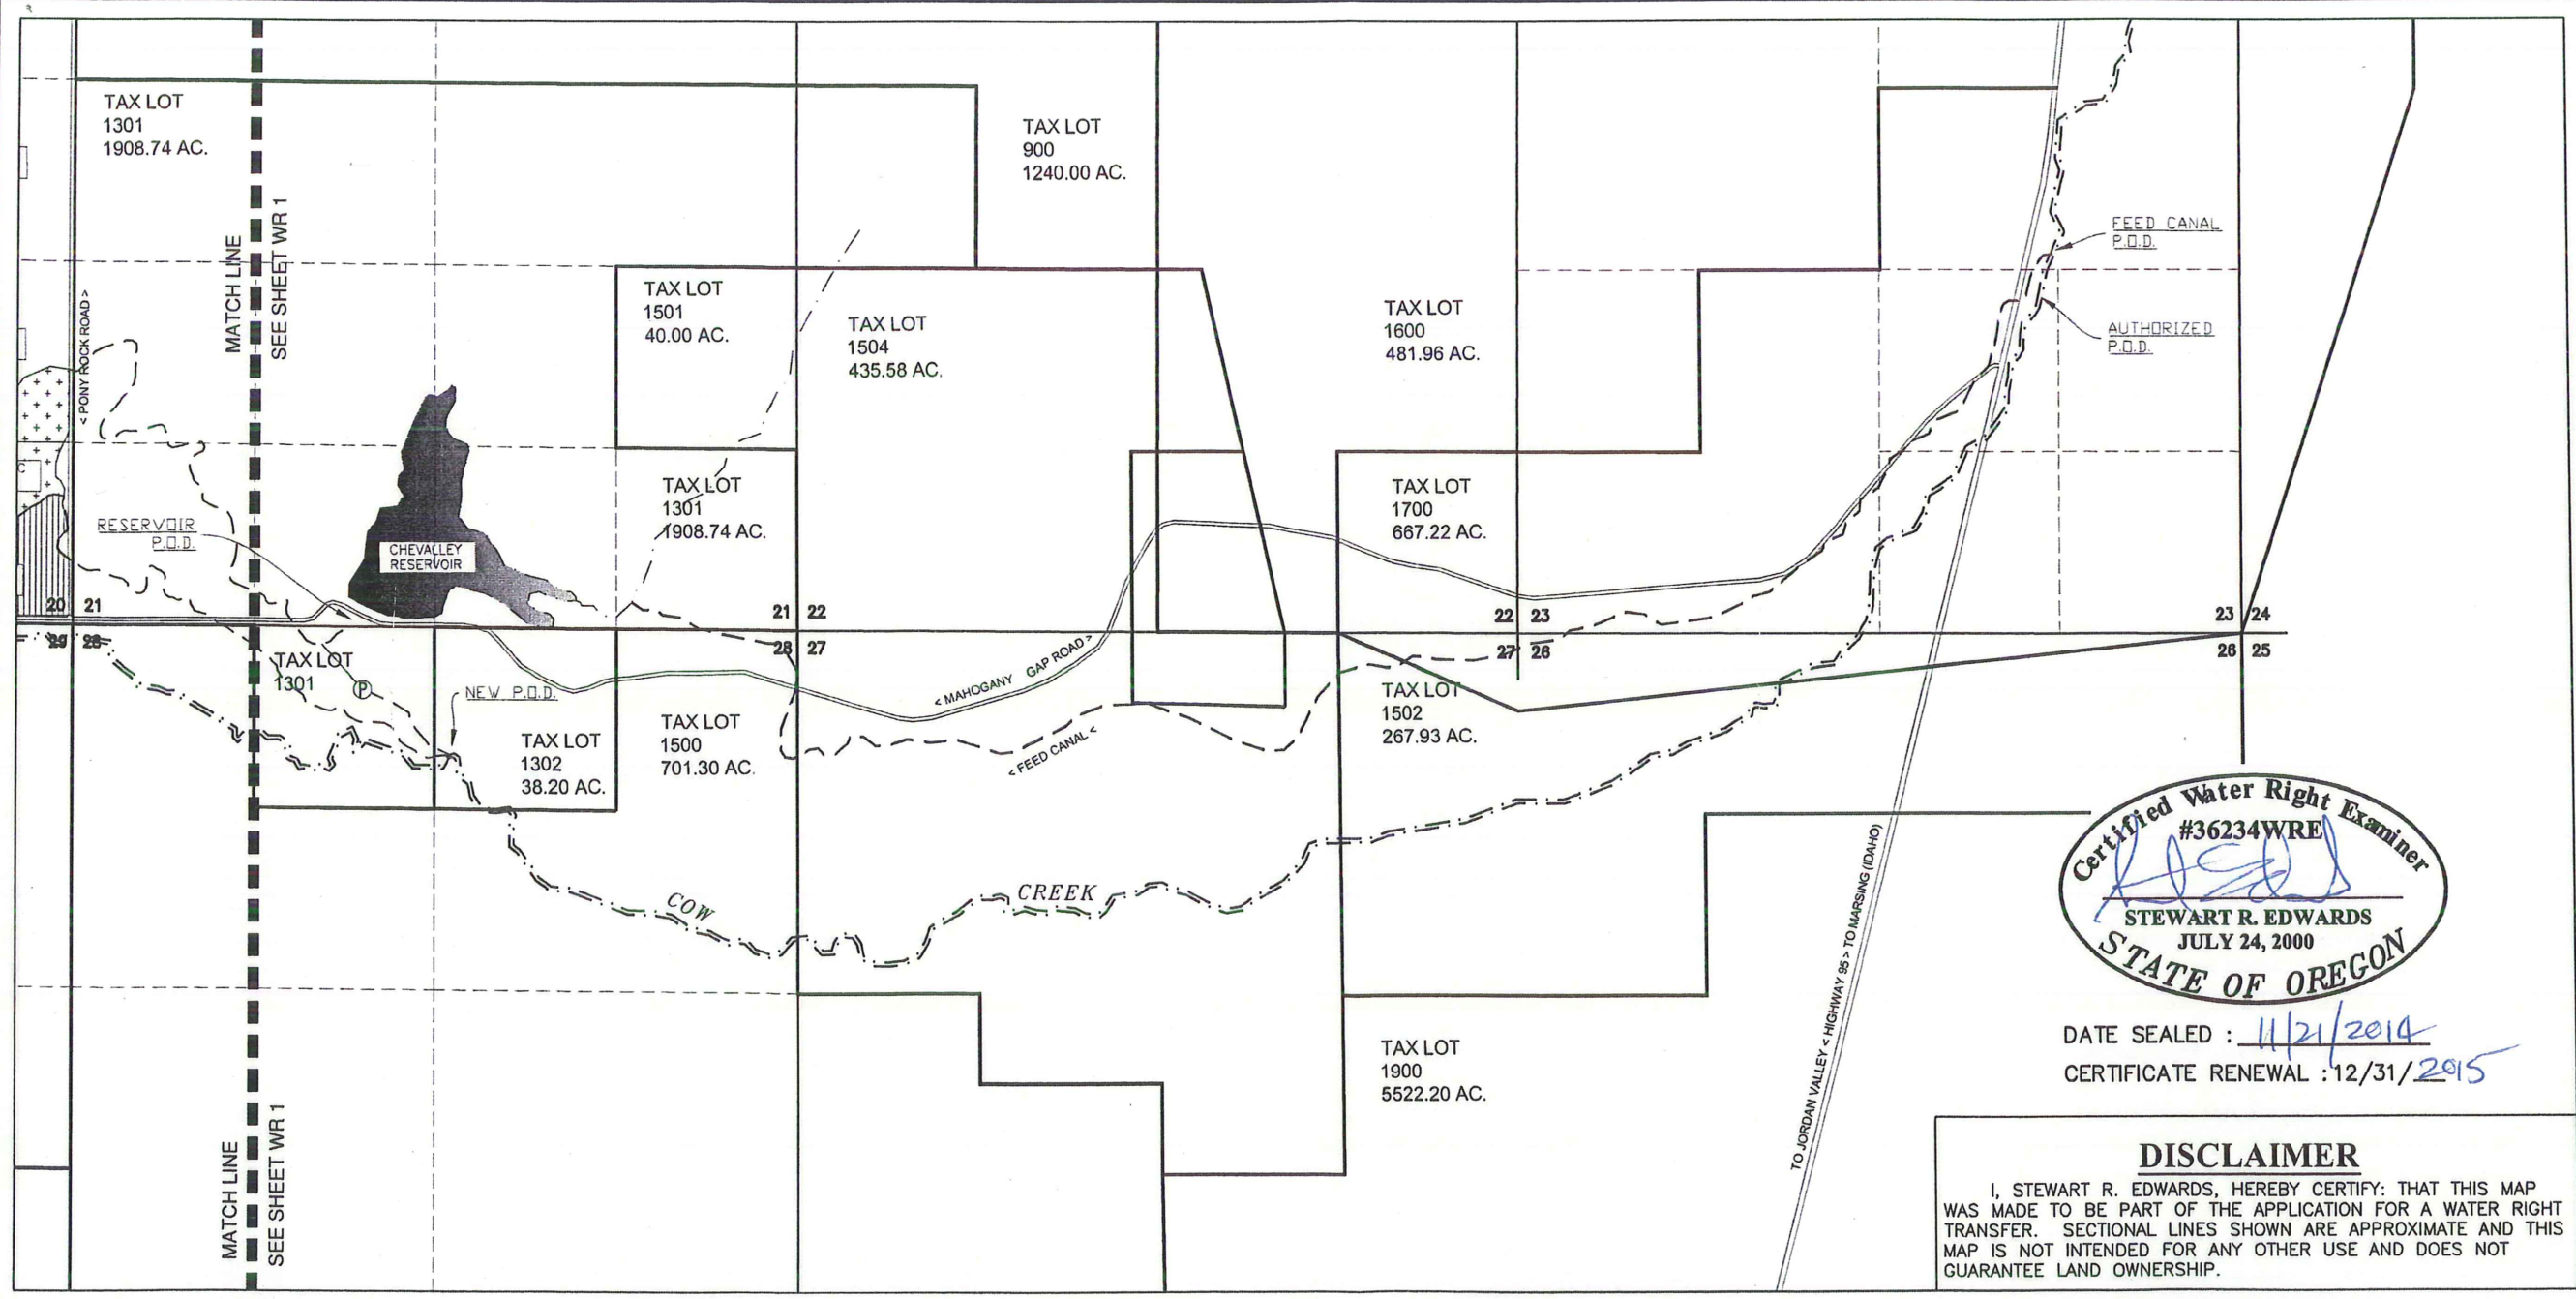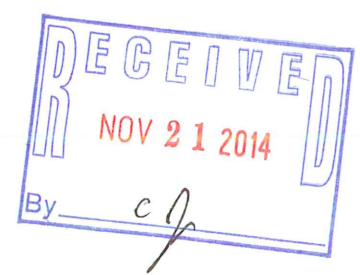


ENG. BY:	NA
APR. BY:	SRE
DWG. BY:	DKC/PJW
DATE:	11/20/2013

#	REVISION	DATE
01	Rev. 03.20	11/17/14
02		
03		
04		

New P.O.D. Transfer Map
T. 28 S., R. 46 E.,
SEC. 28, W.M.
Malheur County, Oregon
COW CREEK RANCH, Inc.
2155 Pony Rock Road
Jordan Valley, Oregon

CK3, LLC
CIVIL-STRUCTURAL-ELECTRICAL ENGINEERING,
SURVEYING & PLANNING
HERMISTON, OREGON
368 SW 5TH AVE.
HERMISTON, OR 97838
PHONE (541) 889-5411 FAX (541) 567-2345
WEB: CK3LLC.NET

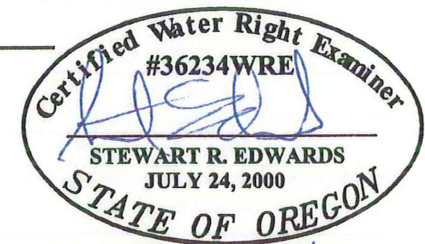

DATE SEALED : 11/21/2014
CERTIFICATE RENEWAL : 12/31/2015

DISCLAIMER
I, STEWART R. EDWARDS, HEREBY CERTIFY: THAT THIS MAP WAS MADE TO BE PART OF THE APPLICATION FOR A WATER RIGHT TRANSFER. SECTIONAL LINES SHOWN ARE APPROXIMATE AND THIS MAP IS NOT INTENDED FOR ANY OTHER USE AND DOES NOT GUARANTEE LAND OWNERSHIP.

WR2
SHEET: 2 OF 2
JOB: CO-13012

THIS DRAWING, & ALL INFORMATION, HEREIN, REMAIN THE PROPERTY OF CK3, LLC. ALL RIGHTS ARE EXPRESSLY RESERVED & IT MAY NOT BE REPRODUCED IN WHOLE OR IN PART WITHOUT THE EXPRESSED WRITTEN CONSENT OF CK3, LLC.