TRANSFER APPLICATION MAP

COLEMAN TO FLYING "J"

13.5 ACRES (50 GPM) OF WATER RIGHT

A PORTION OF CERTIFICATE 80913

T4N, R27E, WM UMATILLA COUNTY, OREGON

RECEIVED
NOV 01 2007
WATER RESOURCES DEPT
SALEM, OREGON

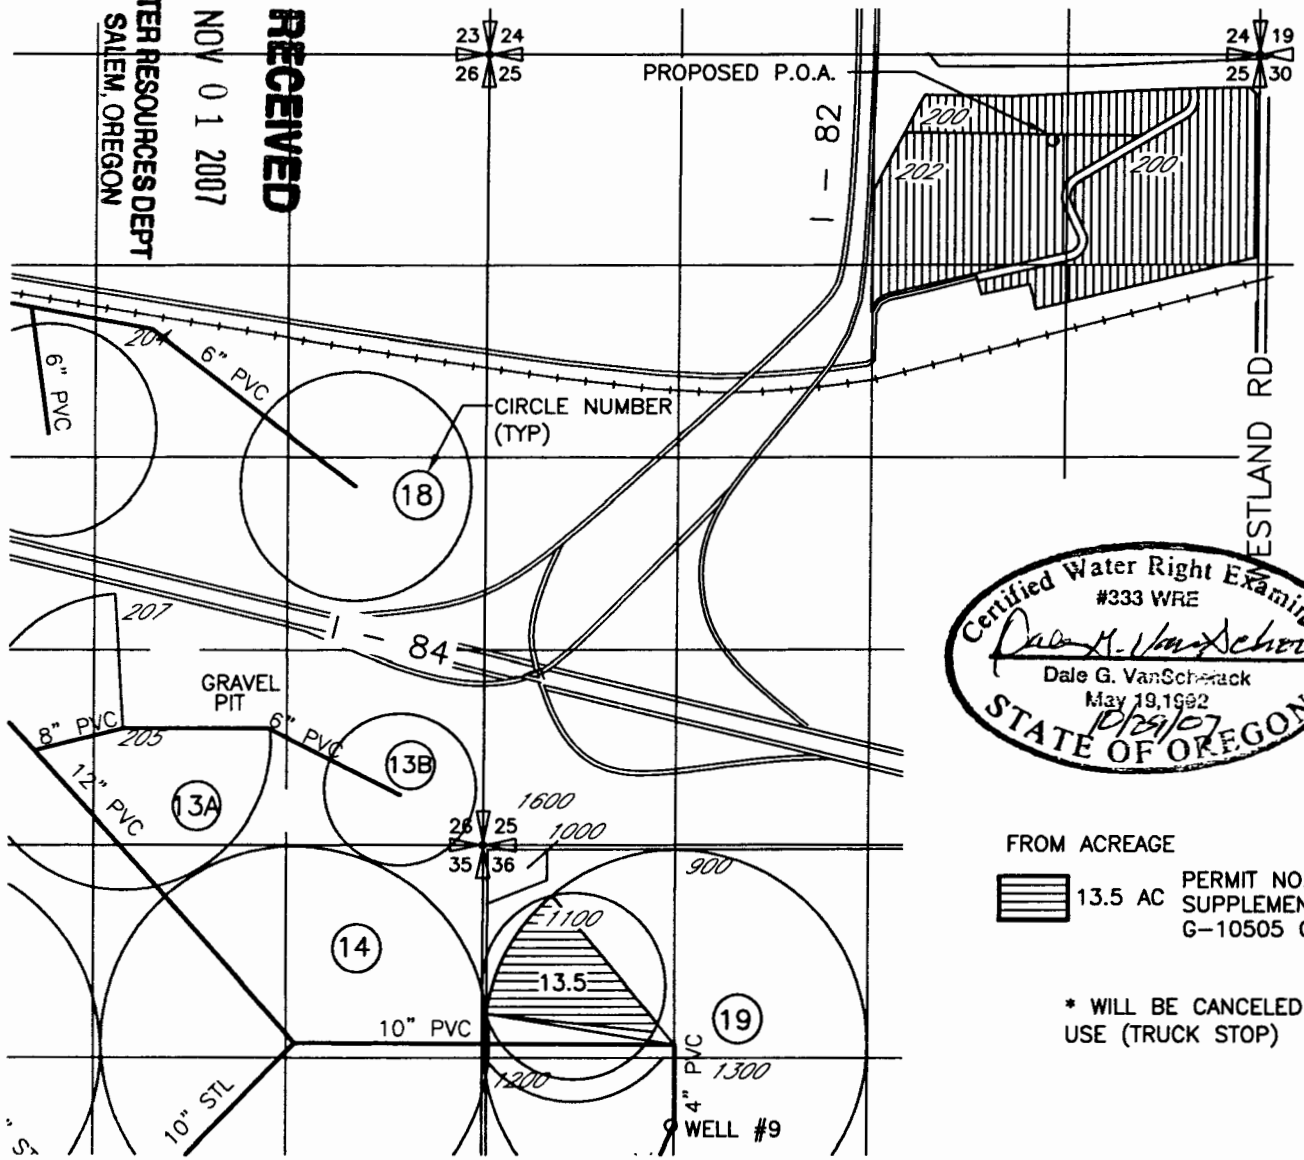

AUTHORIZED POINT OF APPROPRIATION

WELL 9
LOCATED 1884'S & 1315'E FROM NW COR SEC 36

PROPOSED POINT OF APPROPRIATION

TRUCK STOP WELL
LOCATED 590'S & 1420'W FROM NE COR SEC 25

Certified Water Right Examiner
#333 WRE
Dale G. VanSchenck
May 19,1992
10/29/07
STATE OF OREGON

0 1320 2640
SCALE IN FEET

FROM ACREAGE

13.5 AC PERMIT NO. U-649 CERT 80193
SUPPLEMENTAL PERMIT NO. G-10505 CERT 80915*

TO PLACE OF USE

INDUSTRIAL USE (TRUCK STOP) 50 GPM YEAR ROUND USE

* WILL BE CANCELED FOR THIS TRANSFER TO INDUSTRIAL USE (TRUCK STOP)

NOTE: THE PURPOSE OF THIS MAP IS TO IDENTIFY THE APPROXIMATE LOCATION OF THE WATER RIGHT. IT IS NOT INTENDED TO PROVIDE INFORMATION RELATIVE TO THE LOCATION OF PROPERTY OWNERSHIP BOUNDARY LINES.

SCM Consultants, Inc.
A Tetra Tech Company

DRAWING: H:\CAD\AG\3522\324\3522324TR.dwg
PRINTED BY: Roger.Willard on 10/29/07 11:14 AM