



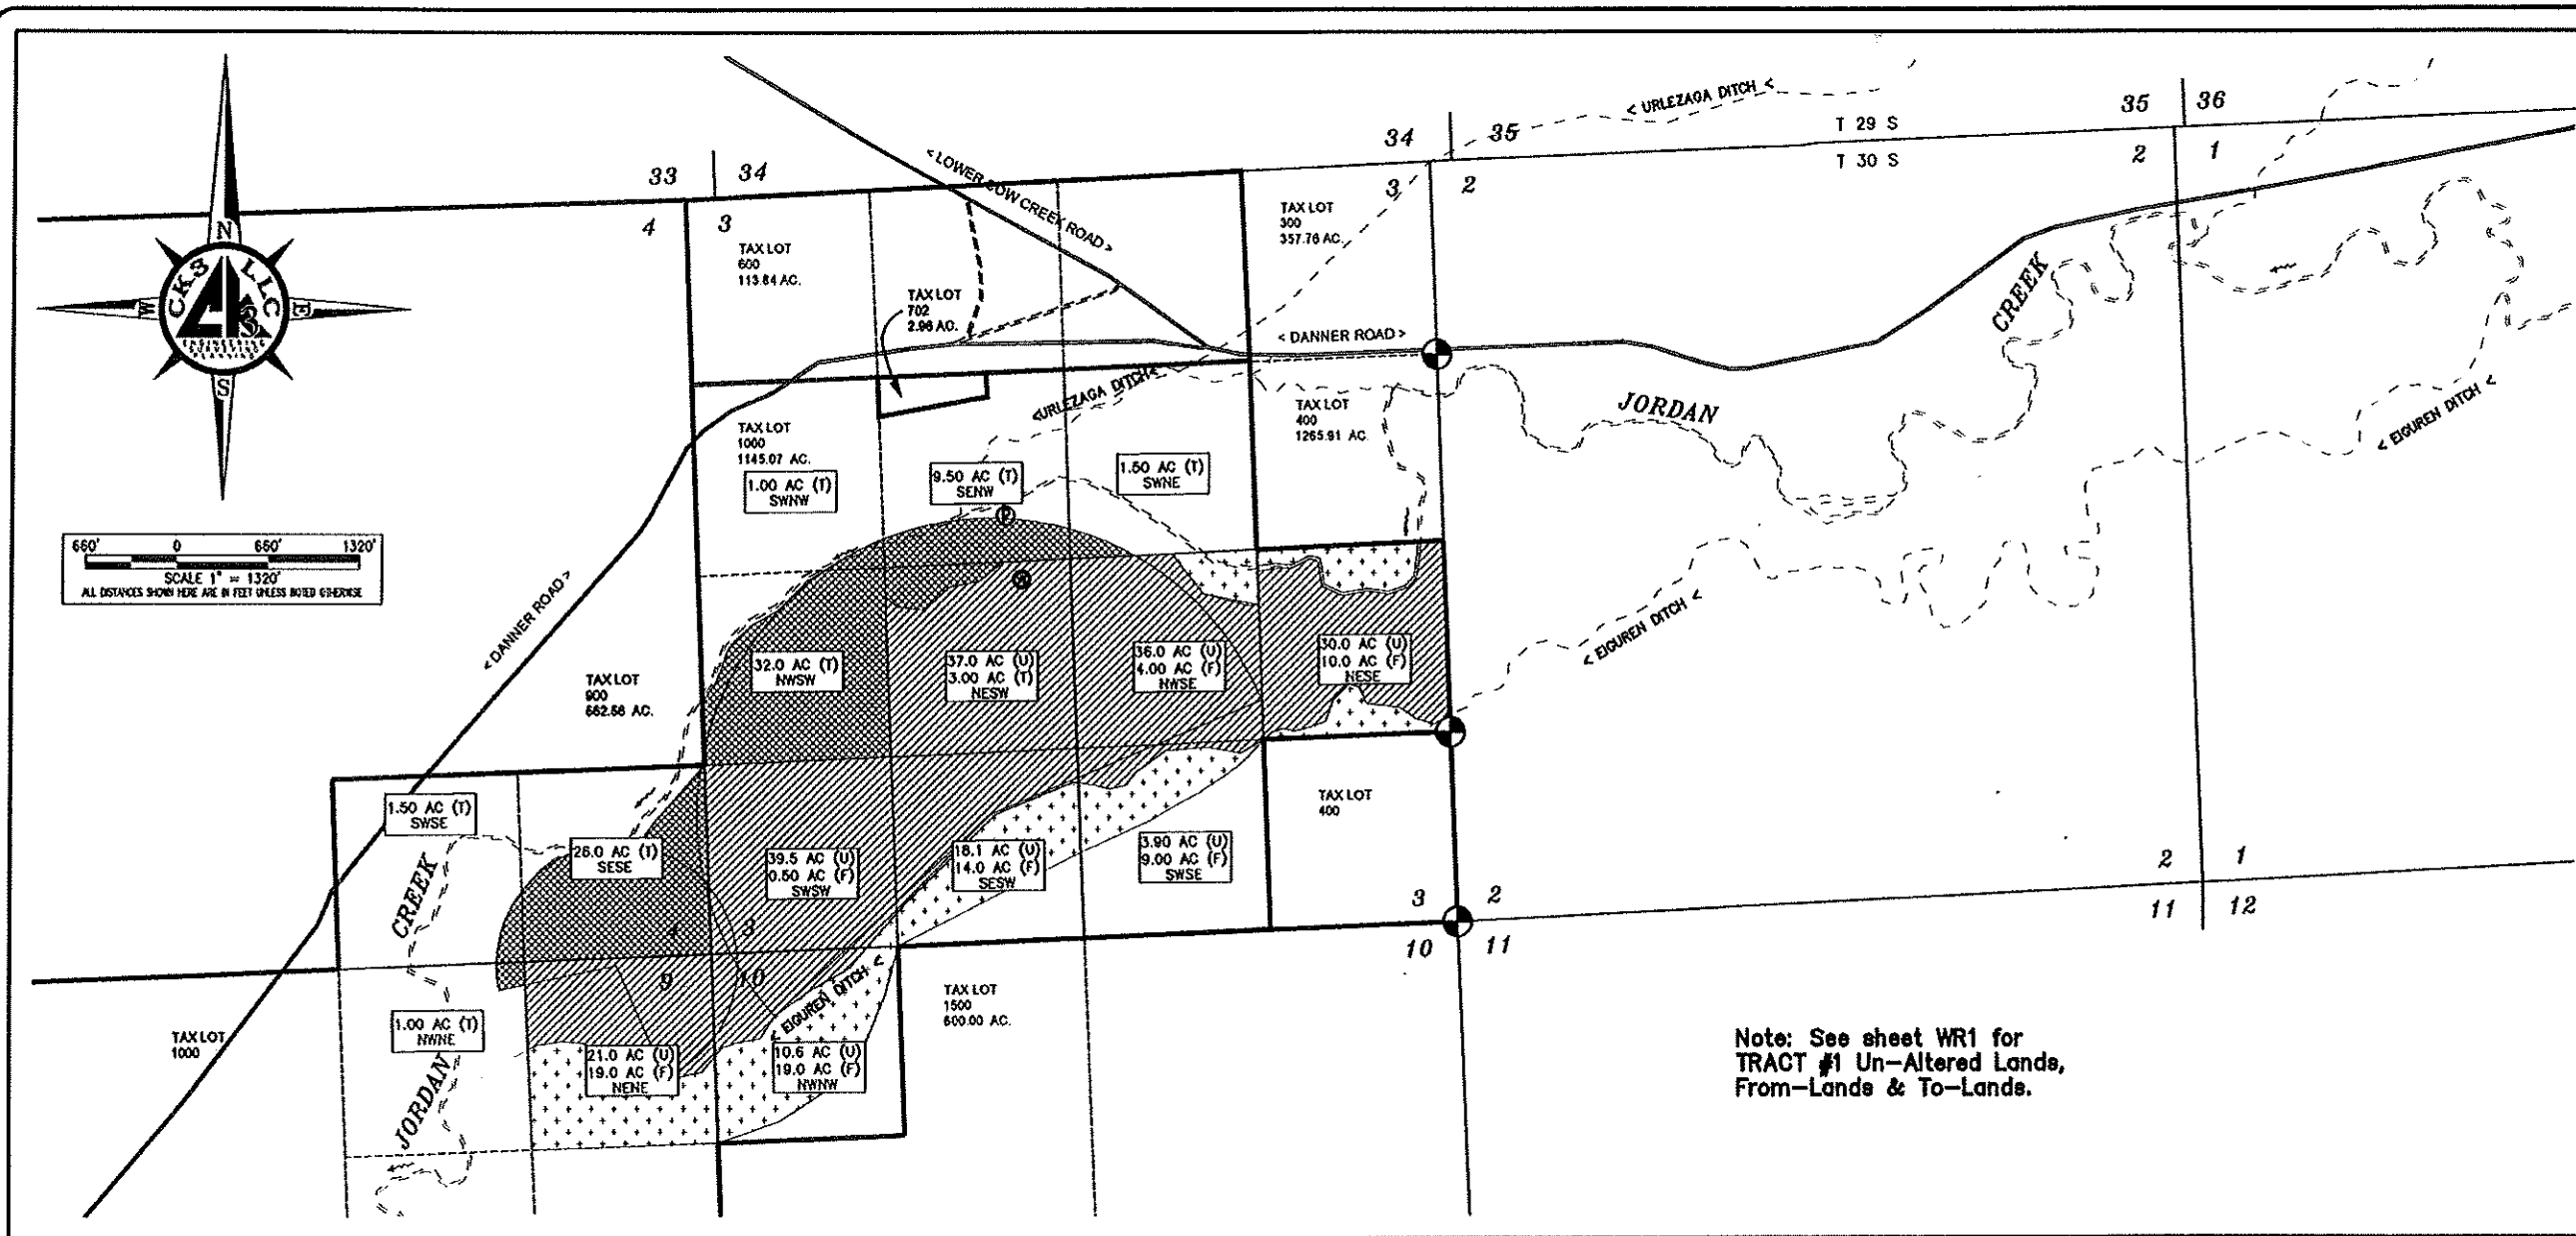

Note: See sheet WR1 for TRACT #1 Un-Altered Lands, From-Lands & To-Lands.

LEGEND			
DESCRIPTION	SYMBOLS	DESCRIPTION	SYMBOLS
SECTION LINE	—	TRACT #2 PLACE OF USE (UN-ALTERED)	
QUARTER-QUARTER LINE	- - -		196.10 ACRES
TAX LOT LINE	—	TRACT #2 PLACE OF USE (FROM LANDS)	
DITCH OR CREEK	- - -		75.50 ACRES
ROAD	==	TRACT #2 PLACE OF USE (TO LANDS)	
			75.50 ACRES
SECTION CORNER	3 2 10 11		
RECOGNIZED SURVEY CORNER	⊙		
LIFT PUMP	Ⓟ		

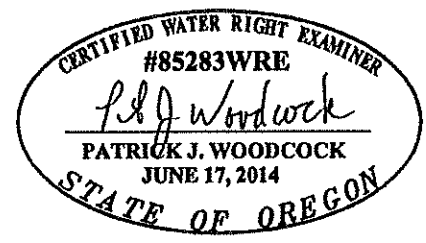

RENEWS: 6/30/2018


DISCLAIMER

THIS MAP WAS MADE TO BE PART OF THE APPLICATION FOR A WATER RIGHT TRANSFER. SECTIONAL LINES SHOWN ARE APPROXIMATE AND THIS MAP IS NOT INTENDED FOR ANY OTHER USE AND DOES NOT GUARANTEE LAND OWNERSHIP.

AUTHORIZED POINTS OF DIVERSION

TRACT No. 2: 2340' SOUTH AND 2250' EAST OF THE NW CORNER OF SECTION 3, T.30 S., R.45 E., W.M.

3845' NORTH & 90' EAST OF THE SOUTH 1/4 CORNER OF SECTION 1, T. 30 S. R. 45 E. W.M.

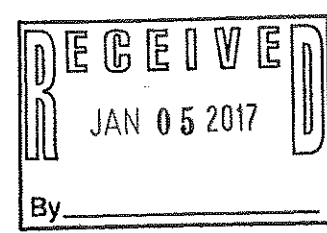

ENG. BY: NA
APR. BY: PJW
DWG. BY: PJW
DATE: 01/04/2018

REVISION
01
02
03
04

WATER RIGHT TRANSFER MAP
TRACT NO. 2
CERTIFICATE NO. 56247
MALHEUR COUNTY, OREGON
CHUCK PIPPUS
1850 DANNER LOOP ROAD
JORDAN VALLEY, OREGON 97810

CKS, LLC
368 S.W. 5th Avenue
Ontario, Oregon 97914
Phone: (541) 889-5411
Fax: (541) 889-2074
CIVIL-STRUCTURAL-ELECTRICAL
ENGINEERING, SURVEYING & PLANNING

WR2
SHEET: 2 OF 3
JOB: CO-15008