


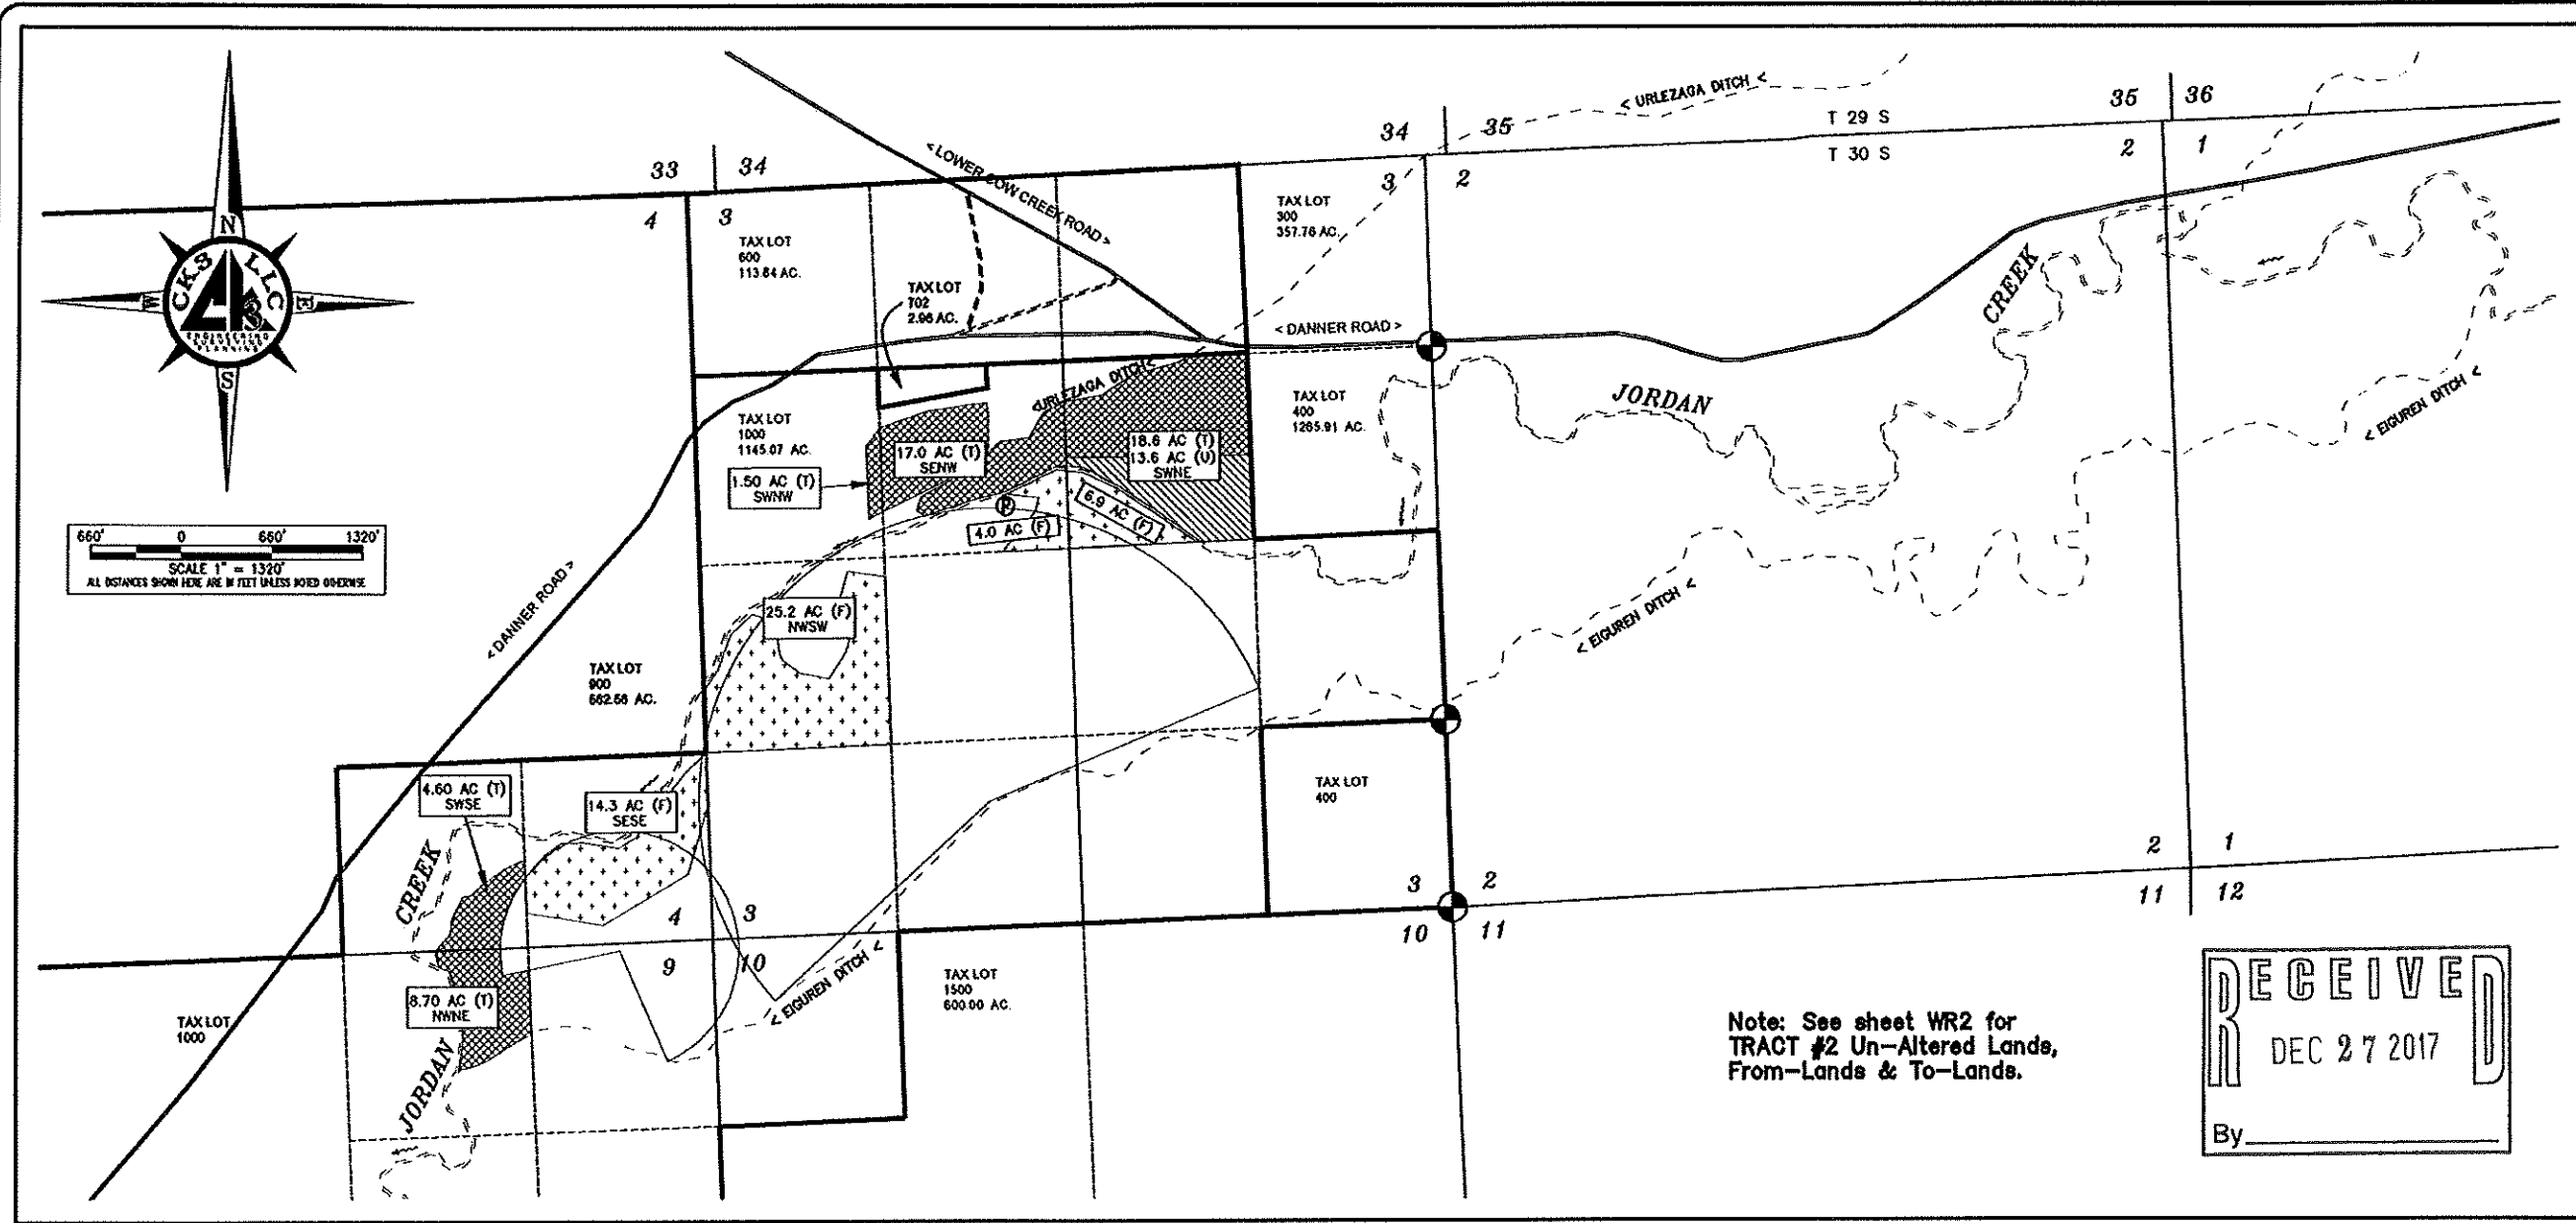

Note: See sheet WR2 for TRACT #2 Un-Altered Lands, From-Lands & To-Lands.

RECEIVED
DEC 27 2017
By _____

LEGEND			
DESCRIPTION	SYMBOLS	DESCRIPTION	SYMBOLS
SECTION LINE	— — — — —	TRACT #1 PLACE OF USE (UN-ALTERED)	
QUARTER-QUARTER LINE	- - - - -	TRACT #1 PLACE OF USE (FROM LANDS)	
TAX LOT LINE	— — — — —	TRACT #1 PLACE OF USE (TO LANDS)	
DITCH OR CREEK	- - - - -		
ROAD	==		
SECTION CORNER			
RECOGNIZED SURVEY CORNER			
LIFT PUMP			

CERTIFIED WATER RIGHT EXAMINER
85283CWRE
Pat J. Woodcock
PAT J. WOODCOCK
JUNE 17, 2014
STATE OF OREGON
EXPIRES: 6/30/2018

DISCLAIMER

THIS MAP WAS MADE TO BE PART OF THE APPLICATION FOR A WATER RIGHT TRANSFER. SECTIONAL LINES SHOWN ARE APPROXIMATE AND THIS MAP IS NOT INTENDED FOR ANY OTHER USE AND DOES NOT GUARANTEE LAND OWNERSHIP.

AUTHORIZED POINTS OF DIVERSION

TRACT No. 1: 2340' SOUTH AND 2250' EAST OF THE NW CORNER OF SECTION 3, T.30 S., R.45 E., W.M.

900' NORTH AND 780' EAST OF THE SOUTH 1/4 CORNER OF SECTION 36, T.29 S., R.45 E., W.M.

450' SOUTH AND 700' EAST OF THE NW CORNER OF SECTION 5, T.30 S., R.46 E., W.M.

CKS, LLC
368 S.W. 5th Avenue
Ontario, Oregon 97914
Phn: (541) 889-5411
Fax: (541) 889-2074
CIVIL-STRUCTURAL-ELECTRICAL
ENGINEERING, SURVEYING & PLANNING

WRI
SHEET: 1 OF 3
JOB: CO-15008

WATER RIGHT TRANSFER MAP
TRACT NO. 1
CERTIFICATE NO. 56246
MALHEUR COUNTY, OREGON
CHUCK PIPPUS
1850 DANNER LOOP ROAD
JORDAN VALLEY, OREGON 97910

REVISION
#1 CLARIFICATION 10/27/16
#2
#3
#4

ENG. BY: NA
APR. BY: PJW
DWG. BY: PJW
DATE: 04/07/2016

WR3

SHEET NO. 3 OF 3

DWG NO. CO15008.dwg

JOB NO. CO-15008

CKS, LLC

CIVIL-STRUCTURAL-ELECTRICAL

ENGINEERING, SURVEYING & PLANNING


368 S.W. 5th Avenue

Ontario, Oregon 97914

PH: (541) 889-5411

FAX: (541) 889-2074

E-MAIL: CK3@fntc.com

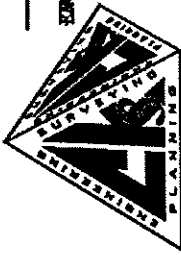

WATER RIGHT TRANSFER MAP

Certificate No. 56246

T. 30 S. R. 45 E. W.M.

MALHEUR COUNTY, OREGON

CHUCK PIPPUS

1850 DANNER LOOP ROAD

JORDAN VALLEY, OREGON 97910

ENG. BY: Stu Edwards


APR. BY: PJW

DWG. BY: PJW/Mt

DATE: 12/27/17

SCALE: 1"=1320'

THIS DRAWING, AND ALL INFORMATION HEREIN, REMAINS THE PROPERTY OF CKS, LLC. ALL RIGHTS ARE EXPRESSLY RESERVED AND IT MAY NOT BE REPRODUCED IN WHOLE OR PART WITHOUT THE EXPRESSED WRITTEN CONSENT OF CKS, LLC.

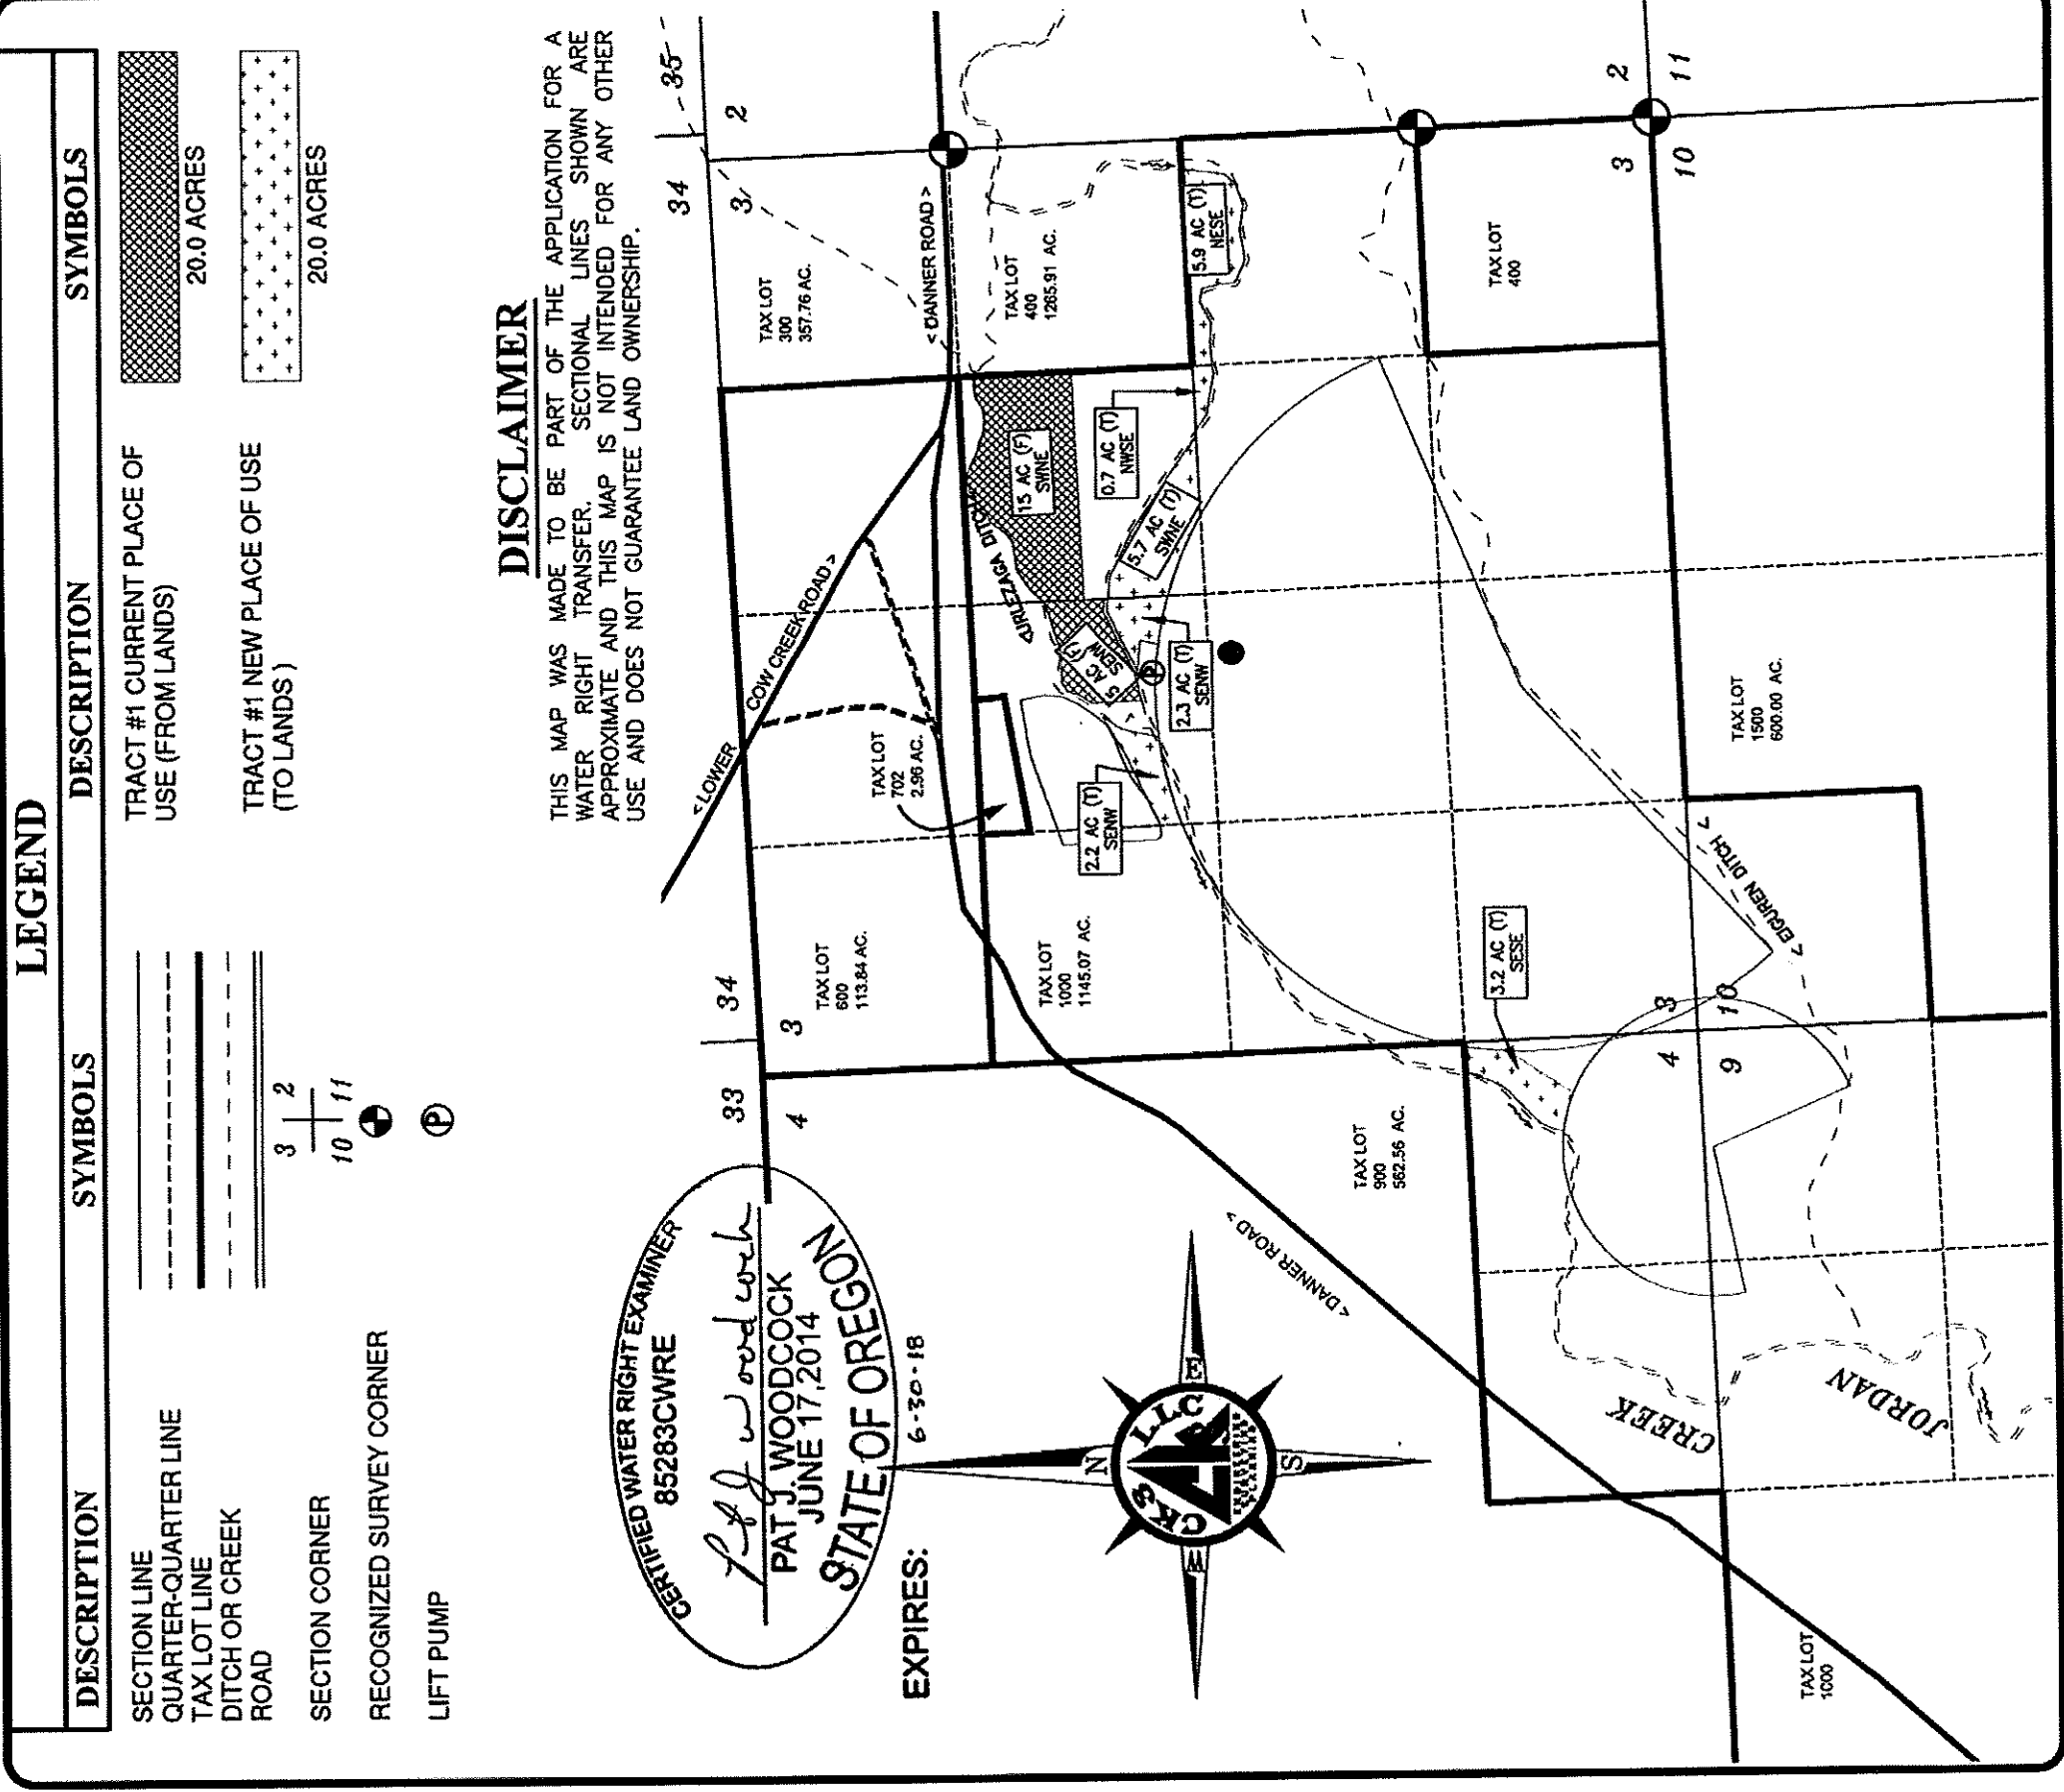

DISCLAIMER

THIS MAP WAS MADE TO BE PART OF THE APPLICATION FOR A WATER RIGHT TRANSFER. SECTIONAL LINES SHOWN ARE APPROXIMATE AND THIS MAP IS NOT INTENDED FOR ANY OTHER USE AND DOES NOT GUARANTEE LAND OWNERSHIP.

RECEIVED

DEC 27 2017

By