

TRANSFER MAP


TO ACCOMPANY APPLICATION TO ADD POINTS OF APPROPRIATION FOR WHITBY BROTHERS FARMS

TOWNSHIP 33 SOUTH, RANGE 31 EAST, SECTIONS 3, 4, 8, 9, & 10, W.M.
TAX LOT: 1100

RECEIVED

MAR 08 2018

OWRD

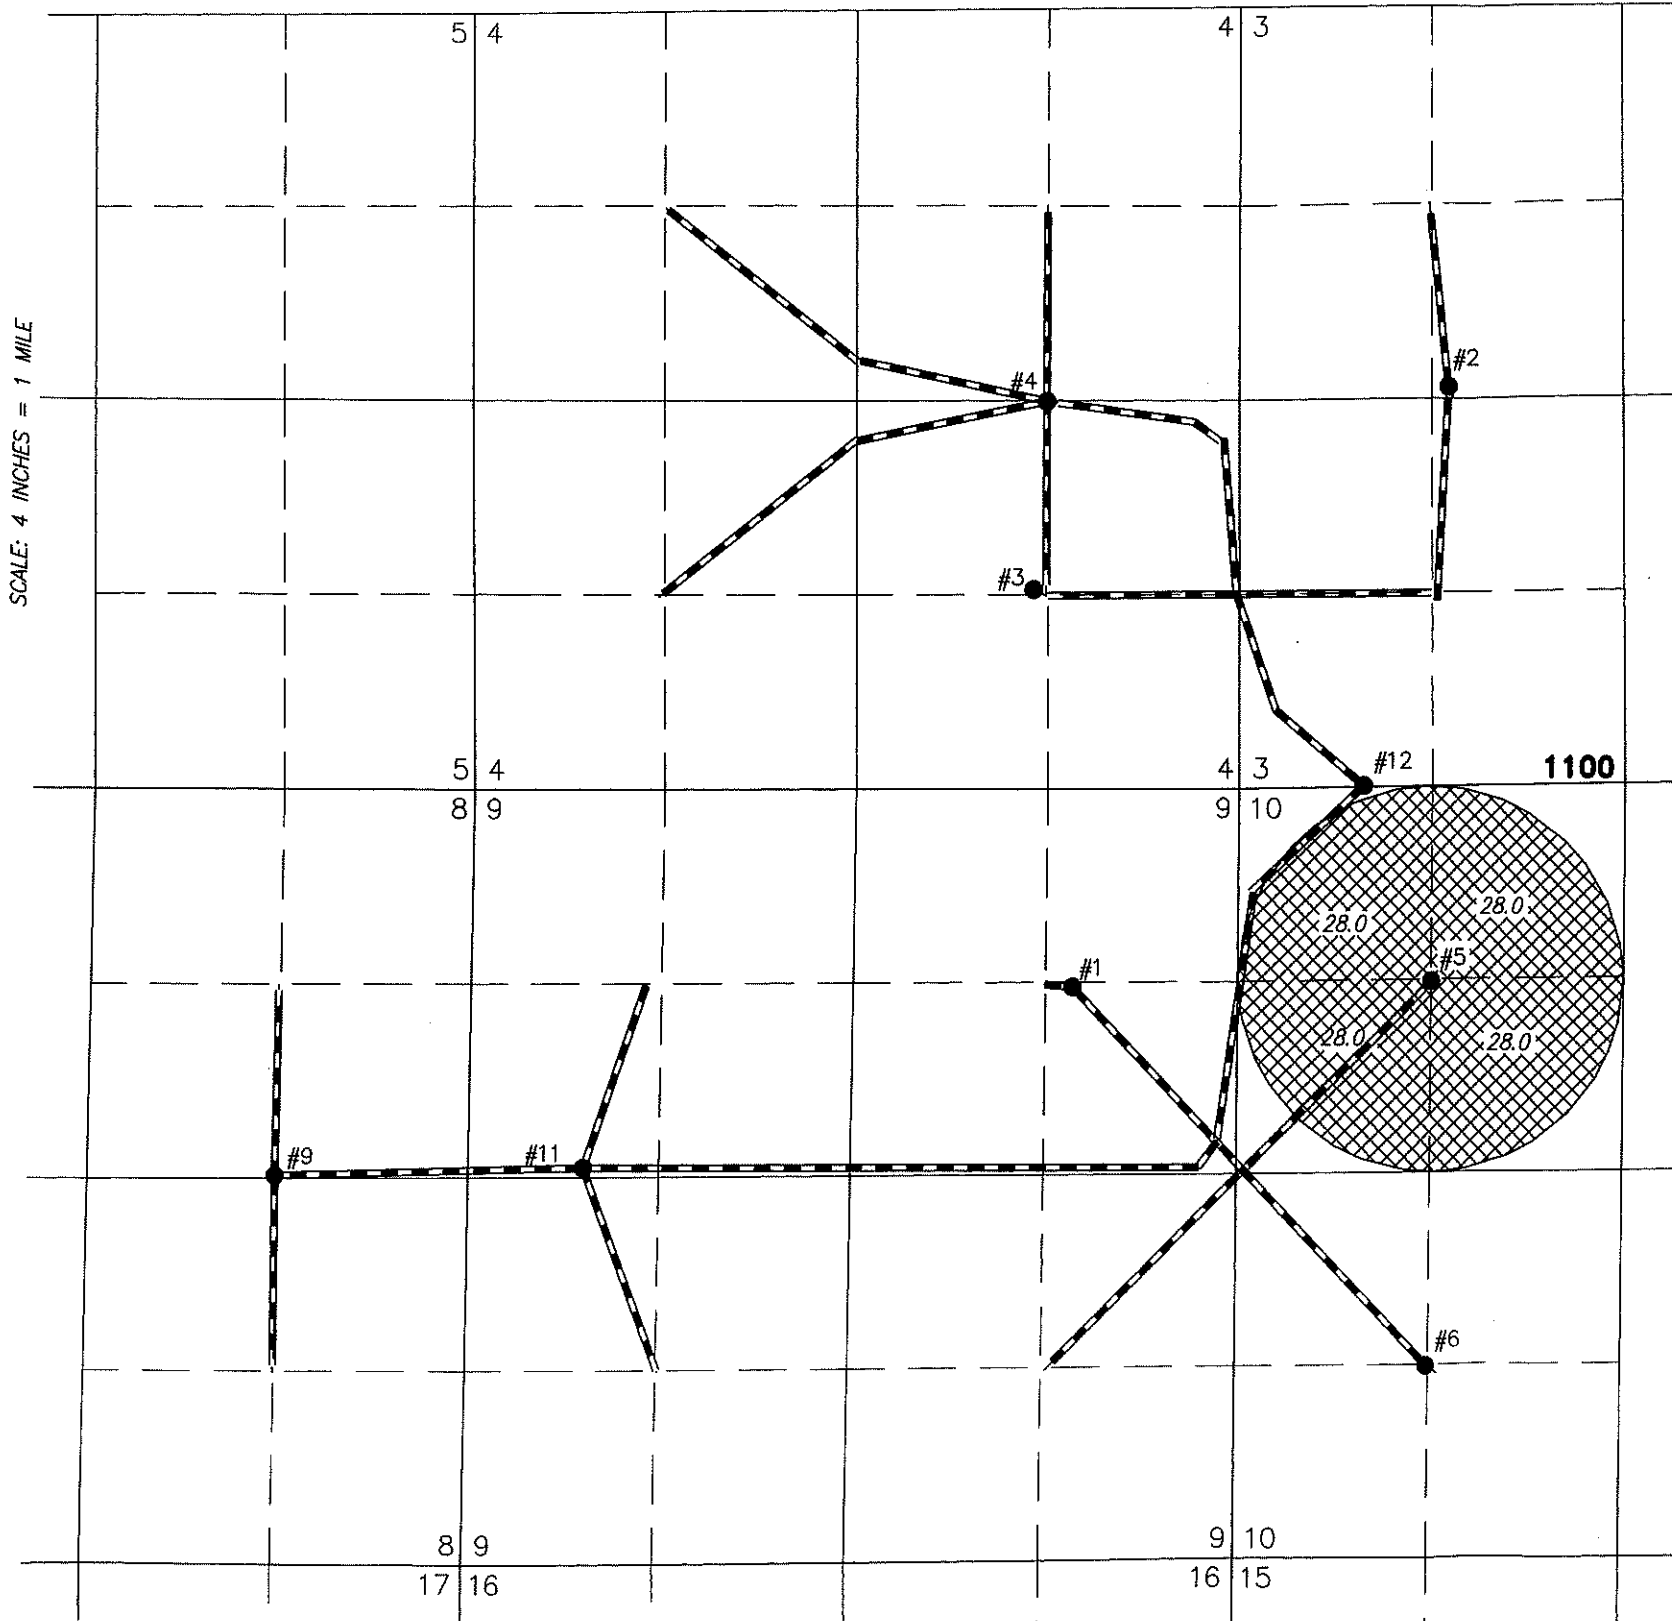


- #1 (HARN 1668)
LOCATED IN THE NE 1/4 NE 1/4 SECTION 9, T33S, R31E, W.M. AND 1320 FEET SOUTH AND 1200 FEET WEST FROM THE NE CORNER OF SAID SECTION.
- #2 (HARN 1677-51860)
LOCATED IN THE SE 1/4 NW 1/4 SECTION 3, T33S, R31E, W.M. AND 60 FEET NORTH AND 1340 FEET EAST FROM THE W 1/4 CORNER OF SAID SECTION.
- #3 (HARN 50623)
LOCATED IN THE NW 1/4 SE 1/4 SECTION 4, T33S, R31E, W.M. AND 1225 FEET SOUTH AND 1412 FEET WEST FROM THE E 1/4 CORNER OF SAID SECTION.
- #4 (HARN 50481)
LOCATED IN THE SE 1/4 NE 1/4 SECTION 4, T33S, R31E, W.M. AND 60 FEET NORTH AND 1340 FEET WEST FROM THE E 1/4 CORNER OF SAID SECTION.
- #5 (HARN 1844)
LOCATED IN THE NE 1/4 NW 1/4 SECTION 10, T33S, R31E, W.M. AND 1307 FEET SOUTH AND 1339 FEET EAST FROM THE NW CORNER OF SAID SECTION.
- #6 (HARN 1843)
LOCATED IN THE SE 1/4 SW 1/4 SECTION 10, T33S, R31E, W.M. AND 1320 FEET NORTH AND 1330 FEET EAST FROM THE SW CORNER OF SAID SECTION.
- #9 (HARN 900/910)
LOCATED IN THE SW 1/4 NE 1/4 SECTION 8, T33S, R31E, W.M. AND 2650 FEET SOUTH AND 1320 FEET EAST FROM THE N 1/4 CORNER OF SAID SECTION.
- #11 (HARN 51959)
LOCATED IN THE SW 1/4 NW 1/4 SECTION 9, T33S R31E, W.M. AND 2730 FEET NORTH AND 800 FEET EAST FROM THE SW CORNER OF SAID SECTION.
- #12 (HARN 51938)
LOCATED IN THE NW 1/4 NW 1/4 SECTION 10, T33S R31E, W.M. AND 0 FEET SOUTH AND 860 FEET EAST FROM THE NW CORNER OF SAID SECTION.



112.0 ACRES PRIMARY IRRIGATION FROM
C67893, AS SHOWN

--- BURIED PIPE

THIS MAP IS FOR THE PURPOSE OF DESIGNING AN
IRRIGATION SYSTEM PLAN AND HAS NO INTENT TO PROVIDE
LEGAL DIMENSIONS OR THE LOCATION OF PROPERTY LINES

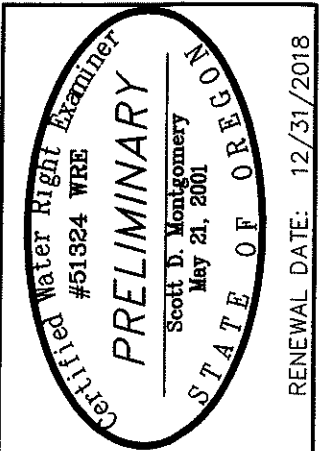

ALL POINTS ENGINEERING
& SURVEYING, INC.

P.O. BOX 767
TERREBONNE, OREGON 97760
(541) 548-5833 PH
Scott@APEandS.com
www.APEandS.com

PROJECT No. 17-087

PREPARED AT THE REQUEST OF:

JEB WHITBY
62 W JUNIPER RD
MESA, WA 99343

RENEWAL DATE: 12/31/2018

TRANSFER MAP



TO ACCOMPANY APPLICATION TO ADD POINTS OF APPROPRIATION FOR WHITBY BROTHERS FARMS

TOWNSHIP 33 SOUTH, RANGE 31 EAST, SECTIONS 3, 4, 8, 9, & 10, W.M.
TAX LOT: 1100


RECEIVED

MAR 08 2018

OWRD

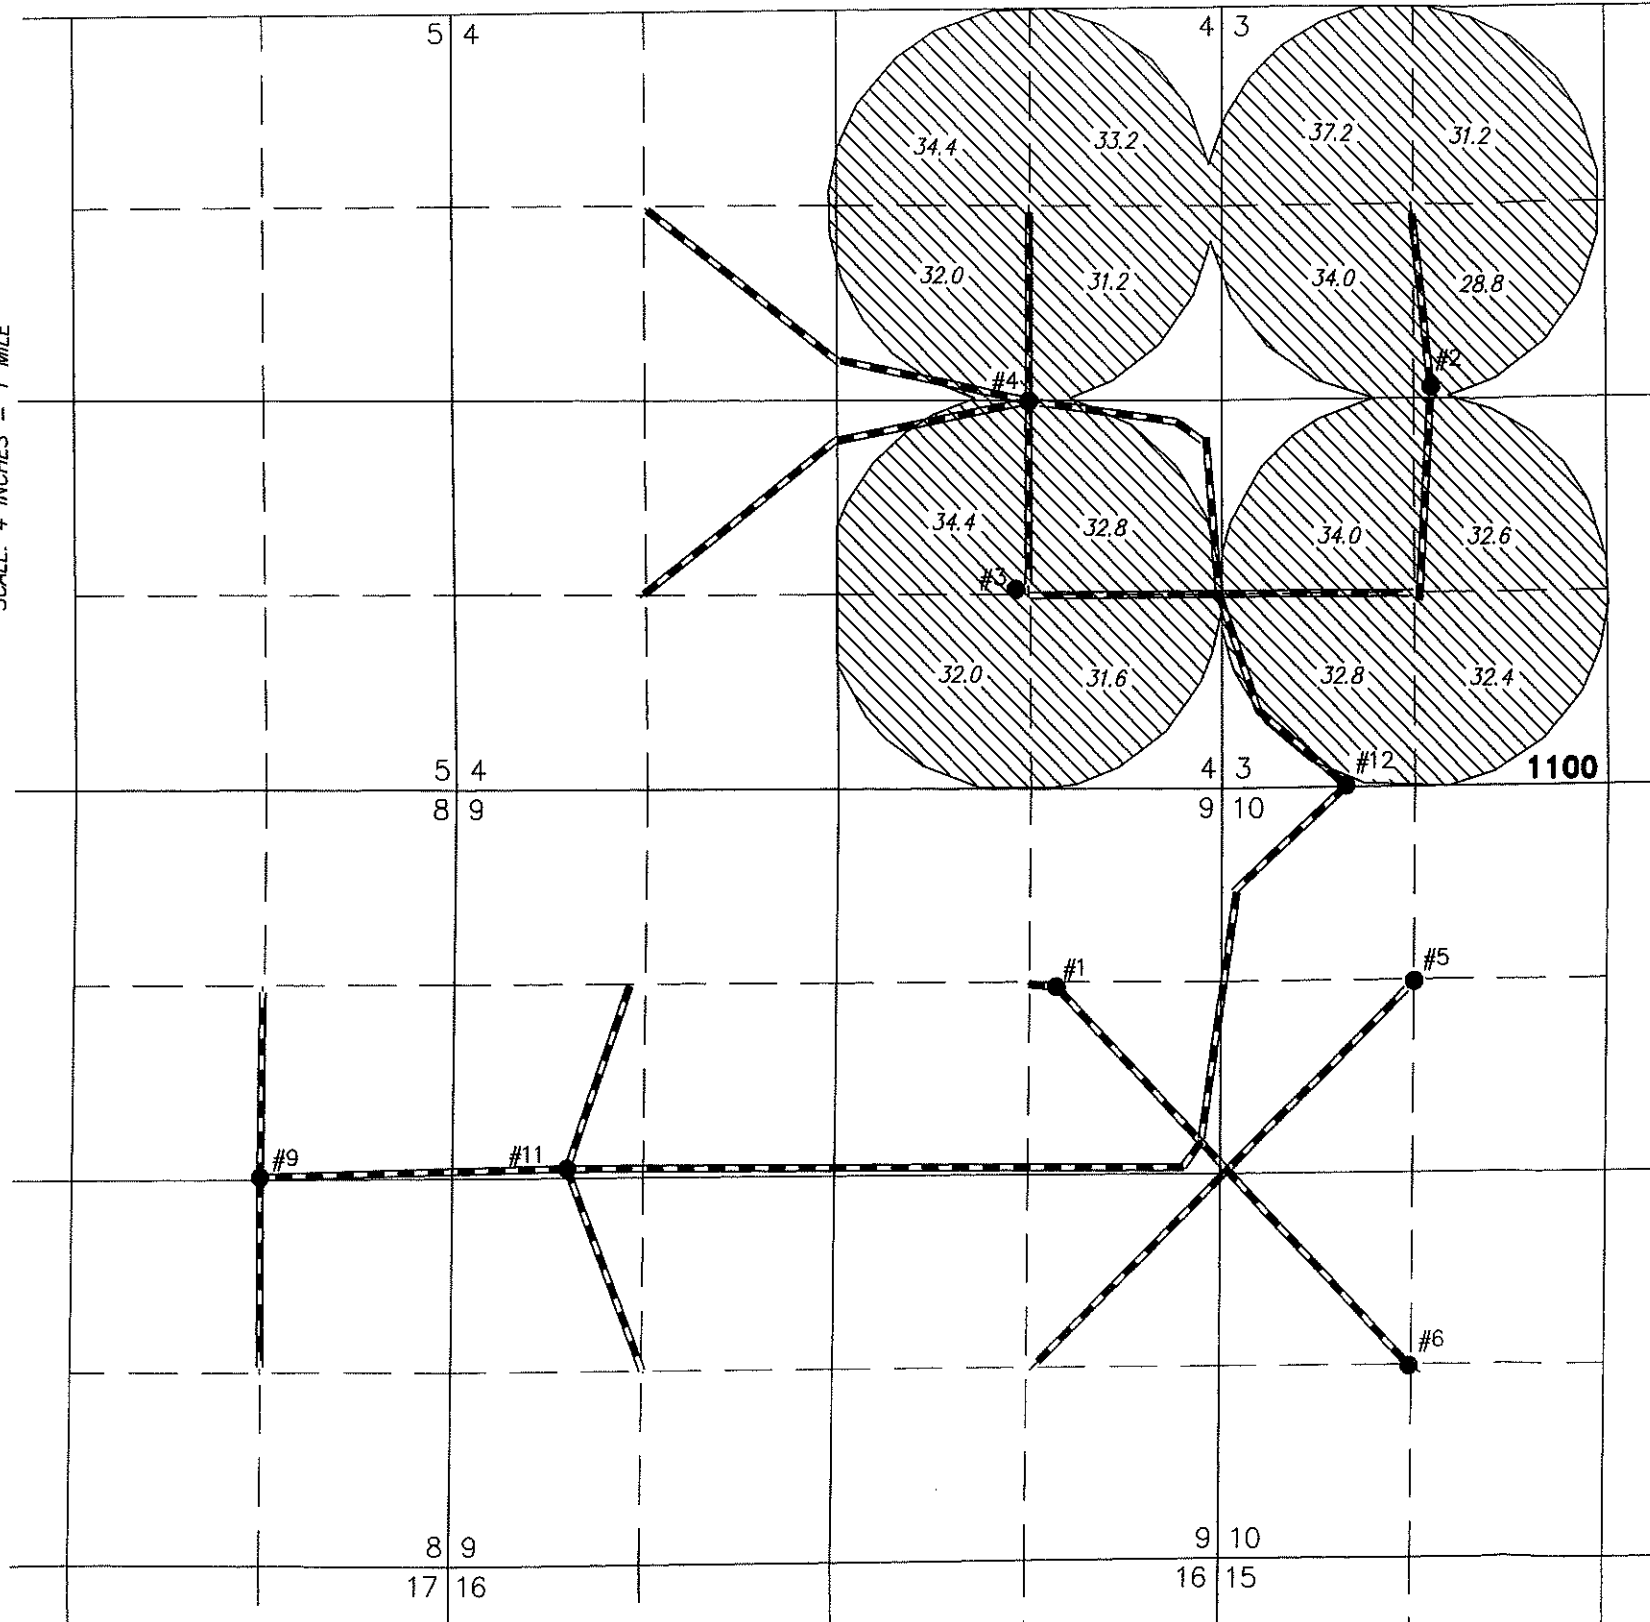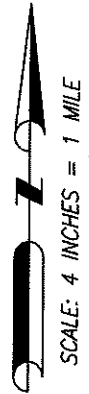


- #1 (HARN 1668)
LOCATED IN THE NE 1/4 NE 1/4 SECTION 9, T33S, R31E, W.M. AND 1320 FEET SOUTH AND 1200 FEET WEST FROM THE NE CORNER OF SAID SECTION.
- #2 (HARN 1677-51860)
LOCATED IN THE SE 1/4 NW 1/4 SECTION 3, T33S, R31E, W.M. AND 60 FEET NORTH AND 1340 FEET EAST FROM THE W 1/4 CORNER OF SAID SECTION.
- #3 (HARN 50623)
LOCATED IN THE NW 1/4 SE 1/4 SECTION 4, T33S, R31E, W.M. AND 1225 FEET SOUTH AND 1412 FEET WEST FROM THE E 1/4 CORNER OF SAID SECTION.
- #4 (HARN 50481)
LOCATED IN THE SE 1/4 NE 1/4 SECTION 4, T33S, R31E, W.M. AND 60 FEET NORTH AND 1340 FEET WEST FROM THE E 1/4 CORNER OF SAID SECTION.
- #5 (HARN 1844)
LOCATED IN THE NE 1/4 NW 1/4 SECTION 10, T33S, R31E, W.M. AND 1307 FEET SOUTH AND 1339 FEET EAST FROM THE NW CORNER OF SAID SECTION.
- #6 (HARN 1843)
LOCATED IN THE SE 1/4 SW 1/4 SECTION 10, T33S, R31E, W.M. AND 1320 FEET NORTH AND 1330 FEET EAST FROM THE SW CORNER OF SAID SECTION.
- #9 (HARN 900/910)
LOCATED IN THE SW 1/4 NE 1/4 SECTION 8, T33S, R31E, W.M. AND 2650 FEET SOUTH AND 1320 FEET EAST FROM THE N 1/4 CORNER OF SAID SECTION.
- #11 (HARN 51959)
LOCATED IN THE SW 1/4 NW 1/4 SECTION 9, T33S R31E, W.M. AND 2730 FEET NORTH AND 800 FEET EAST FROM THE SW CORNER OF SAID SECTION.
- #12 (HARN 51938)
LOCATED IN THE NW 1/4 NW 1/4 SECTION 10, T33S R31E, W.M. AND 0 FEET SOUTH AND 860 FEET EAST FROM THE NW CORNER OF SAID SECTION.

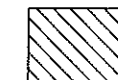

524.6 ACRES PRIMARY IRRIGATION FROM
C66775, AS SHOWN

--- BURIED PIPE

THIS MAP IS FOR THE PURPOSE OF DESIGNING AN
IRRIGATION SYSTEM PLAN AND HAS NO INTENT TO PROVIDE
LEGAL DIMENSIONS OR THE LOCATION OF PROPERTY LINES

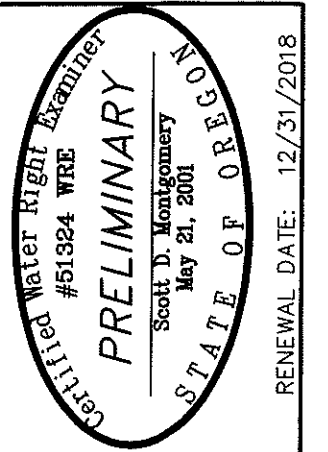

ALL POINTS ENGINEERING
& SURVEYING, INC.

P.O. BOX 767
TERREBONNE, OREGON 97760
(541) 548-5833 PH
Scott@APEandS.com
www.APEandS.com

PROJECT No. 17-087

PREPARED AT THE REQUEST OF:

JEB WHITBY
62 W JUNIPER RD
MESA, WA 99343

TRANSFER MAP


TO ACCOMPANY APPLICATION TO ADD POINTS OF APPROPRIATION FOR WHITBY BROTHERS FARMS

TOWNSHIP 33 SOUTH, RANGE 31 EAST, SECTIONS 3, 4, 8, 9, & 10, W.M.
TAX LOT: 1100

RECEIVED

MAR 08 2018

OWRD

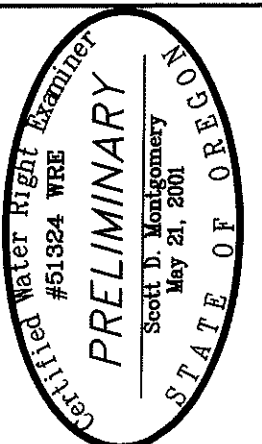

RENEWAL DATE: 12/31/2018

**ALL POINTS ENGINEERING
& SURVEYING, INC.**




P.O. BOX 767
TERREBONNE, OREGON 97760
(541) 548-5833 PH
Scott@APEandS.com
www.APEandS.com

PROJECT No. 17-087

PREPARED AT THE REQUEST OF:

JEB WHITBY
62 W JUNIPER RD
MESA, WA 99343

SCALE: 4 INCHES = 1 MILE

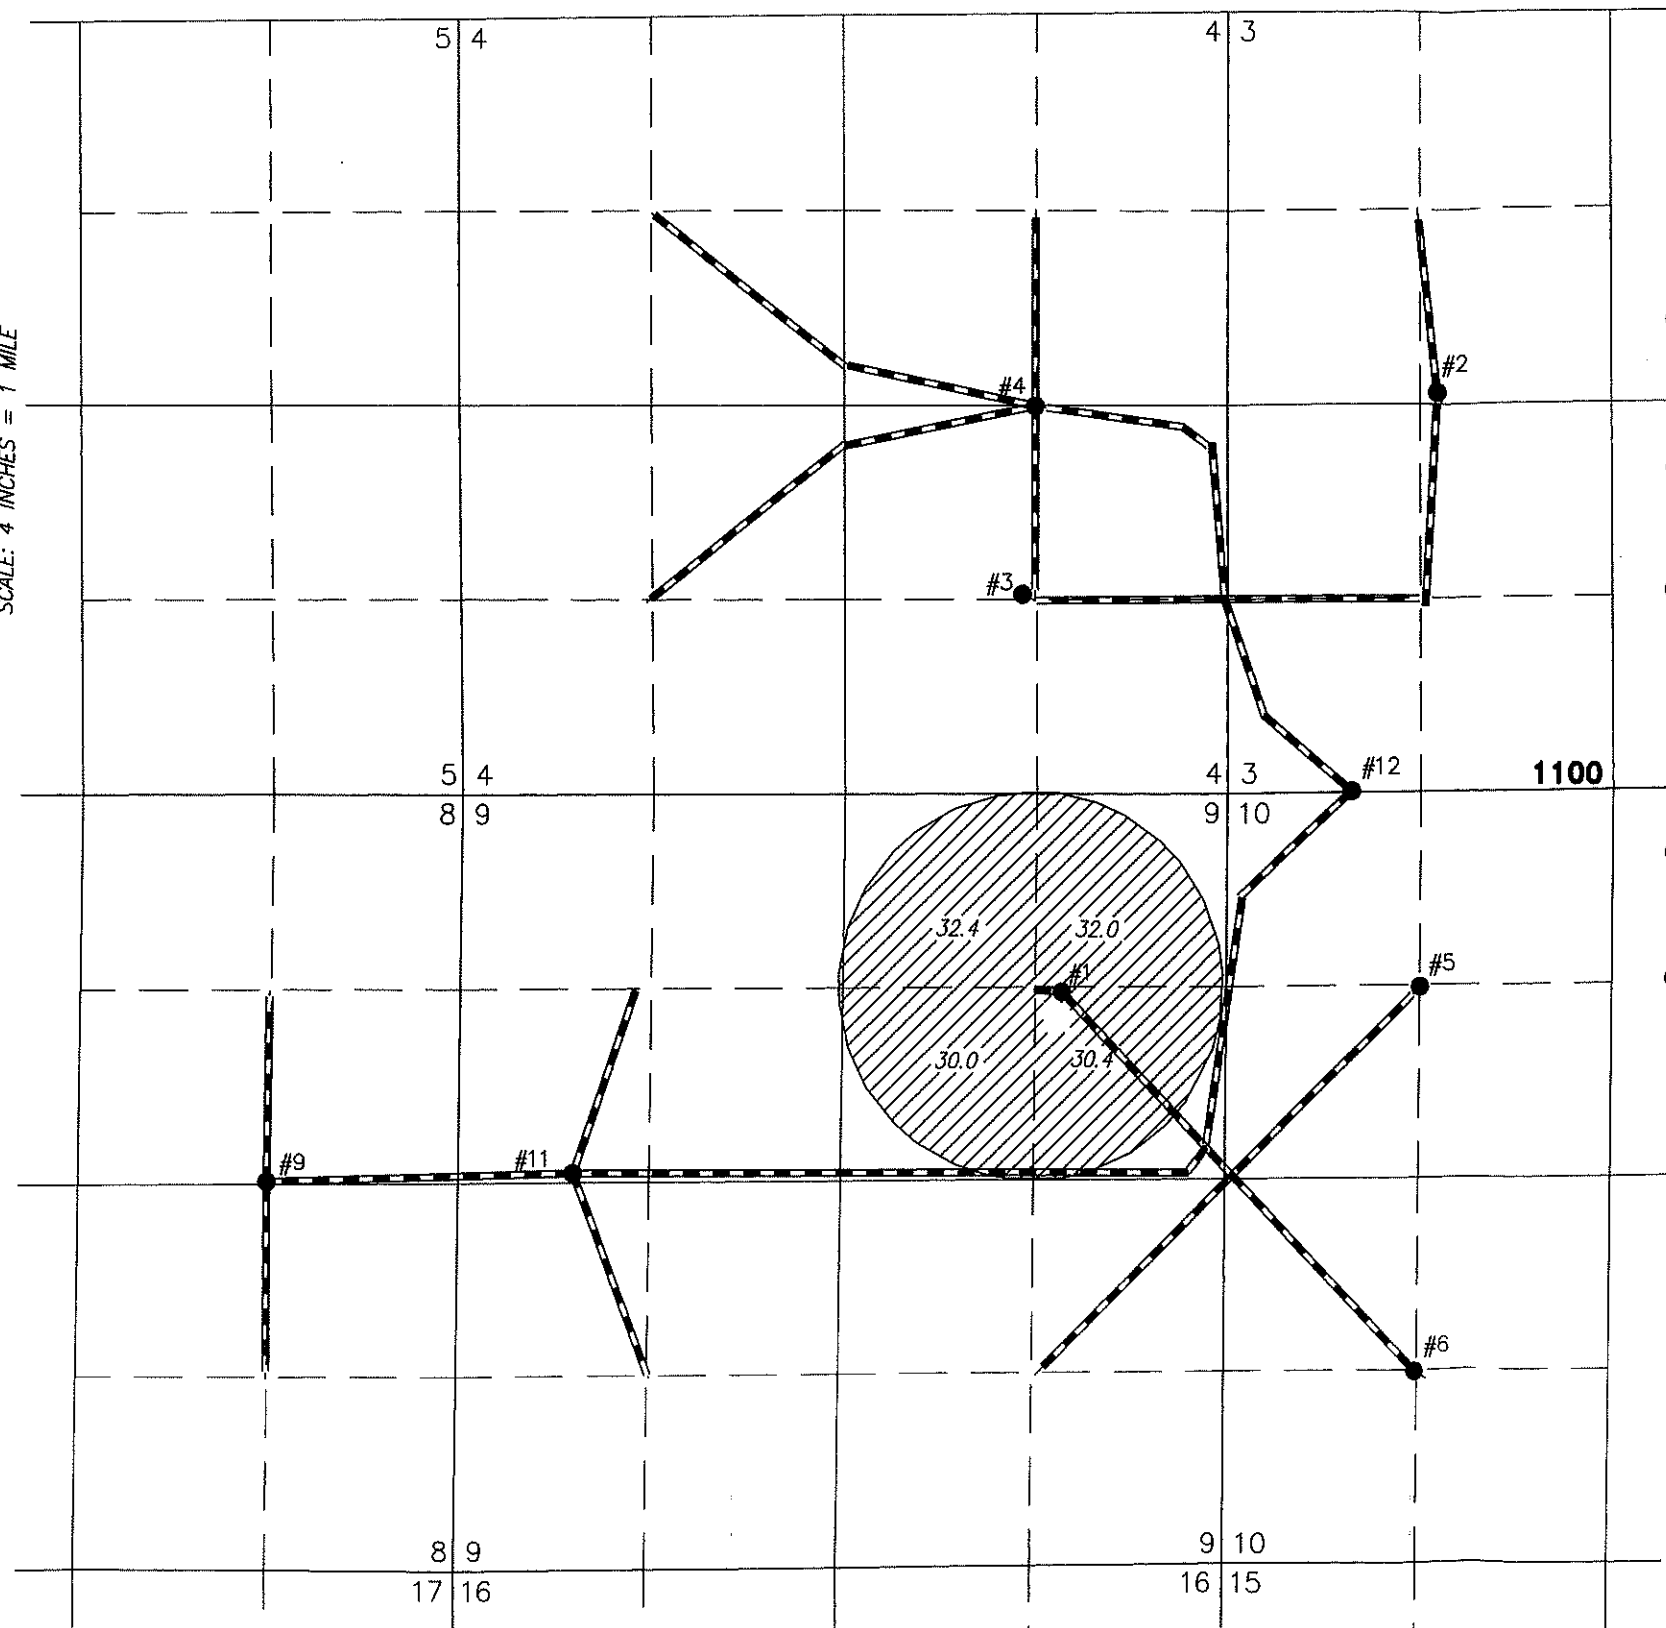

- #1 (HARN 1668)
LOCATED IN THE NE 1/4 NE 1/4 SECTION 9, T33S, R31E, W.M. AND 1320 FEET SOUTH AND 1200 FEET WEST FROM THE NE CORNER OF SAID SECTION.
- #2 (HARN 1677-51860)
LOCATED IN THE SE 1/4 NW 1/4 SECTION 3, T33S, R31E, W.M. AND 60 FEET NORTH AND 1340 FEET EAST FROM THE W 1/4 CORNER OF SAID SECTION.
- #3 (HARN 50623)
LOCATED IN THE NW 1/4 SE 1/4 SECTION 4, T33S, R31E, W.M. AND 1225 FEET SOUTH AND 1412 FEET WEST FROM THE E 1/4 CORNER OF SAID SECTION.
- #4 (HARN 50481)
LOCATED IN THE SE 1/4 NE 1/4 SECTION 4, T33S, R31E, W.M. AND 60 FEET NORTH AND 1340 FEET WEST FROM THE E 1/4 CORNER OF SAID SECTION.
- #5 (HARN 1844)
LOCATED IN THE NE 1/4 NW 1/4 SECTION 10, T33S, R31E, W.M. AND 1307 FEET SOUTH AND 1339 FEET EAST FROM THE NW CORNER OF SAID SECTION.
- #6 (HARN 1843)
LOCATED IN THE SE 1/4 SW 1/4 SECTION 10, T33S, R31E, W.M. AND 1320 FEET NORTH AND 1330 FEET EAST FROM THE SW CORNER OF SAID SECTION.
- #9 (HARN 900/910)
LOCATED IN THE SW 1/4 NE 1/4 SECTION 8, T33S, R31E, W.M. AND 2650 FEET SOUTH AND 1320 FEET EAST FROM THE N 1/4 CORNER OF SAID SECTION.
- #11 (HARN 51959)
LOCATED IN THE SW 1/4 NW 1/4 SECTION 9, T33S R31E, W.M. AND 2730 FEET NORTH AND 800 FEET EAST FROM THE SW CORNER OF SAID SECTION.
- #12 (HARN 51938)
LOCATED IN THE NW 1/4 NW 1/4 SECTION 10, T33S R31E, W.M. AND 0 FEET SOUTH AND 860 FEET EAST FROM THE NW CORNER OF SAID SECTION.

 124.8 ACRES PRIMARY IRRIGATION PUT DOWN FROM C66774, AS SHOWN

 BURIED PIPE

THIS MAP IS FOR THE PURPOSE OF DESIGNING AN IRRIGATION SYSTEM PLAN AND HAS NO INTENT TO PROVIDE LEGAL DIMENSIONS OR THE LOCATION OF PROPERTY LINES

TRANSFER MAP


TO ACCOMPANY APPLICATION TO ADD POINTS OF APPROPRIATION FOR WHITBY BROTHERS FARMS

TOWNSHIP 33 SOUTH, RANGE 31 EAST, SECTIONS 3, 4, 8, 9, & 10, W.M.
TAX LOT: 1100

RECEIVED

MAR 08 2016

OWRD

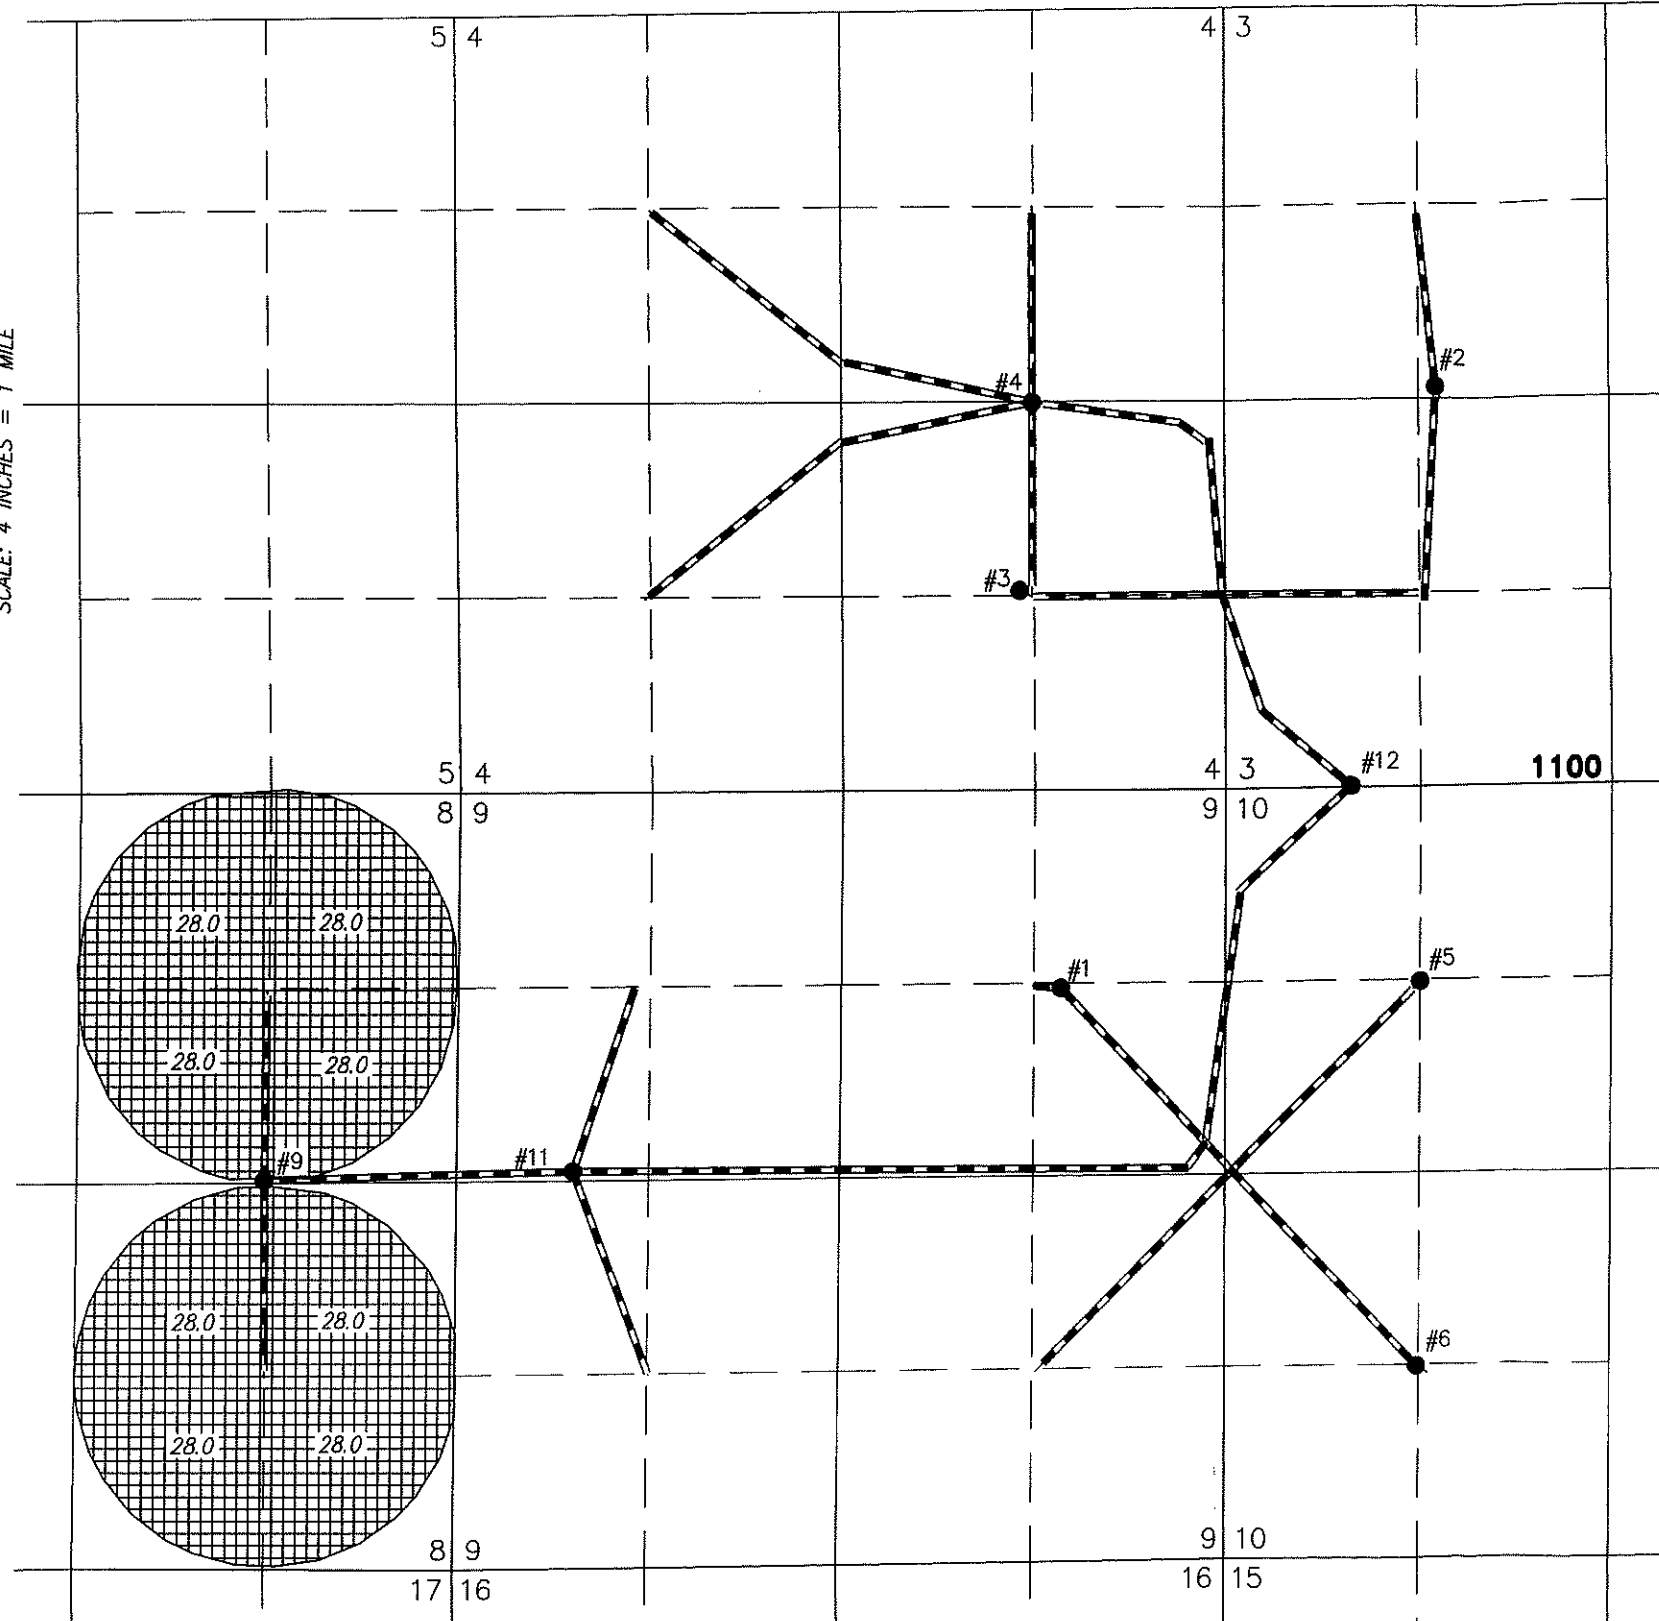


- #1 (HARN 1668)
LOCATED IN THE NE 1/4 NE 1/4 SECTION 9, T33S, R31E, W.M. AND 1320 FEET SOUTH AND 1200 FEET WEST FROM THE NE CORNER OF SAID SECTION.
- #2 (HARN 1677-51860)
LOCATED IN THE SE 1/4 NW 1/4 SECTION 3, T33S, R31E, W.M. AND 60 FEET NORTH AND 1340 FEET EAST FROM THE W 1/4 CORNER OF SAID SECTION.
- #3 (HARN 50623)
LOCATED IN THE NW 1/4 SE 1/4 SECTION 4, T33S, R31E, W.M. AND 1225 FEET SOUTH AND 1412 FEET WEST FROM THE E 1/4 CORNER OF SAID SECTION.
- #4 (HARN 50481)
LOCATED IN THE SE 1/4 NE 1/4 SECTION 4, T33S, R31E, W.M. AND 60 FEET NORTH AND 1340 FEET WEST FROM THE E 1/4 CORNER OF SAID SECTION.
- #5 (HARN 1844)
LOCATED IN THE NE 1/4 NW 1/4 SECTION 10, T33S, R31E, W.M. AND 1307 FEET SOUTH AND 1339 FEET EAST FROM THE NW CORNER OF SAID SECTION.
- #6 (HARN 1843)
LOCATED IN THE SE 1/4 SW 1/4 SECTION 10, T33S, R31E, W.M. AND 1320 FEET NORTH AND 1330 FEET EAST FROM THE SW CORNER OF SAID SECTION.
- #9 (HARN 900/910)
LOCATED IN THE SW 1/4 NE 1/4 SECTION 8, T33S, R31E, W.M. AND 2650 FEET SOUTH AND 1320 FEET EAST FROM THE N 1/4 CORNER OF SAID SECTION.
- #11 (HARN 51959)
LOCATED IN THE SW 1/4 NW 1/4 SECTION 9, T33S R31E, W.M. AND 2730 FEET NORTH AND 800 FEET EAST FROM THE SW CORNER OF SAID SECTION.
- #12 (HARN 51938)
LOCATED IN THE NW 1/4 NW 1/4 SECTION 10, T33S R31E, W.M. AND 0 FEET SOUTH AND 860 FEET EAST FROM THE NW CORNER OF SAID SECTION.



224.0 ACRES PRIMARY IRRIGATION FROM
C67894, AS SHOWN

--- BURIED PIPE

THIS MAP IS FOR THE PURPOSE OF DESIGNING AN
IRRIGATION SYSTEM PLAN AND HAS NO INTENT TO PROVIDE
LEGAL DIMENSIONS OR THE LOCATION OF PROPERTY LINES

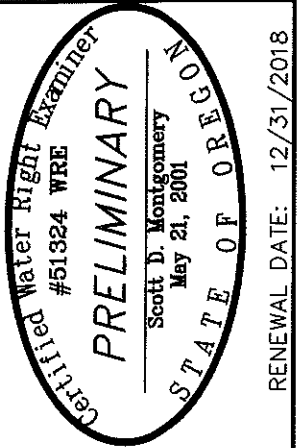

RENEWAL DATE: 12/31/2018

ALL POINTS ENGINEERING
& SURVEYING, INC.

P.O. BOX 767
TERREBONNE, OREGON 97760
(541) 548-5833 PH
Scott@APEandS.com
www.APEandS.com

PROJECT No. 17-087

PREPARED AT THE REQUEST OF:

JEB WHITBY
62 W JUNIPER RD
MESA, WA 99343

TRANSFER MAP


TO ACCOMPANY APPLICATION
TO ADD POINTS OF APPROPRIATION
FOR WHITBY BROTHERS FARMS

TOWNSHIP 33 SOUTH, RANGE 31 EAST, SECTIONS 3, 4, 8, 9, & 10, W.M.
TAX LOT: 1100

RECEIVED

MAR 08 2018

OWRD

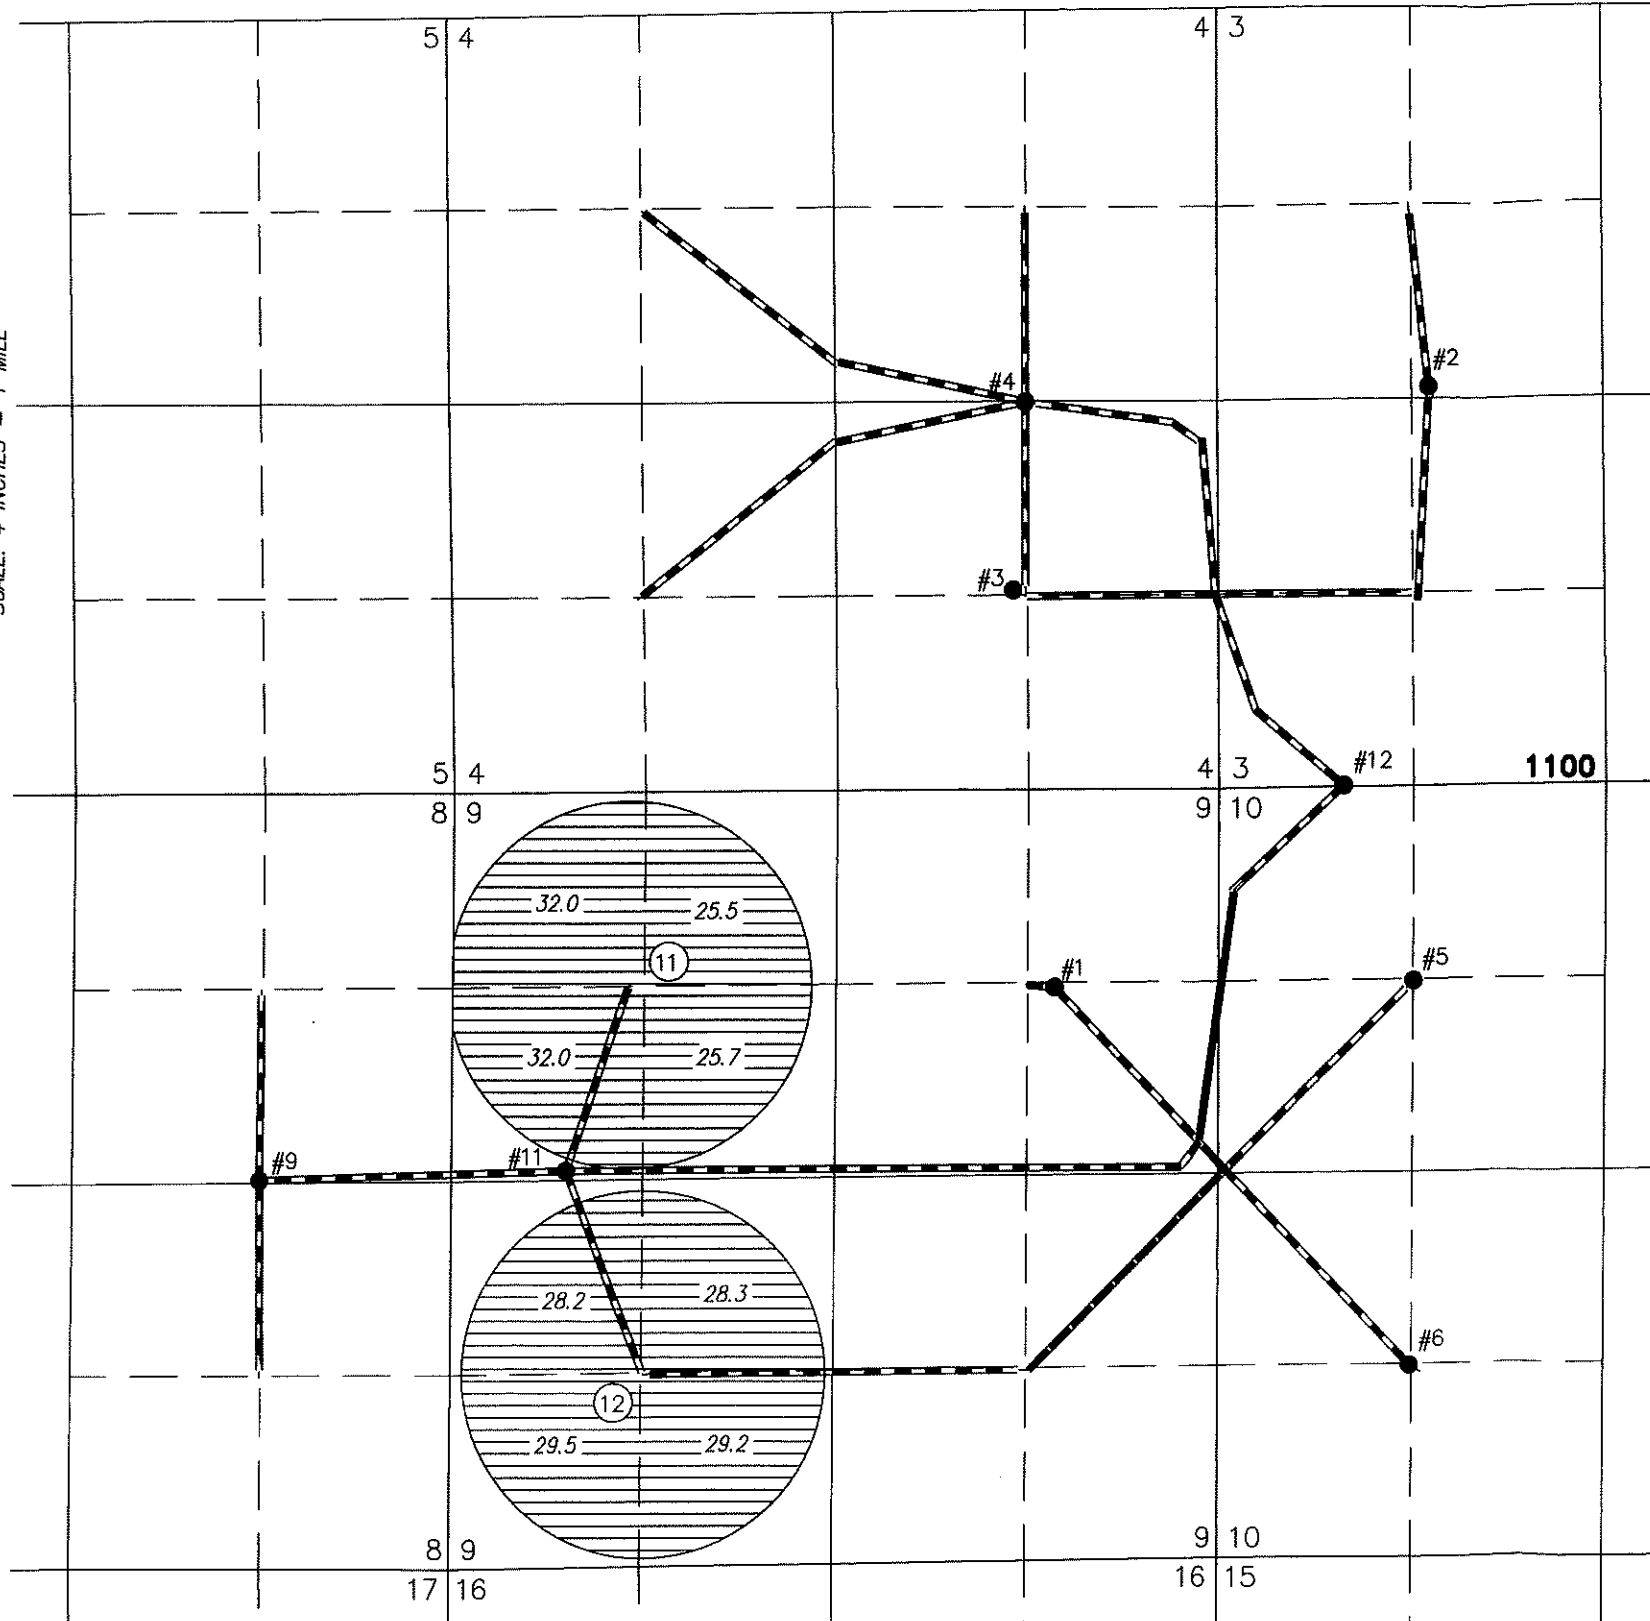


- #1 (HARN 1668)
LOCATED IN THE NE 1/4 NE 1/4 SECTION 9, T33S, R31E, W.M. AND 1320 FEET SOUTH AND 1200 FEET WEST FROM THE NE CORNER OF SAID SECTION.
- #2 (HARN 1677-51860)
LOCATED IN THE SE 1/4 NW 1/4 SECTION 3, T33S, R31E, W.M. AND 60 FEET NORTH AND 1340 FEET EAST FROM THE W 1/4 CORNER OF SAID SECTION.
- #3 (HARN 50623)
LOCATED IN THE NW 1/4 SE 1/4 SECTION 4, T33S, R31E, W.M. AND 1225 FEET SOUTH AND 1412 FEET WEST FROM THE E 1/4 CORNER OF SAID SECTION.
- #4 (HARN 50481)
LOCATED IN THE SE 1/4 NE 1/4 SECTION 4, T33S, R31E, W.M. AND 60 FEET NORTH AND 1340 FEET WEST FROM THE E 1/4 CORNER OF SAID SECTION.
- #5 (HARN 1844)
LOCATED IN THE NE 1/4 NW 1/4 SECTION 10, T33S, R31E, W.M. AND 1307 FEET SOUTH AND 1339 FEET EAST FROM THE NW CORNER OF SAID SECTION.
- #6 (HARN 1843)
LOCATED IN THE SE 1/4 SW 1/4 SECTION 10, T33S, R31E, W.M. AND 1320 FEET NORTH AND 1330 FEET EAST FROM THE SW CORNER OF SAID SECTION.
- #9 (HARN 900/910)
LOCATED IN THE SW 1/4 NE 1/4 SECTION 8, T33S, R31E, W.M. AND 2650 FEET SOUTH AND 1320 FEET EAST FROM THE N 1/4 CORNER OF SAID SECTION.
- #11 (HARN 51959)
LOCATED IN THE SW 1/4 NW 1/4 SECTION 9, T33S R31E, W.M. AND 2730 FEET NORTH AND 800 FEET EAST FROM THE SW CORNER OF SAID SECTION.
- #12 (HARN 51938)
LOCATED IN THE NW 1/4 NW 1/4 SECTION 10, T33S R31E, W.M. AND 0 FEET SOUTH AND 860 FEET EAST FROM THE NW CORNER OF SAID SECTION.



230.4 ACRES PRIMARY IRRIGATION FROM
C93575, AS SHOWN

--- BURIED PIPE

THIS MAP IS FOR THE PURPOSE OF DESIGNING AN
IRRIGATION SYSTEM PLAN AND HAS NO INTENT TO PROVIDE
LEGAL DIMENSIONS OR THE LOCATION OF PROPERTY LINES

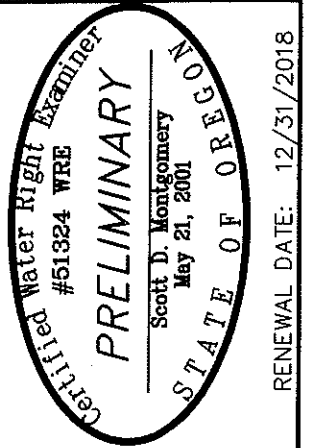

ALL POINTS ENGINEERING
& SURVEYING, INC.

P.O. BOX 767
TERREBONNE, OREGON 97760
(541) 548-5833 PH
Scott@APEandS.com
www.APEandS.com

PROJECT No. 17-087

PREPARED AT THE REQUEST OF:

JEB WHITBY
62 W JUNIPER RD
MESA, WA 99343