
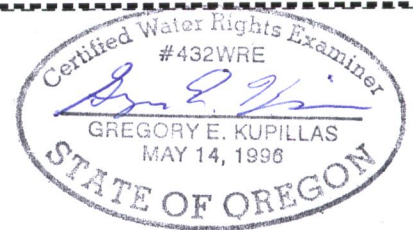


T.4S. R.1E. Section 10, W.M.

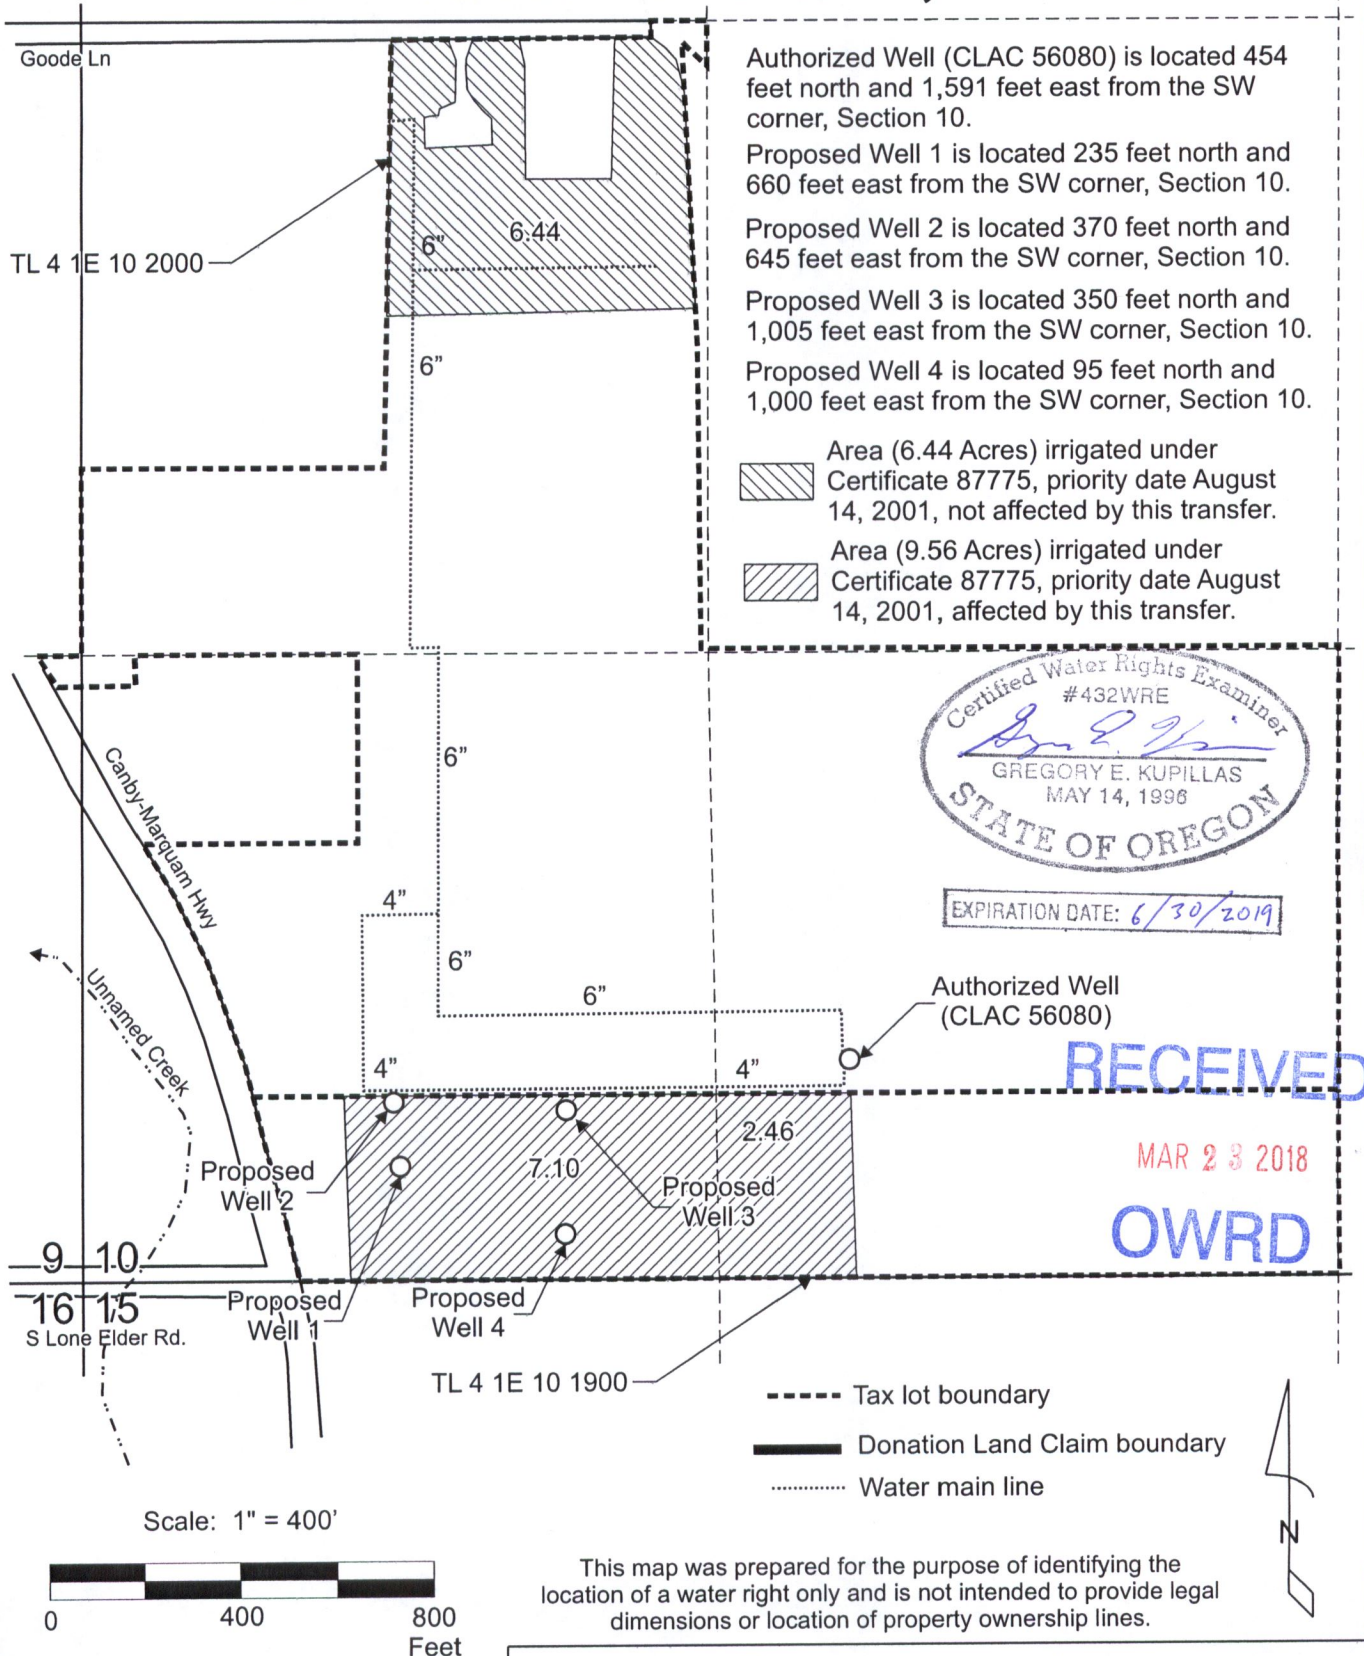

EXPIRATION DATE: 6/30/2019

RECEIVED
MAR 23 2018
OWRD

Transfer Application Map
Certificate 87775

Horta Latitude 45, LLC c/o George Xidias
T.4S. R.1E Section 10, W.M.

Pacific Hydro-Geology Inc.

03/2018