WATER RIGHT TRANSFER APPLICATION MAP

TOWNSHIP 17 SOUTH, RANGE 21 EAST, SECTIONS 11 & 12, W.M, CROOK COUNTY, OREGON. FEBRUARY, 2018

Rev. 6/11/18

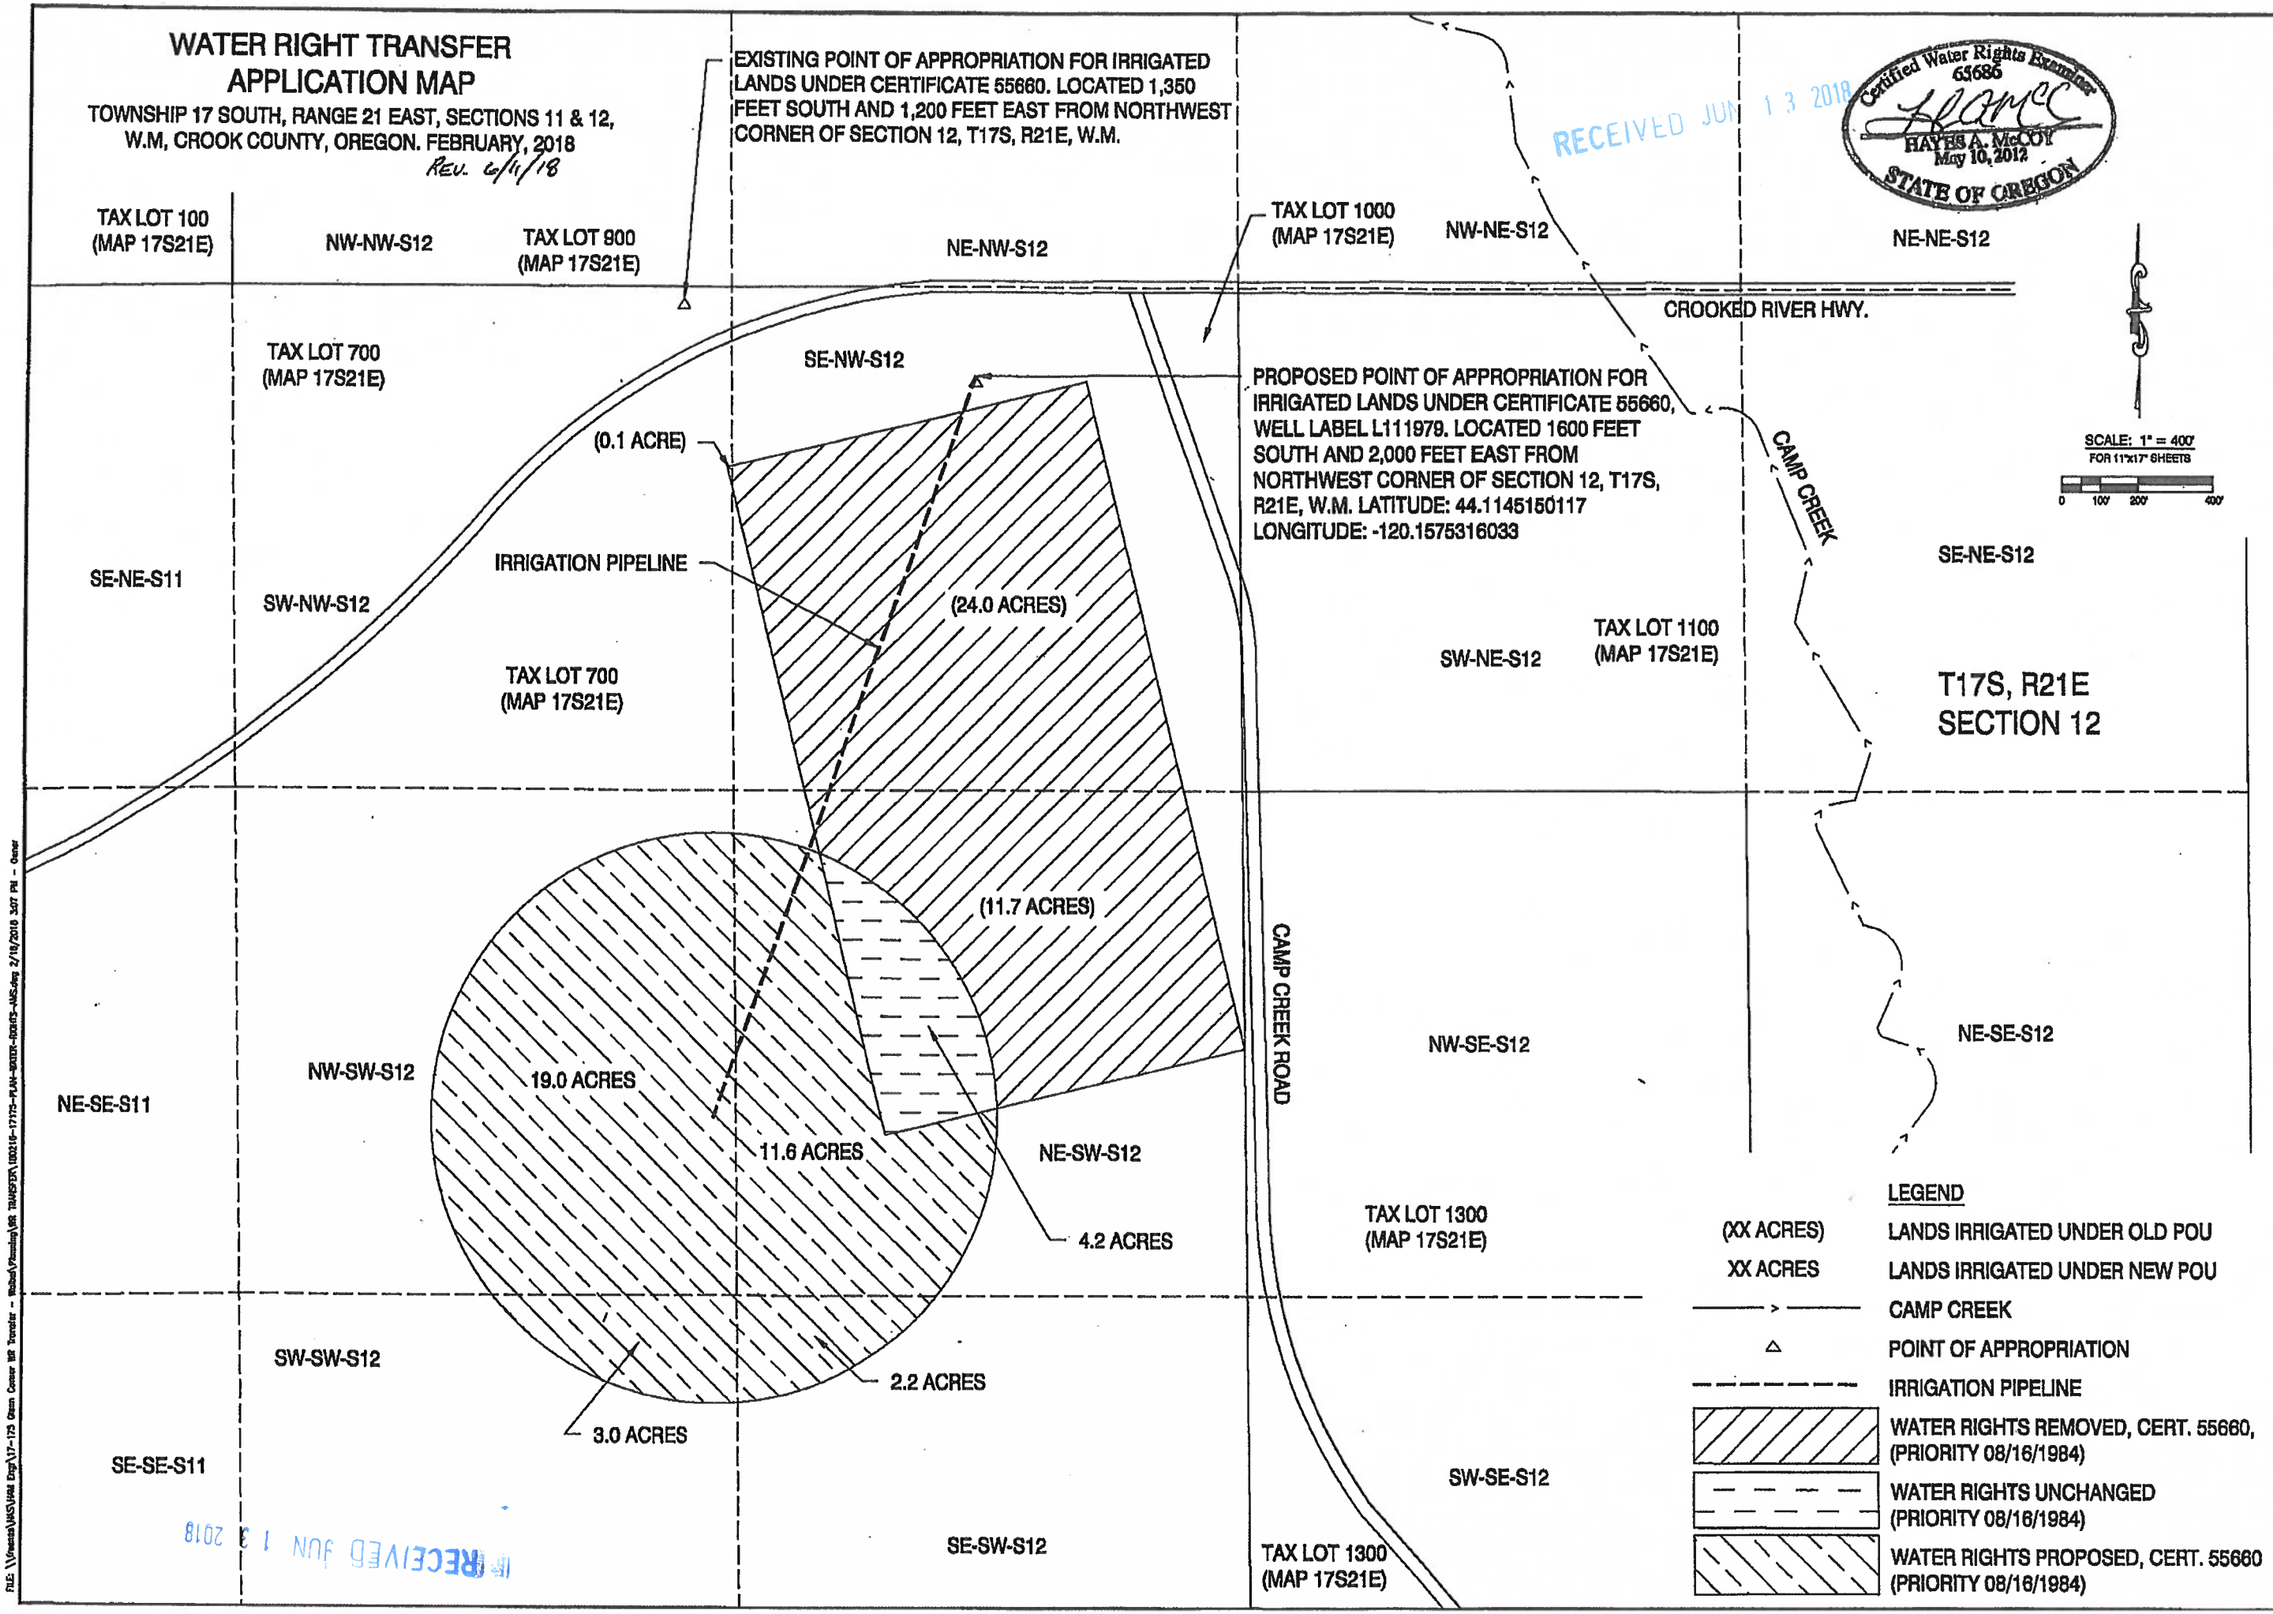

RECEIVED JUN 13 2018

Certified Water Rights Examiner 65686 HAYES A. McCOY May 10, 2012 STATE OF OREGON

RECEIVED JUN 13 2018

DRAWING STATUS:	DATE:	No.	REVISION:	DATE:
☒ POA/POU TRANS	06/11/18	△		
☐		△		
☐		△		
☐		△		
☐		△		
☐		△		
☐		△		

HAYES A. McCOY WATER RIGHTS EXAMINER 65686 EXPIRES 12/31/2019

PROJECT: GLENN CORNER WR TRANSFER

PROJECT LOCATION: CROOK COUNTY

CLIENT: WAIBEL PROPERTIES, LLC

SHEET TITLE: POA/POU TRANSFER

JOB NO. 17-175

DRAWN BY: SNS

DRAWING: WR1.0