WINDY RIVER C/O ROBERT LEVY
CW 85 60 DAY NOTICE
WATER RIGHT MAP
T. 2N & 3N. R. 28E.W.M.
UMATILLA COUNTY

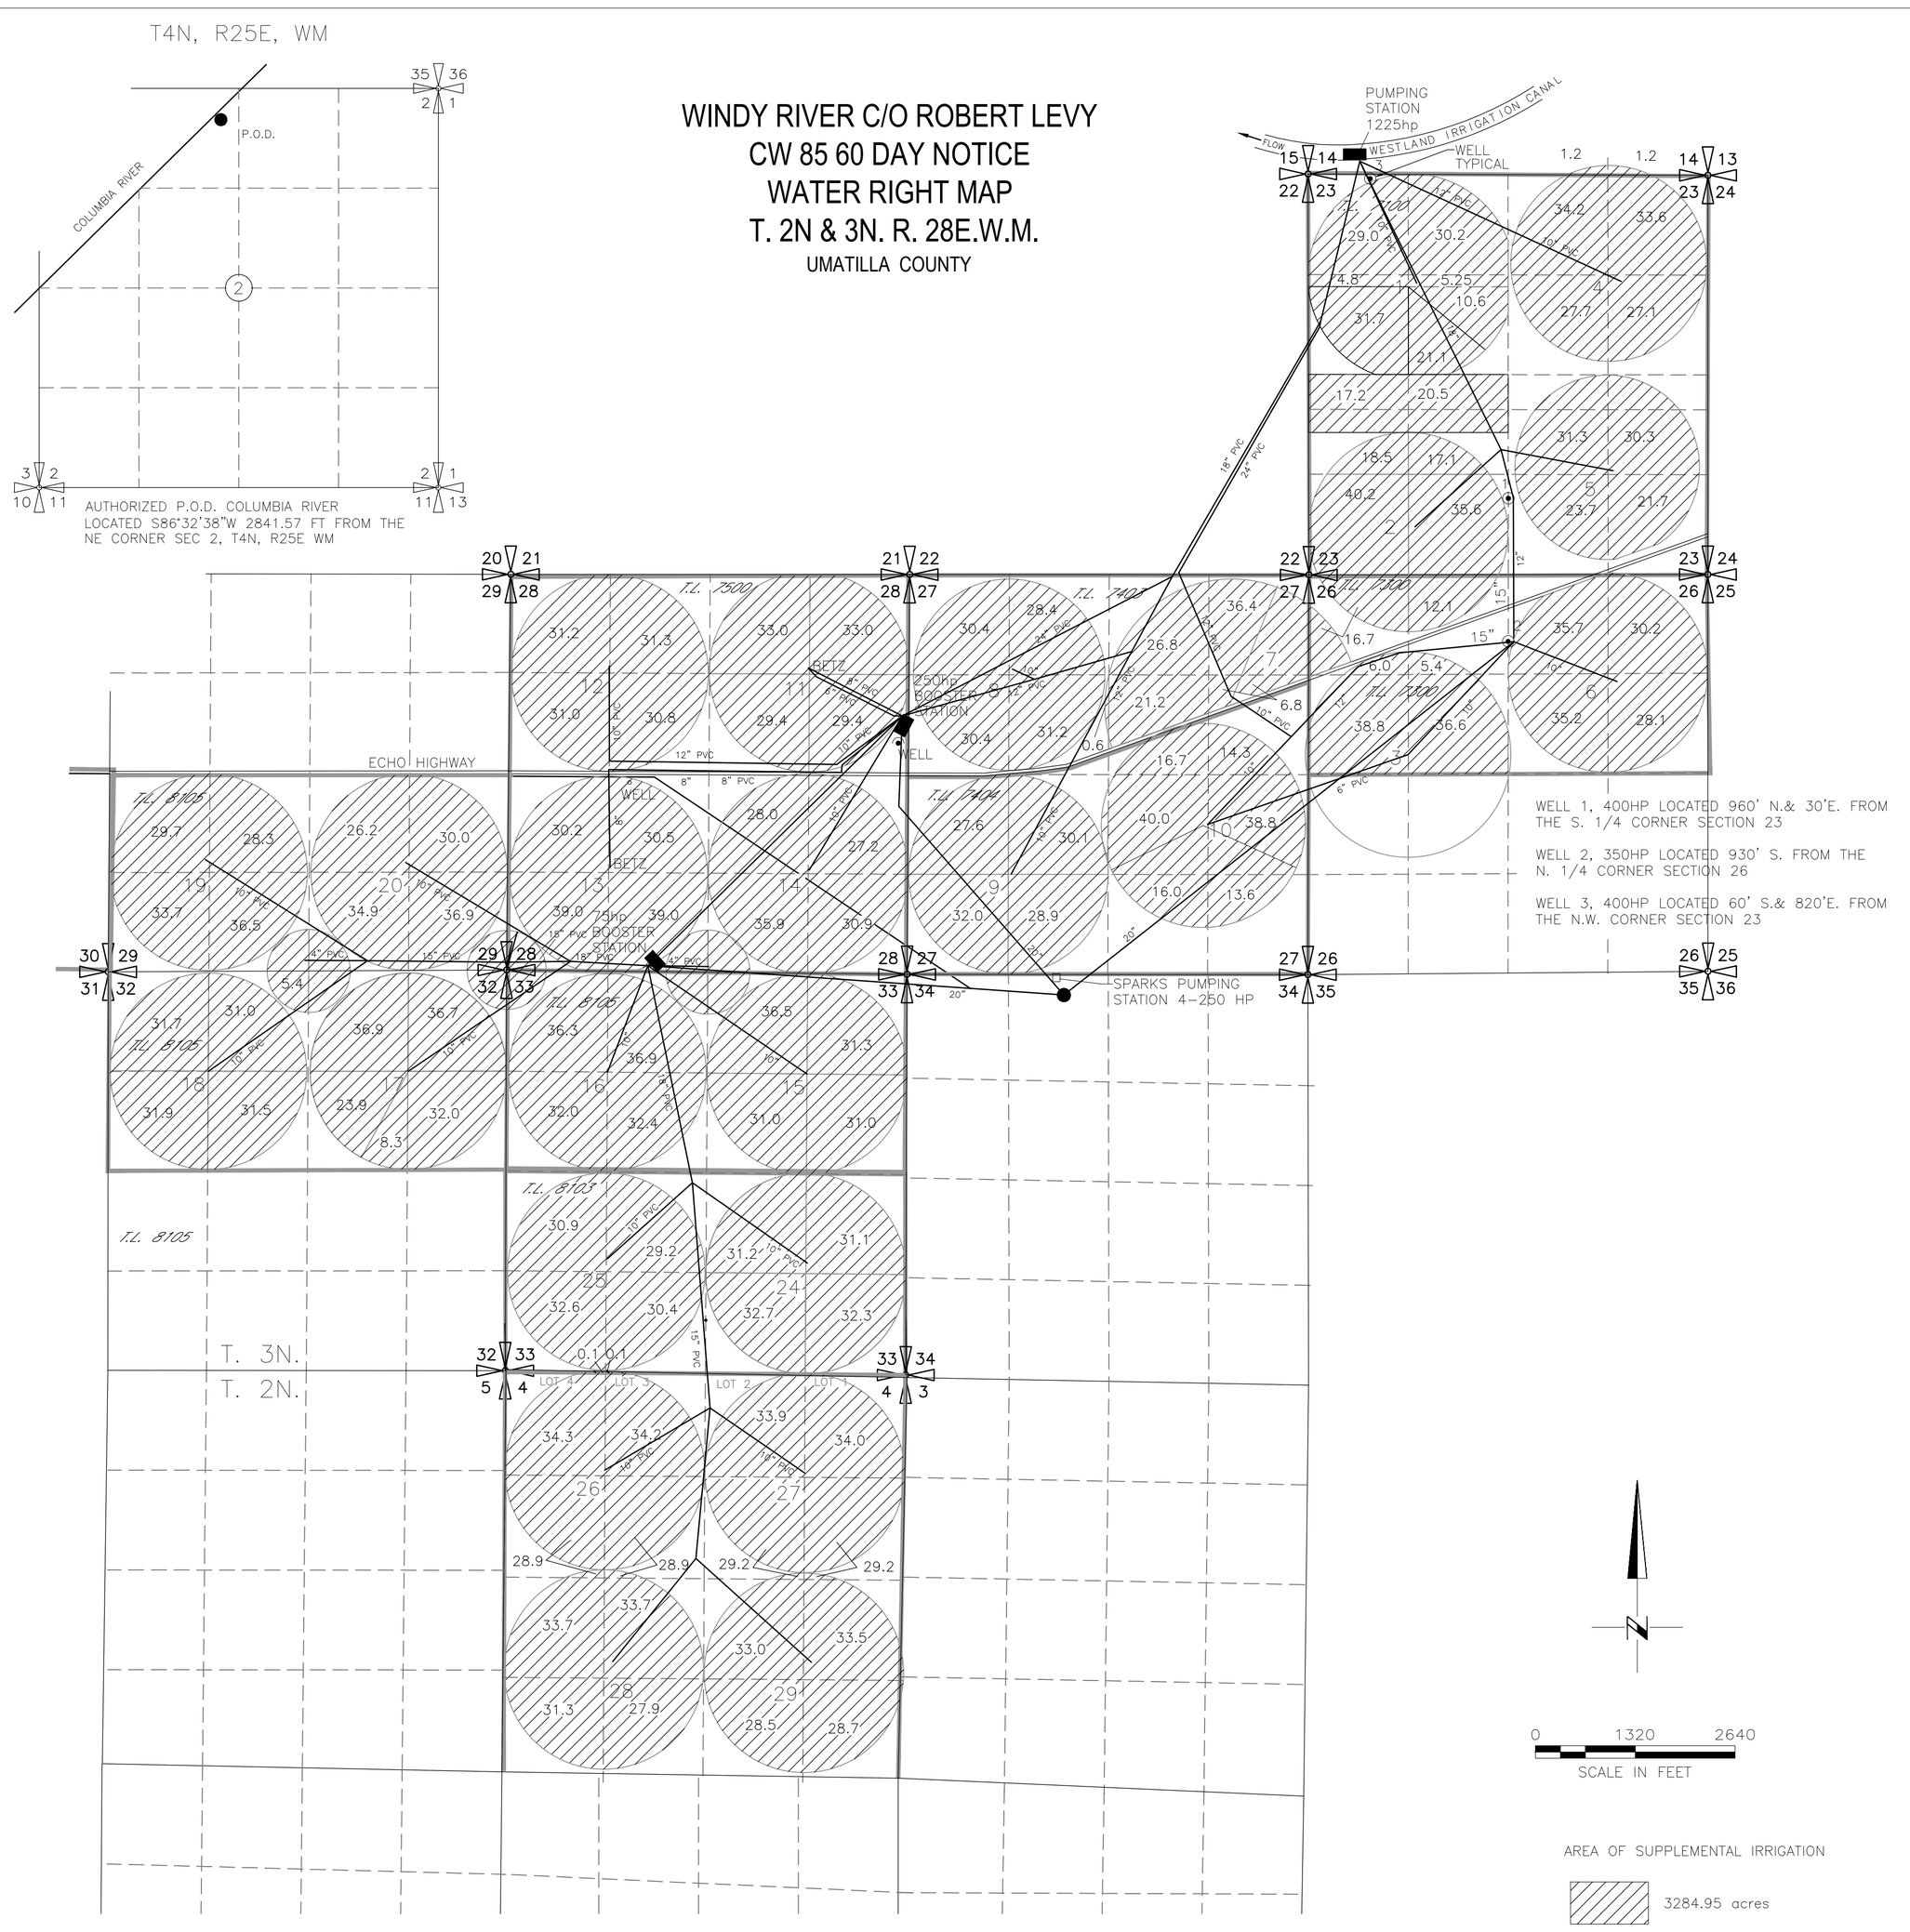

NOTE: THE PURPOSE OF THIS MAP IS TO IDENTIFY THE APPROXIMATE LOCATION OF THE WATER RIGHT. IT IS NOT INTENDED TO PROVIDE INFORMATION RELATIVE TO THE LOCATION OF PROPERTY OWNERSHIP BOUNDARY LINES.

DRAWING: \\KWKFILES\Public\Project\30-08-016 – Porfily Water Rights Consulting\-00 Misc Engineering\Cad\L & L\30-08-016 CW 85.dwg
PRINTED BY: rwillard on 01/23/20 01:01 PM