Alloc. Conserved Water Map

Section 31, T4S, R4W, &
Section 6, T5S, R4W, WM, Yamhill County

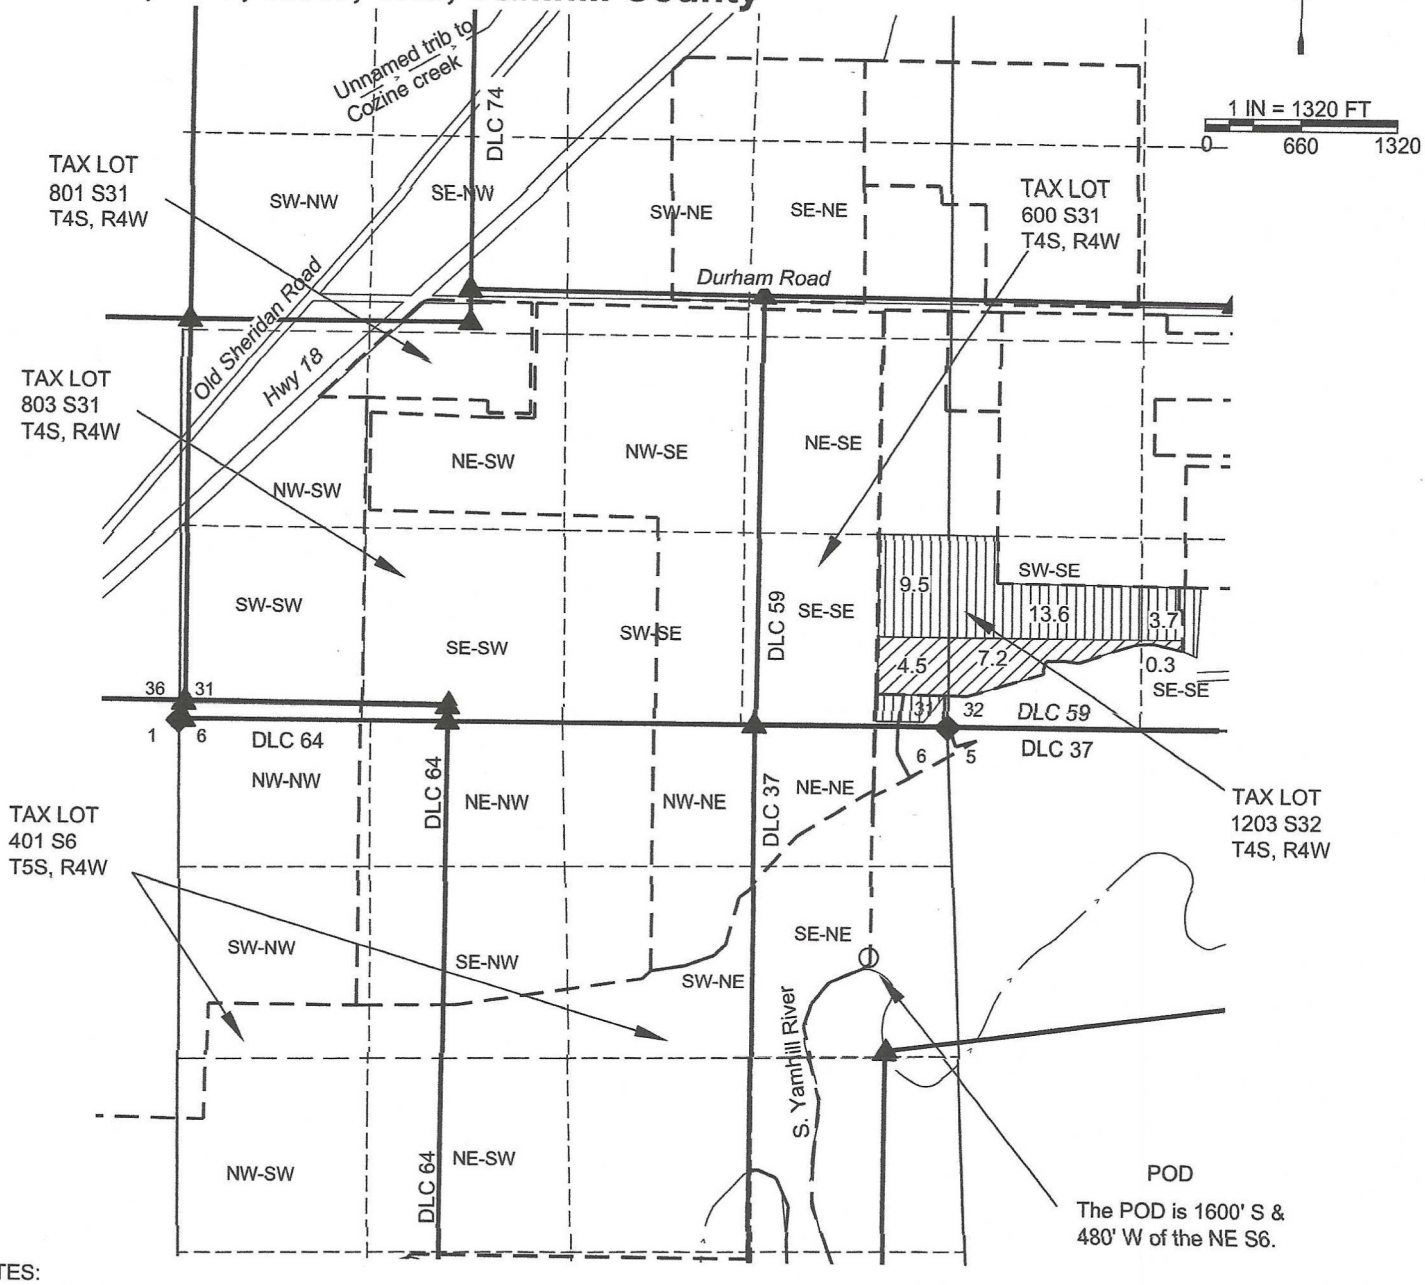

NOTES:
- THIS MAP IS NOT INTENDED TO PROVIDE LEGAL DIMENSIONS OR LOCATIONS OF PROPERTY OWNERSHIP LINES.
- A PROPERTY LINE ADJUSTMENT HAS CHANGED CERTAIN PROPERTY LINES, BUT THE TAX ASSESSOR MAPS DO NOT YET REFLECT THE CHANGES; COUNTY SURVEY 13358 WAS USED FOR THOSE BOUNDARIES. TAX ASSESSOR MAPS WERE USED FOR OTHER BOUNDARIES
- *ALL CONVEYANCE LINES WILL BE WITHIN THE PROPERTY SO THEY ARE NOT SHOWN.*

LEGEND

- ▲ DONATION LAND CLAIM (DLC) CORNER
- ◆ SECTION CORNER
- ○ PROPOSED WELL AND NUMBER
- TAX LOT LINE
- STREAM
- SECTION LINE
- QUARTER-QUARTER LINE
- DLC LINES
- CONVEYANCE PIPELINES (NOT SHOWN)
- REMAINING RIGHT CONSERVATION AREA

RECEIVED
MAY 13 2021

Certified Water Right Examiner
#385
Eric A. Urstadt
May 11, 1994
STATE OF OREGON

MAP BY:
ASPEN RURAL LAND CONSULTING
ERIC URSTADT, PE, PLS
971-250-1520

JUL 2020
WVL-Durham-CW6F

C:\Users\Eric Urstadt\Documents\1Aspen\5-WillValleyLand-Kuehne-Creekside\Durham\ACAD\2021DurhamCWAppl6F.dwg, 5/13/21 1:27 PM