2008
ECHO IRRIGATION DISTRICT - COOK TO HALE
PRIVATE INDIVIDUAL TEMPORARY TRANSFER
T3N, R29E, WM

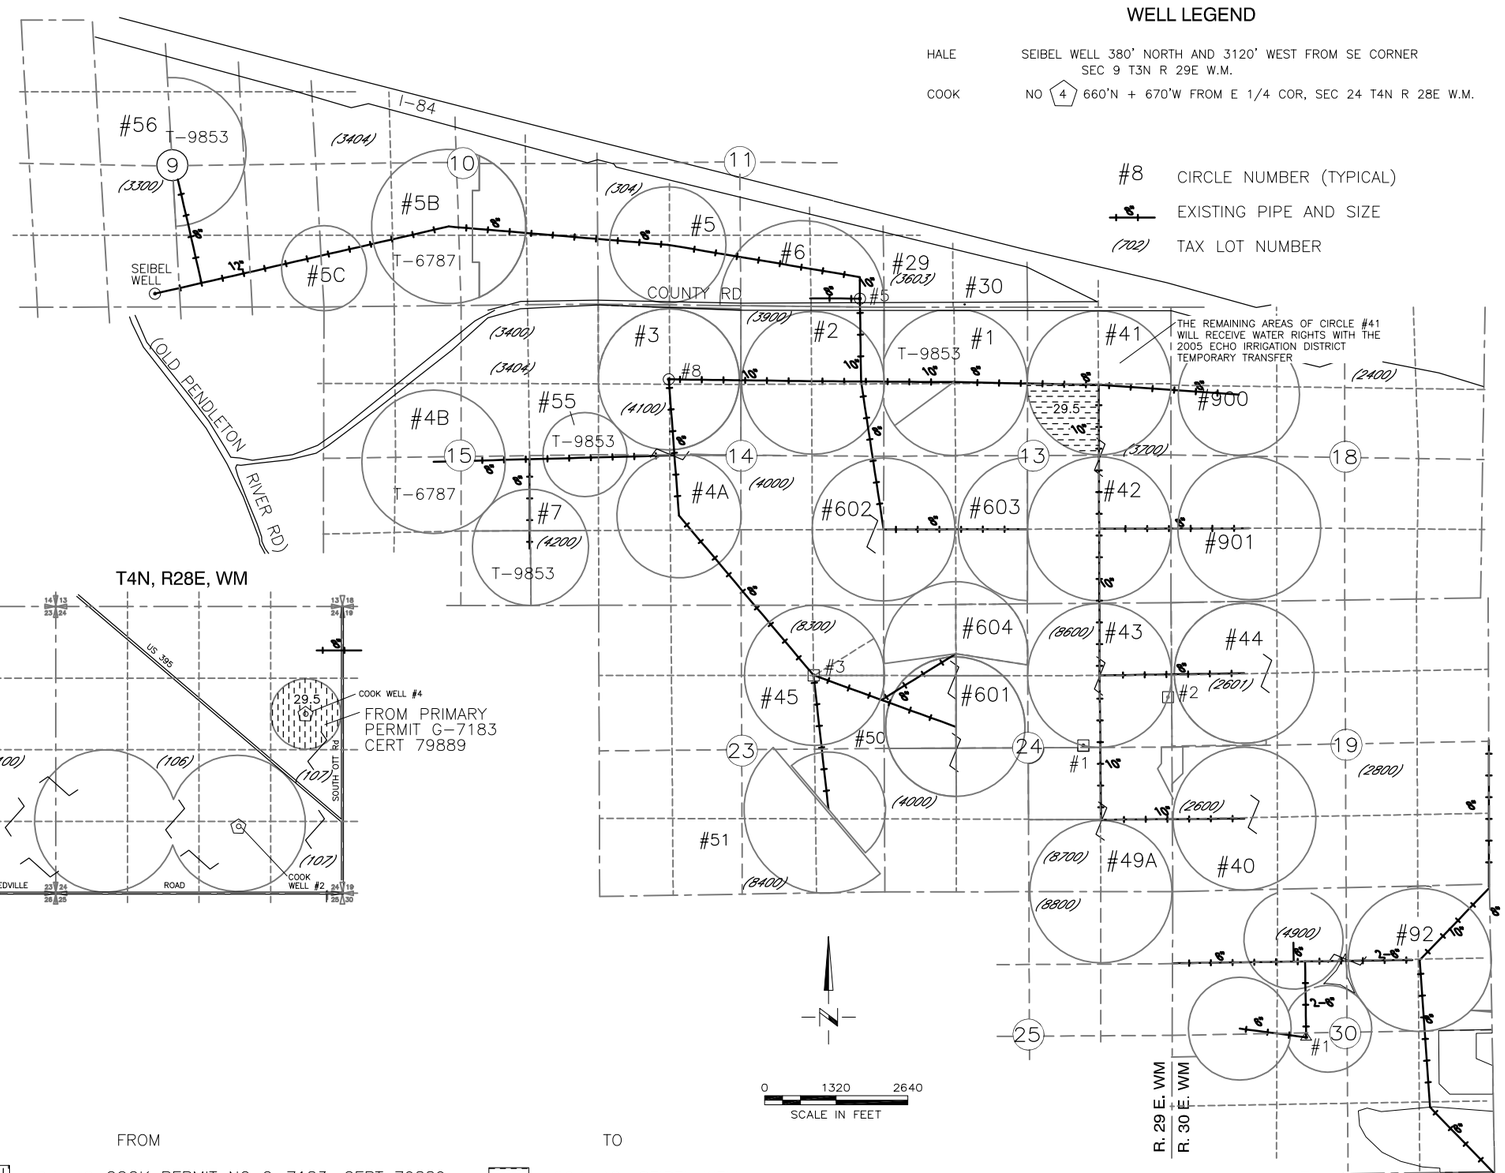

FROM

29.5 AC COOK PERMIT NO G-7183, CERT 79889

TO

29.5 AC SEIBEL WELL

DRAWING: F:\30-08-016 - Parity Water Rights Consulting\-00 Misc Engineering\Conf\313\cookhale606.dwg
PRINTED BY: rstford on 03/18/08 01:25 PM