


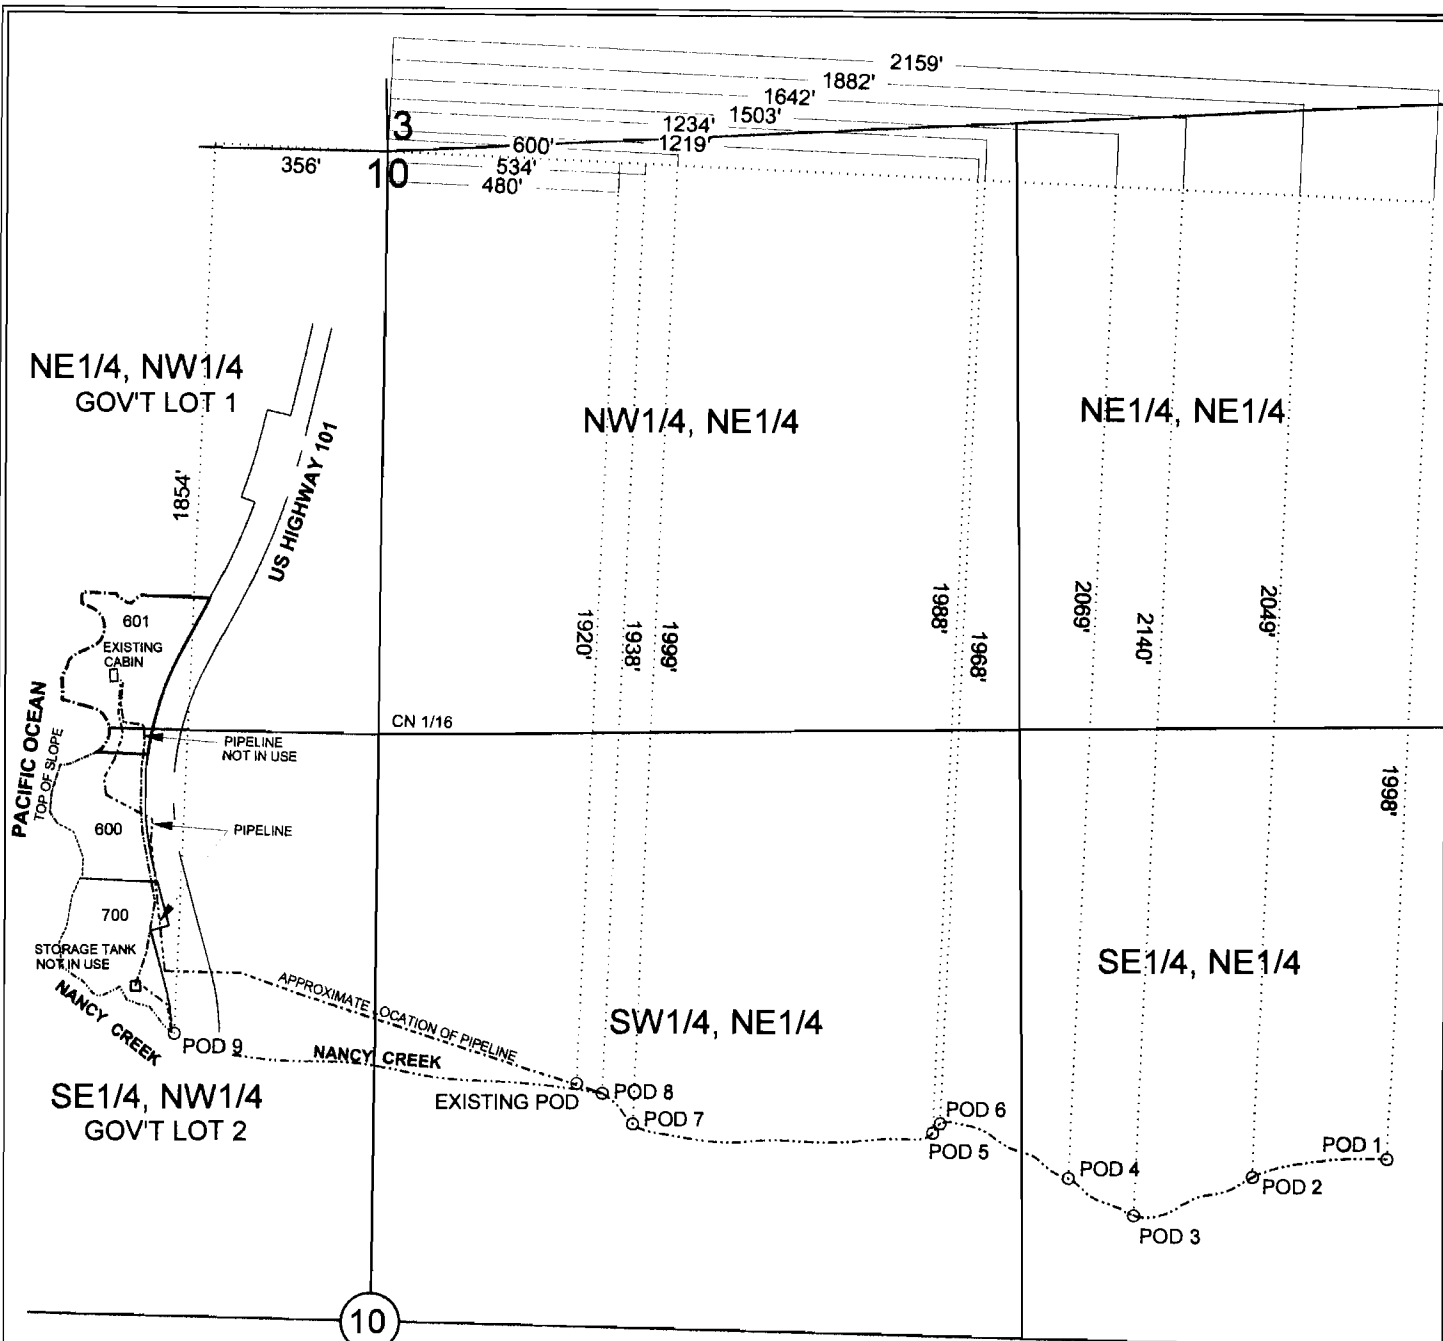


THIS MAP IS FOR THE PURPOSE
OF IDENTIFYING THE LOCATION
OF THE WATER RIGHT ONLY.
THERE IS NO INTENT TO PROVIDE
DIMENSIONS OR LOCATION OF
PROPERTY OWNERSHIP LINES.

RECEIVED

NOV 03 2008

WATER RESOURCES DEPT
SALEM, OREGON

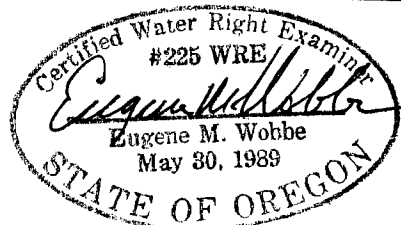


APPLICATION TRANSFER WATER RIGHTS MAP MID COAST BASIN

16-12-10 T.L. 601
NE 1/4, NW 1/4, SEC 10, T16S, R12W, W.M.
LANE COUNTY, OREGON

FOR: RUSSELL AND KRISTINE FOWLER
94200 HWY 101 S
YACHATS, OREGON 97498

PREPARED BY: WOBBE & ASSOCIATES, INC.
510 KINGWOOD ST. / P.O. BOX 3093
FLORENCE, OR 97439
DATE: SEPTEMBER 11, 2008

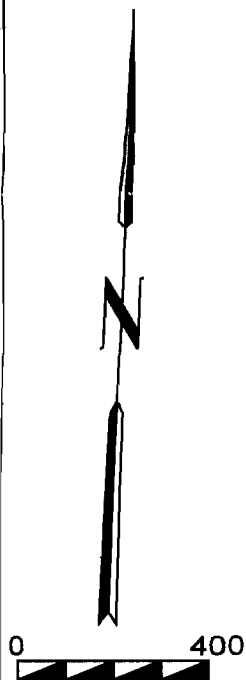

T 10721