
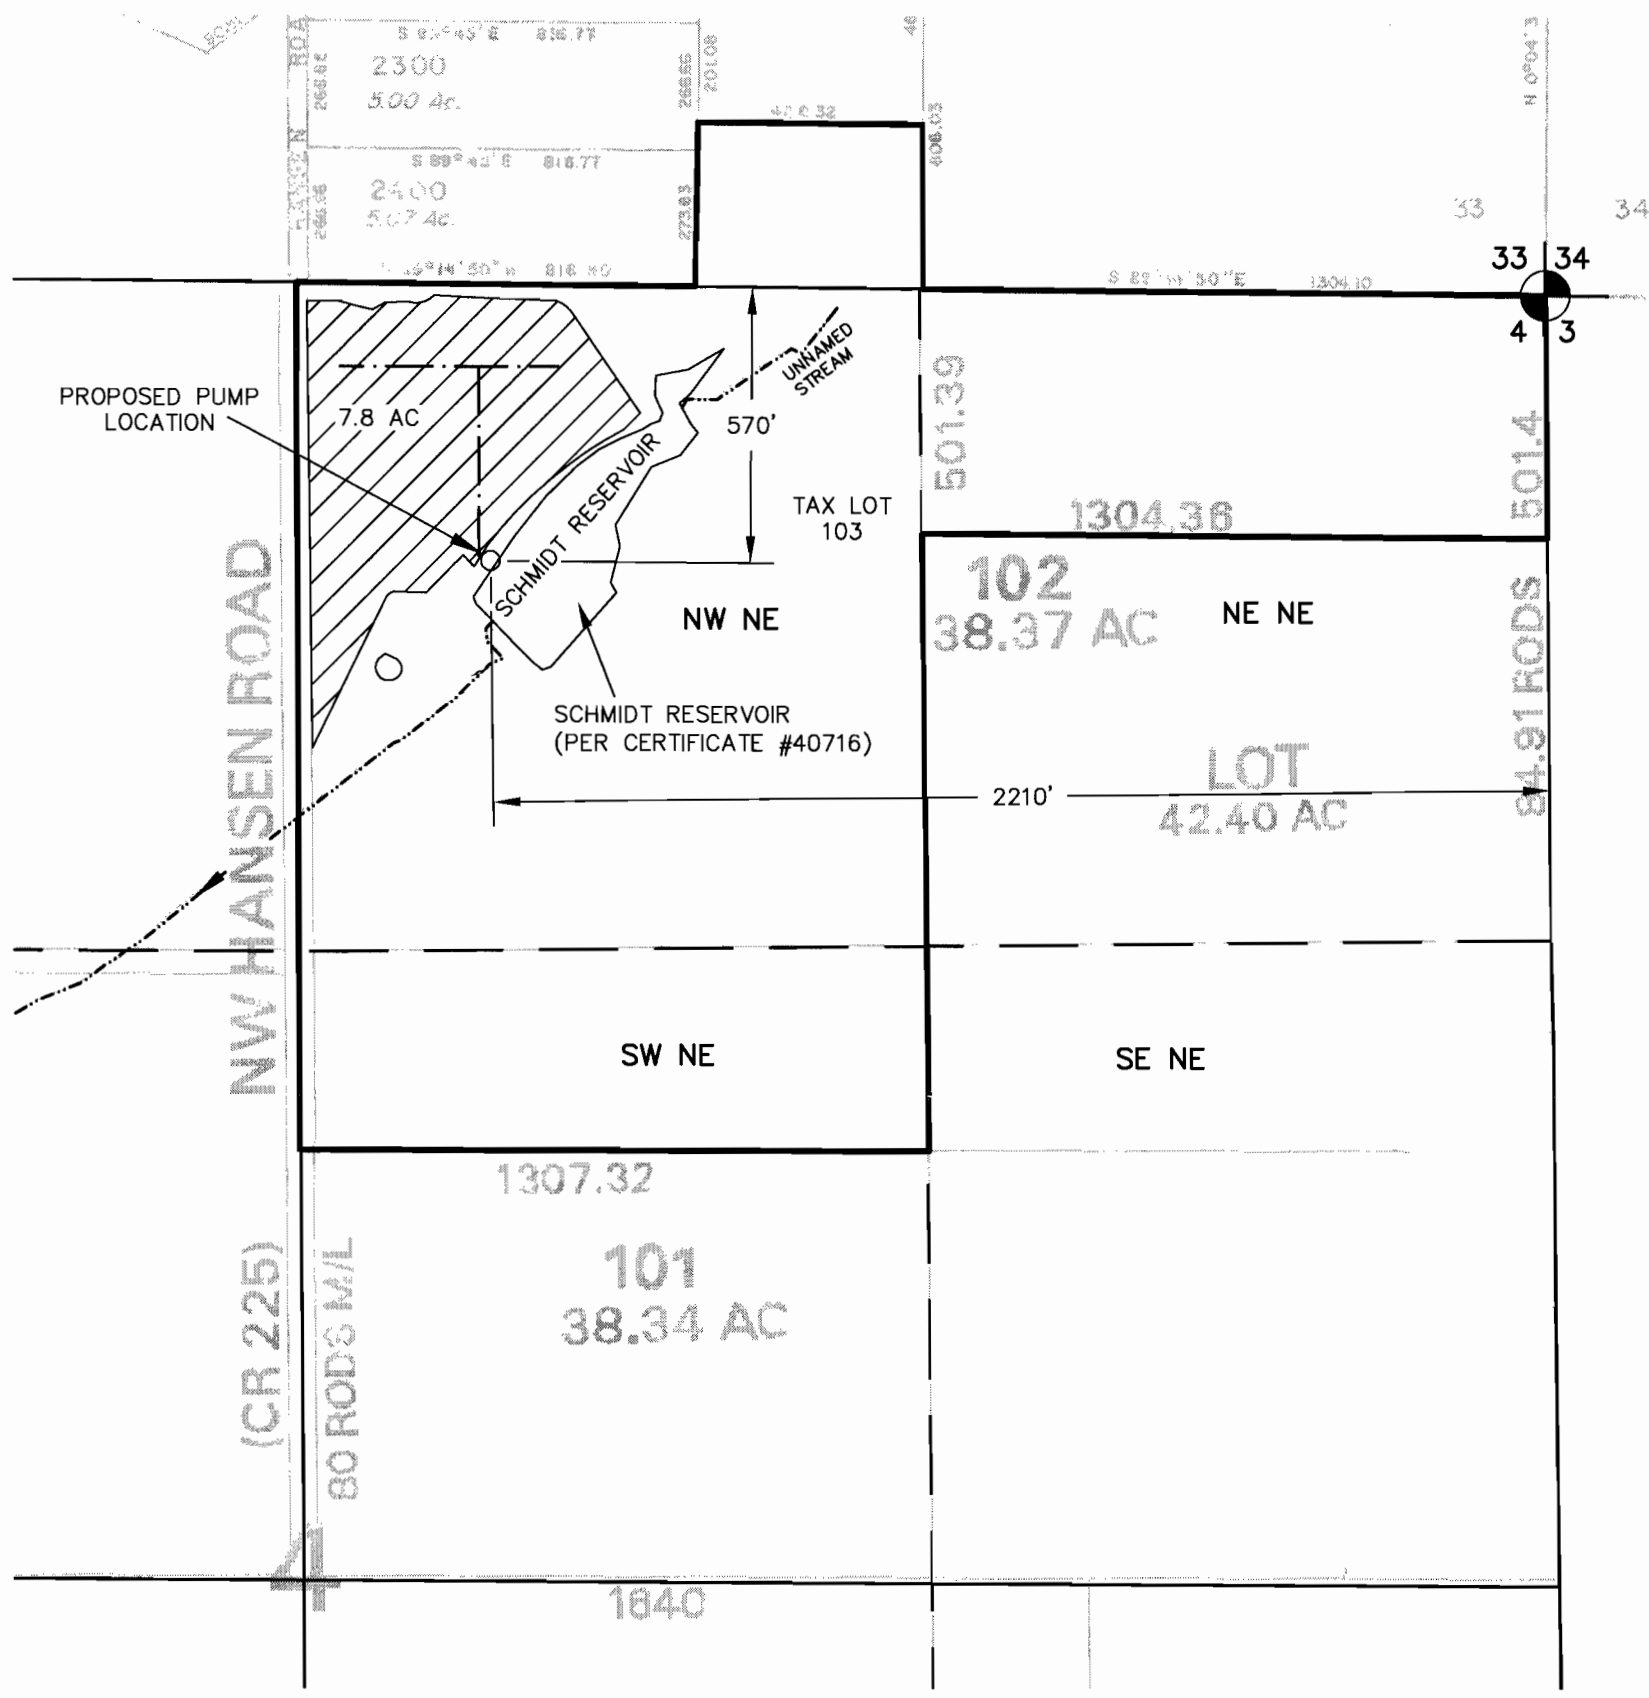


WATER RIGHTS APPLICATION MAP


T2N, R2W, WM
S 4, TAXLOT 103
WASHINGTON COUNTY, OR
WILLAMETTE RIVER BASIN

PREPARED FOR:
TODD KUETHER
23930 NW HANSEN ROAD
NORTH PLAINS, OR 97133

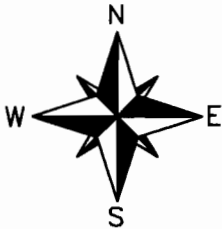

- Proposed main irrigation pipe (Approx. location - System not designed)
- Proposed irrigation area
- Unnamed intermittent stream

THIS MAP WAS PREPARED FOR THE PURPOSE OF IDENTIFYING THE LOCATION OF A WATER RIGHT ONLY AND IS NOT INTENDED TO PROVIDE LEGAL DIMENSIONS OR LOCATION OF PROPERTY OWNERSHIP LINES.

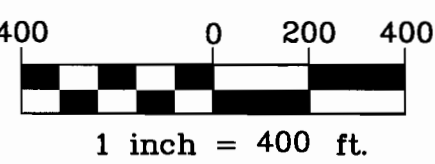

RECEIVED
NOV 18 2008
WATER RESOURCES DEPT
SALEM, OREGON



MAP BASE:
ASSESSOR MAP 2S 2 B
JUNE 2006 FSA AERIAL PHOTO

Stuntzner
Engineering & Forestry, LLC
Project: 307-2-080
Drawing: 3072080CWR APPL.dwg
By: CVB/WPK
Checked by: EAU
Date: 3-31-08

#5