SUPERSEDING

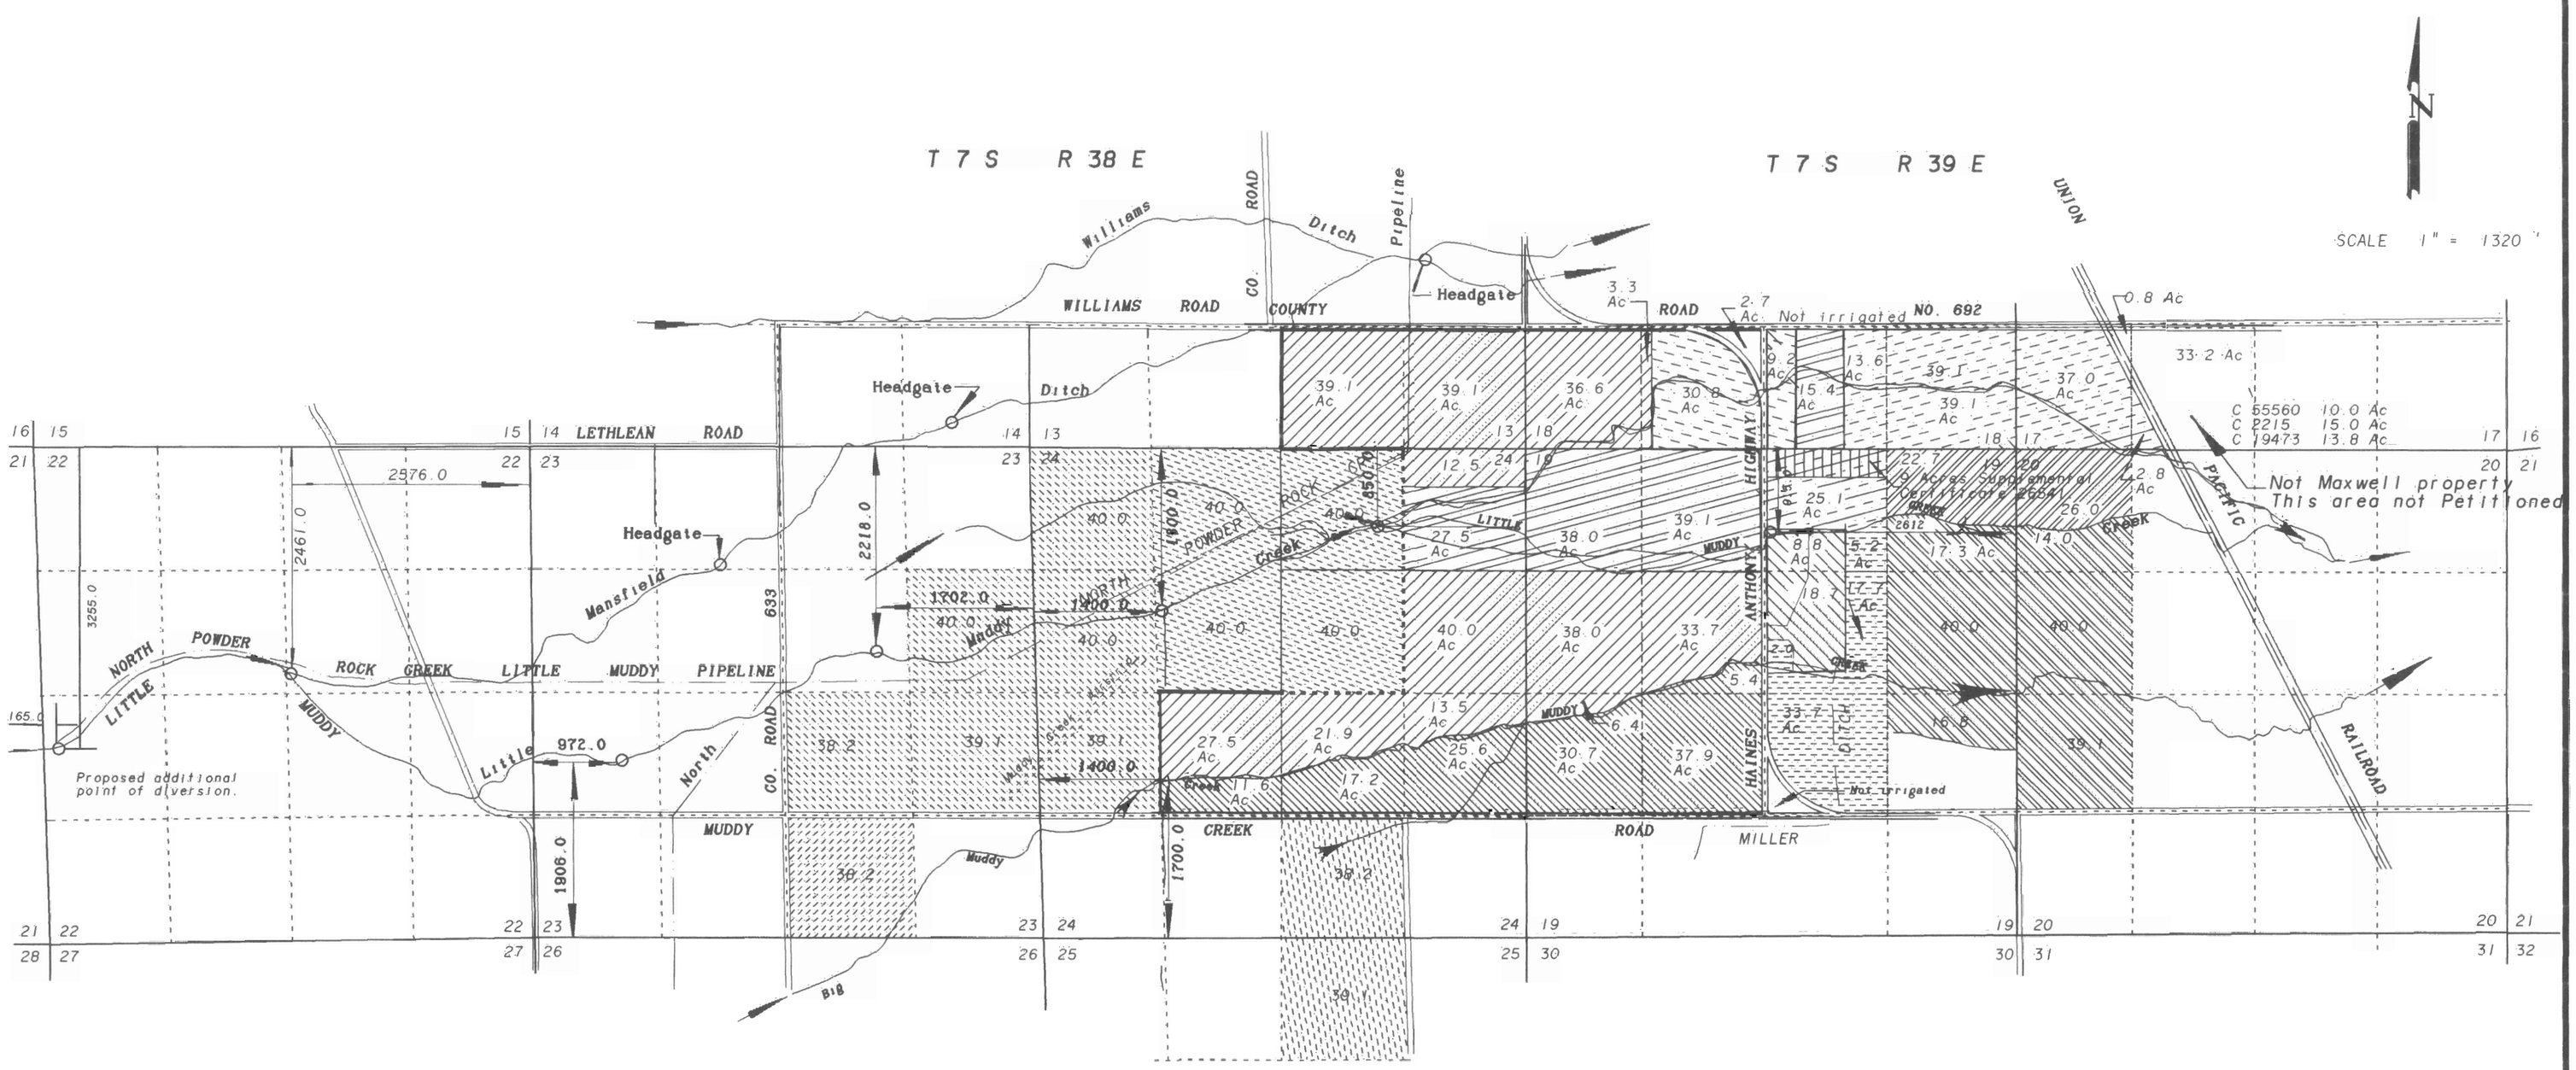

T 6074 1880	T 6074 1886	T 6074 1891	T 6074 1892	T 6285 1888	C-26541 December 11, 1930
S- C-31421 1918 S Rock Creek Lake	S- C-31421 1918 S Rock Creek Lake	S- C-31421 1918 S Rock Creek Lake	S- C-31421 1918 S Rock Creek Lake		SUPPLEMENTAL
Lands requesting water from proposed additional point of diversion	Lands requesting water from proposed additional point of diversion	Lands requesting water from proposed additional point of diversion	Lands requesting water from proposed additional point of diversion	Lands requesting water from proposed additional point of diversion	Lands requesting water from proposed additional point of diversion

T 6074 1880	T-6285 1888	C-19493	T-6234	T-6074 1880	C-19493
No Little Muddy Creek Water on these Lands	1918 C 31421 Supp Rock Creek Lake 1892 T-6074 Muddy Creeks	Lands requesting water from proposed additional point of diversion	Lands requesting water from proposed additional point of diversion	Lands requesting water from proposed additional point of diversion	No Little Muddy Creek Water on these Lands

T-6234	T-6074 1880	T-6285 1888
No Little Muddy Creek Water on these Lands	No Little Muddy Creek Water on these Lands	No Little Muddy Creek Water on these Lands

NOTE: The land depicted in Certificate 77729 (9.0 acres) is shown as petitioned on the 3111 petition, and not as shown on the final proof map.

Certified Water Right Examiner
• 021
Gregory T. Blackman
Nov. 19, 1987
STATE OF OREGON

NOTE: The preparation of this map was for the purpose of identifying the location of the proposed water right and has no intent to provide dimensions or location of property ownership lines. Location information shown hereon was furnished by the applicant.

SUPERSEDING
REVISED 8-12-96

APPLICATION MAP FOR ADDITIONAL POINT OF DIVERSION FOR POWDER VALLEY WATER CONTROL DISTRICT

BY
BAGETT - GRIFFITH & BLACKMAN
2006 ADAMS AVENUE
LAGRANDE, OREGON 97850

APRIL 23, 1996

APPLICATION NO. _____

PERMIT NUMBER _____

T-7486
~~2-64~~