APPLICATION FOR TRANSFER

CHANGE IN PLACE OF USE – CERTIFICATE 16035

SECTION 4, TOWNSHIP 39 SOUTH RANGE 1 EAST, W.M. JACKSON COUNTY, OREGON

RECEIVED
MAR 13 2009
WATER RESOURCES DEPT
SALEM, OREGON

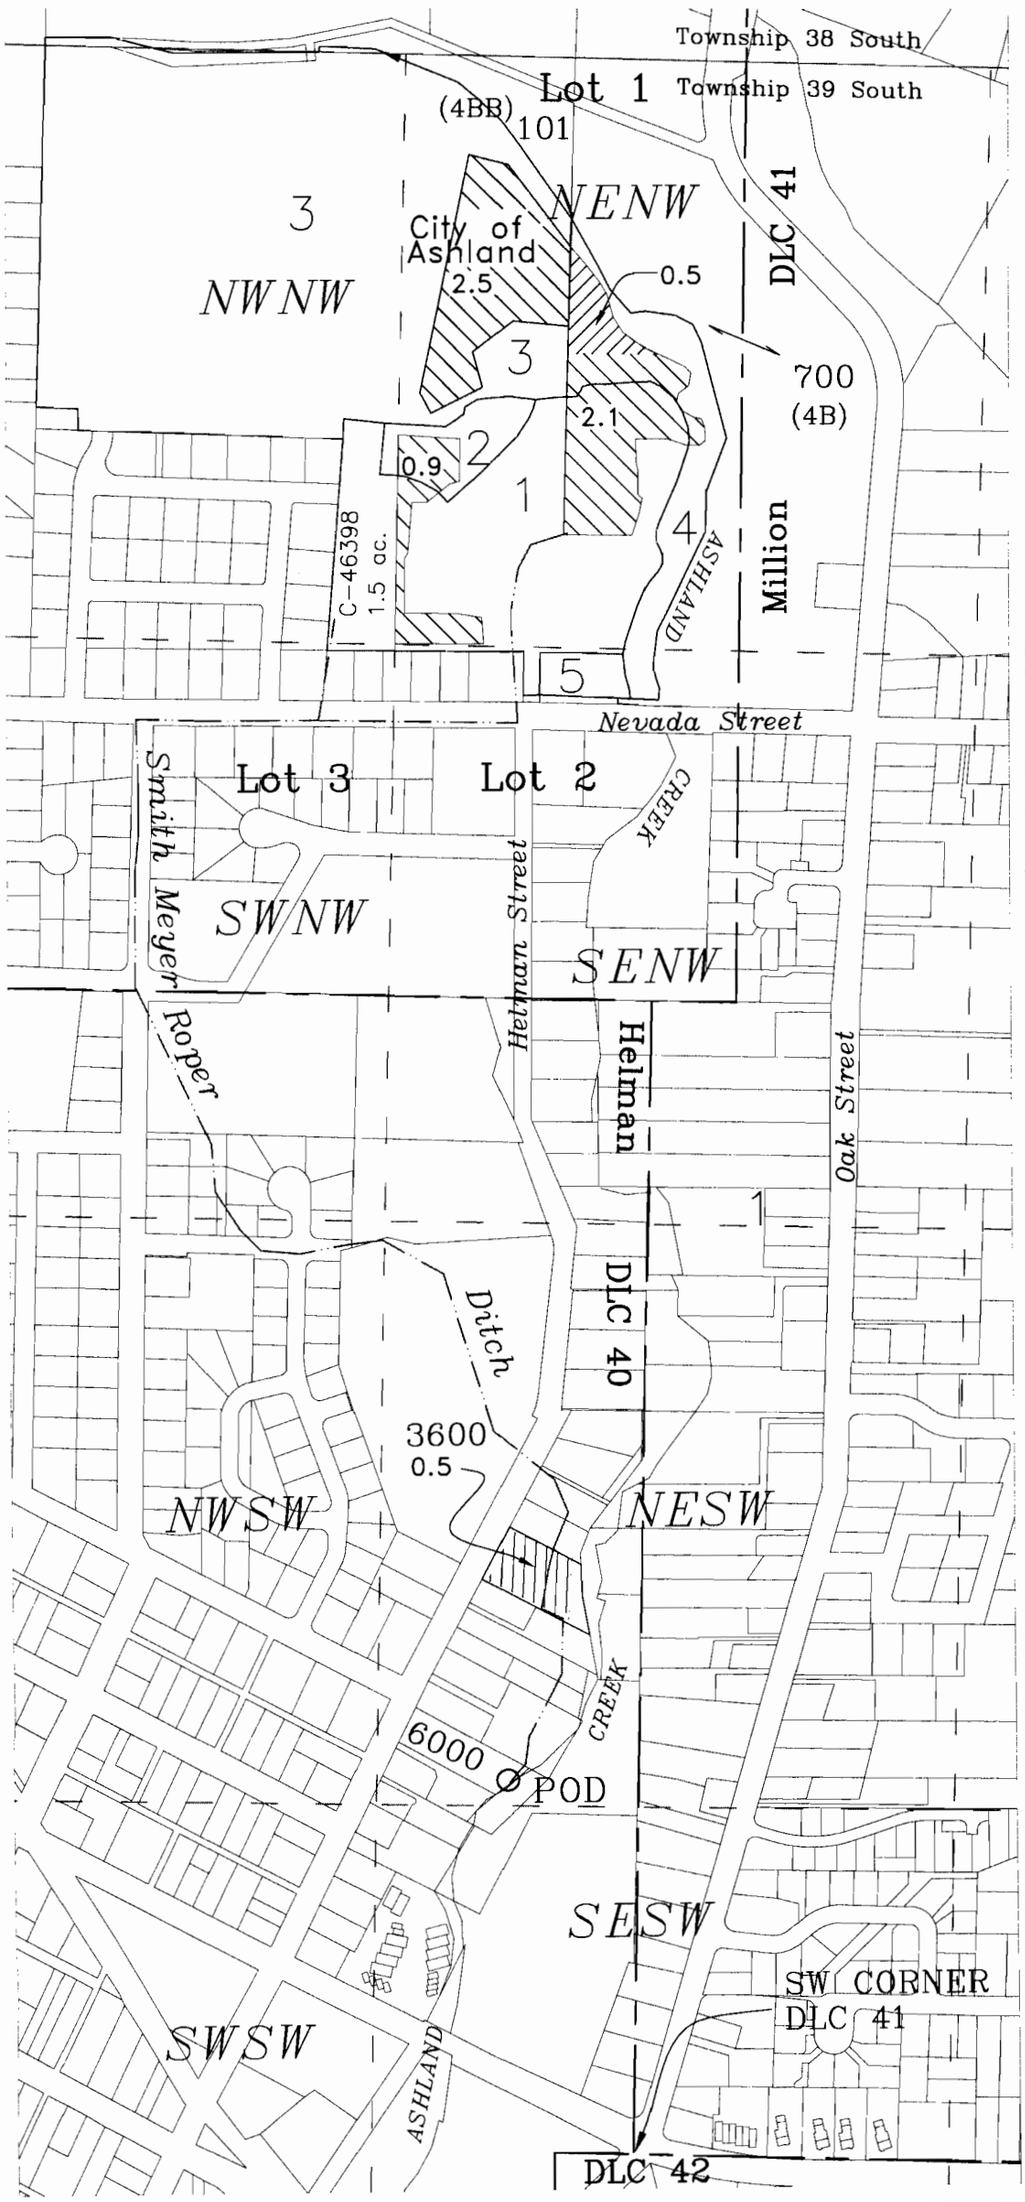

N

Scale
1" = 400'

This map is not intended to provide legal dimensions or locations of property ownership lines

POD– (existing) 850 feet north & 300 feet west from the SW Corner DLC 41

Ditch location from POD to place of use is approximate

1 – 5 Parcel number after land partition and lot line adjustment

Transfer FROM: Ashland Flower Shop, Parcel 4 0.5 acres & stock

Transfer TO: Landt TL–3600 0.5 acres

Remaining Right 5.5 acres*

*Assumed location of remaining right based on 2005 aerial photo and information from applicant. There are no maps availabale that show the precise location of this Right.

Certified Water Right Examiner
222
JOSEPH L. STRAHL
MAY 30, 1989
STATE OF OREGON
T 10815

Jackson County GIS data with 2005 FSA aerial photo overlay used as base map

BLM online map used for location of DLC's and Government Lots

2/10/2009 n.e.d.
Revised 2/26/2009 n.e.d.