
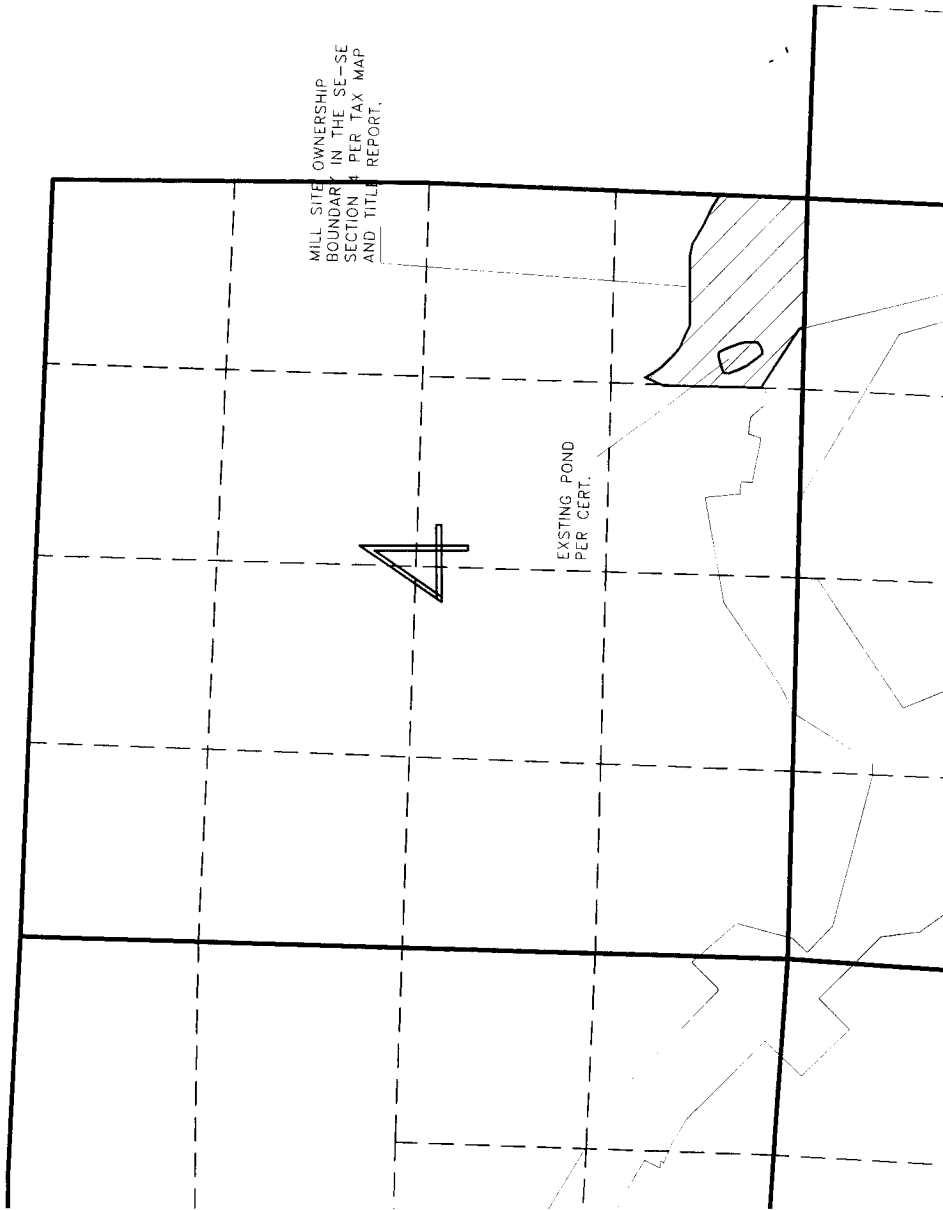


WATER RIGHTS TRANSFER MAP - "FROM" LANDS


SECTION 4, T9S, R11W, WM
LINCOLN COUNTY, OREGON

CERTIFICATES VOL 24,
PAGES 32664 AND
32665

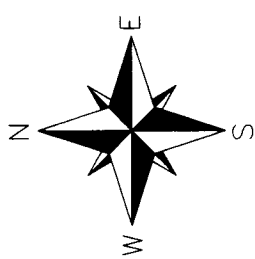

THIS MAP WAS PREPARED FOR THE PURPOSE OF IDENTIFYING THE LOCATION OF A WATER RIGHT ONLY AND IS NOT INTENDED TO PROVIDE LEGAL DIMENSIONS OR LOCATION OF PROPERTY OWNERSHIP LINES.


- POINT OF DIVERSION IS LOCATED **xxx'** NORTH AND **xxx'** EAST OF THE SW COR. OF **xx**

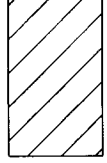

"FROM" LANDS

MAP BASE:
COUNTY TAX ASSESSOR MAP
(11 09 04), TITLE REPORT,
AND AERIAL PHOTO

Project: 309-2-029
Drawing: 3092029D.dwg
By: JMH/EAU
Checked by: EAU
Date: 27 APR 2009

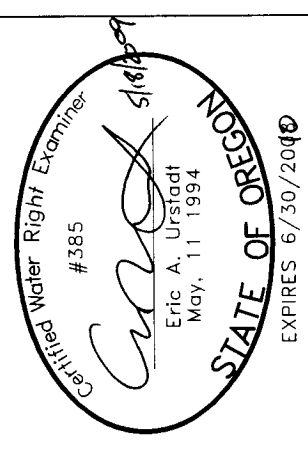


T-10878 per S. HEUDARSON

WATER RIGHTS TRANSFER MAP – "TO" LANDS



CERTIFICATES VOL. 24, PAGES 32664 AND 32665

SECTION 36, T10S, R10W,
SECTION 1, T11S, R10W,
SECTION 31, T10S, R9W, AND
SECTIONS 4, 5, 6, 8, 9, 10, AND 11, T11S, R9W,
WILLAMETTE MERIDIAN
LINCOLN COUNTY, OREGON

MAP BASE:
COUNTY TAX ASSESSOR MAPS
SHOWING US 20 RIGHT OF WAY

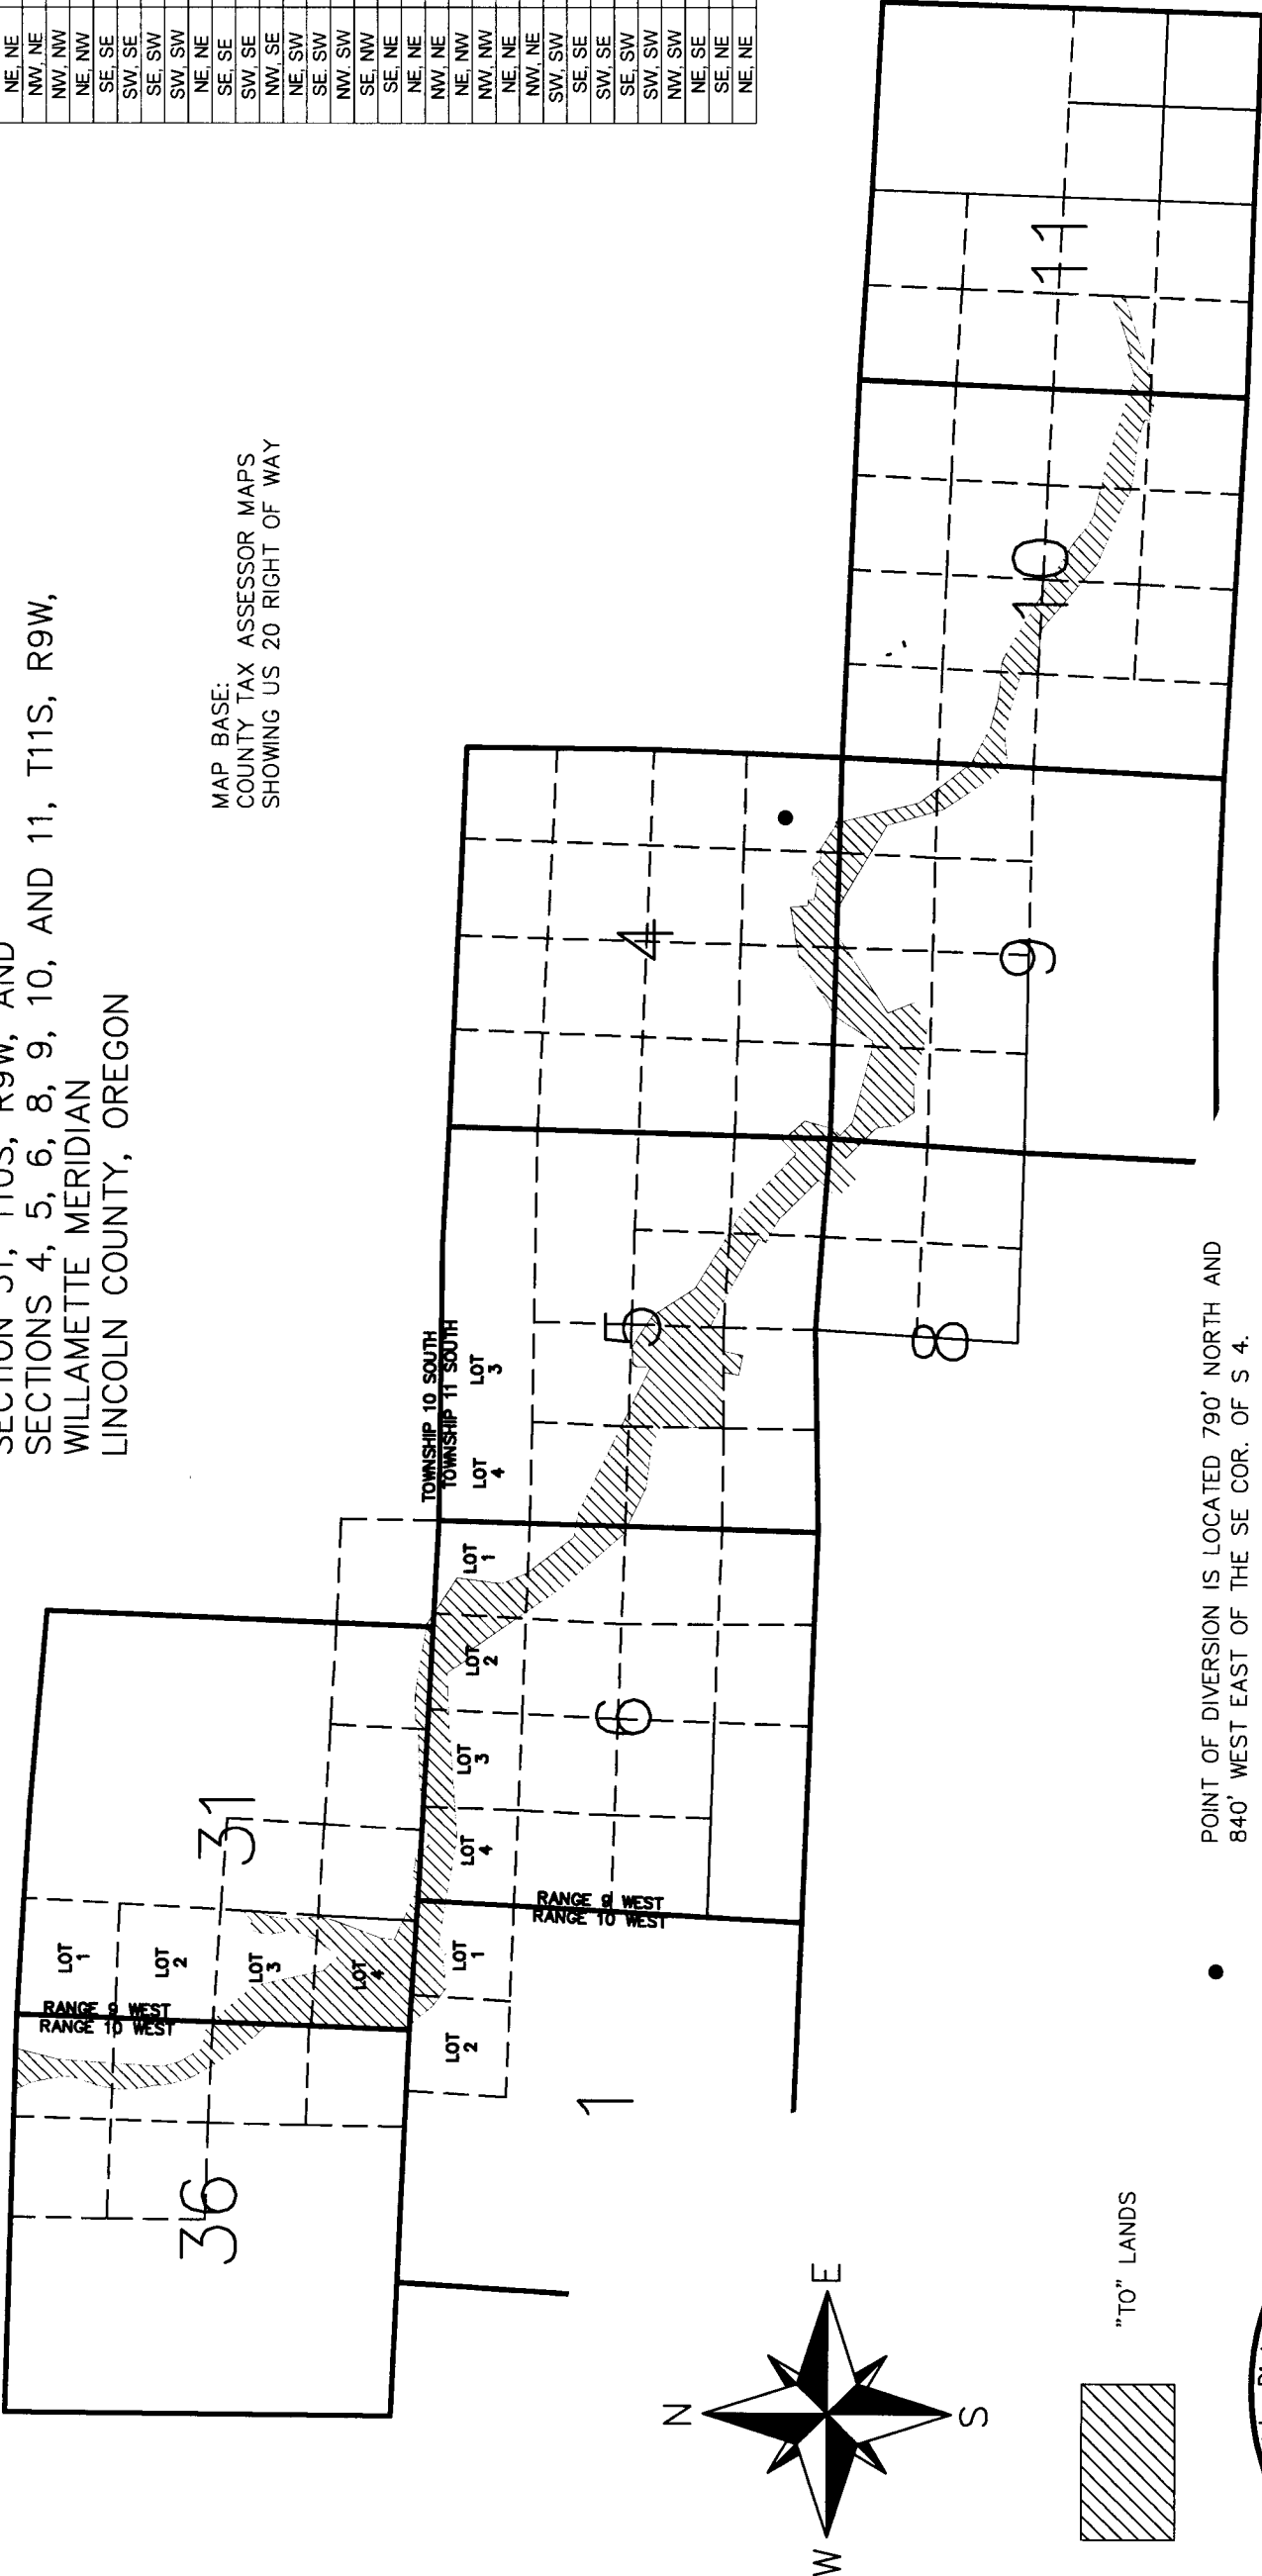

1/4, 1/4	SECTION	TOWNSHIP	RANGE	GOV'T LOT
NW, SW	11	11S	9W	
SW, SW	11	11S	9W	
SE, SE	10	11S	9W	
NE, SE	10	11S	9W	
NW, SE	10	11S	9W	
NE, SW	10	11S	9W	
SE, NW	10	11S	9W	
SW, NW	10	11S	9W	
SE, NE	9	11S	9W	
NE, NE	9	11S	9W	
NW, NE	9	11S	9W	
NE, NW	9	11S	9W	
SE, SE	4	11S	9W	
SW, SE	4	11S	9W	
SE, SW	4	11S	9W	
SW, SW	4	11S	9W	
NE, NE	8	11S	9W	
SE, SE	5	11S	9W	
SW, SE	5	11S	9W	
NW, SE	5	11S	9W	
NE, SW	5	11S	9W	
SE, SW	5	11S	9W	
NW, SW	5	11S	9W	
SE, NE	5	11S	9W	
NE, NE	6	11S	9W	
NW, NE	6	11S	9W	
NE, NW	6	11S	9W	
NW, NW	6	11S	9W	
NE, NE	1	11S	10W	
NW, NE	1	11S	10W	
SE, SW	32	10S	9W	
SE, SE	31	10S	9W	
SW, SE	31	10S	9W	
SE, SW	31	10S	9W	
SW, SW	31	10S	9W	
NW, SW	31	10S	9W	
NE, SE	36	10S	10W	
SE, NE	36	10S	10W	
NE, NE	36	10S	10W	

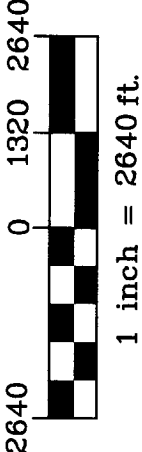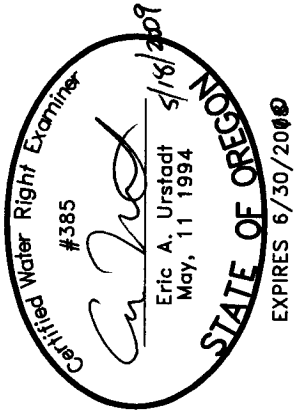

THIS MAP WAS PREPARED FOR THE PURPOSE OF IDENTIFYING THE LOCATION OF A WATER RIGHT ONLY AND IS NOT INTENDED TO PROVIDE LEGAL DIMENSIONS OR LOCATION OF PROPERTY OWNERSHIP LINES.

T-10878 PER S. HENDERSON

Project: 309-2-029
Drawing: 3092029D.dwg
By: JMH/EAU
Checked by: EAU
Date: 27 APR 2009

