WATER WELLS

WELL NUMBER	TOWNSHIP	RANGE	MER	SECTION	1/4 SEC 1/4 SEC	DESCRIPTION
#1 Existing	12S	43E	W.M.	11	NW 1/4 NW 1/4	350' S & 1030' E from NW Cor. Sec. 11
#2 Existing	12S	43E	W.M.	11	NW 1/4 NW 1/4	380' S & 1150' E from NW Cor. Sec. 11
#3 Existing	12S	43E	W.M.	15	NE 1/4 NE 1/4	130' S & 430' W from NE Cor. Sec. 15
#4 Existing	12S	43E	W.M.	11	NW 1/4 SW 1/4	1650' N & 660' E from SW Cor. Sec. 11
#5 Existing	12S	43E	W.M.	10	SE 1/4 SE 1/4	400' N & 275' W from SE Cor. Sec. 10
#6 Proposed	12S	43E	W.M.	11	NW 1/4 SW 1/4	2006' N & 1295' E from SW Cor. Sec. 11
#7 Proposed	12S	43E	W.M.	11	NE 1/4 SW 1/4	1926' N & 1338' E from SW Cor. Sec. 11
#8 Proposed	12S	43E	W.M.	11	NE 1/4 SW 1/4	2094' N & 1251' E from SW Cor. Sec. 11
#9 Proposed	12S	43E	W.M.	10	SE 1/4 SE 1/4	243' N & 316' W from SE Cor. Sec. 10
#10 Proposed	12S	43E	W.M.	15	NE 1/4 NE 1/4	957' S & 303' W from NE Cor. Sec. 15

NOTES:

1. WELLS #1 AND #2 ARE PERMITTED UNDER TRANSFER APPLICATION T-106941
2. WELLS #3, #4, #5 ARE PERMITTED UNDER APPLICATION NUMBER G-16790 AND PERMIT NUMBER P-16250
3. WELLS #6 THROUGH #10 ARE PROPOSED UNDER APPLICATION NUMBER G-16790 AND PERMIT NUMBER P-16250

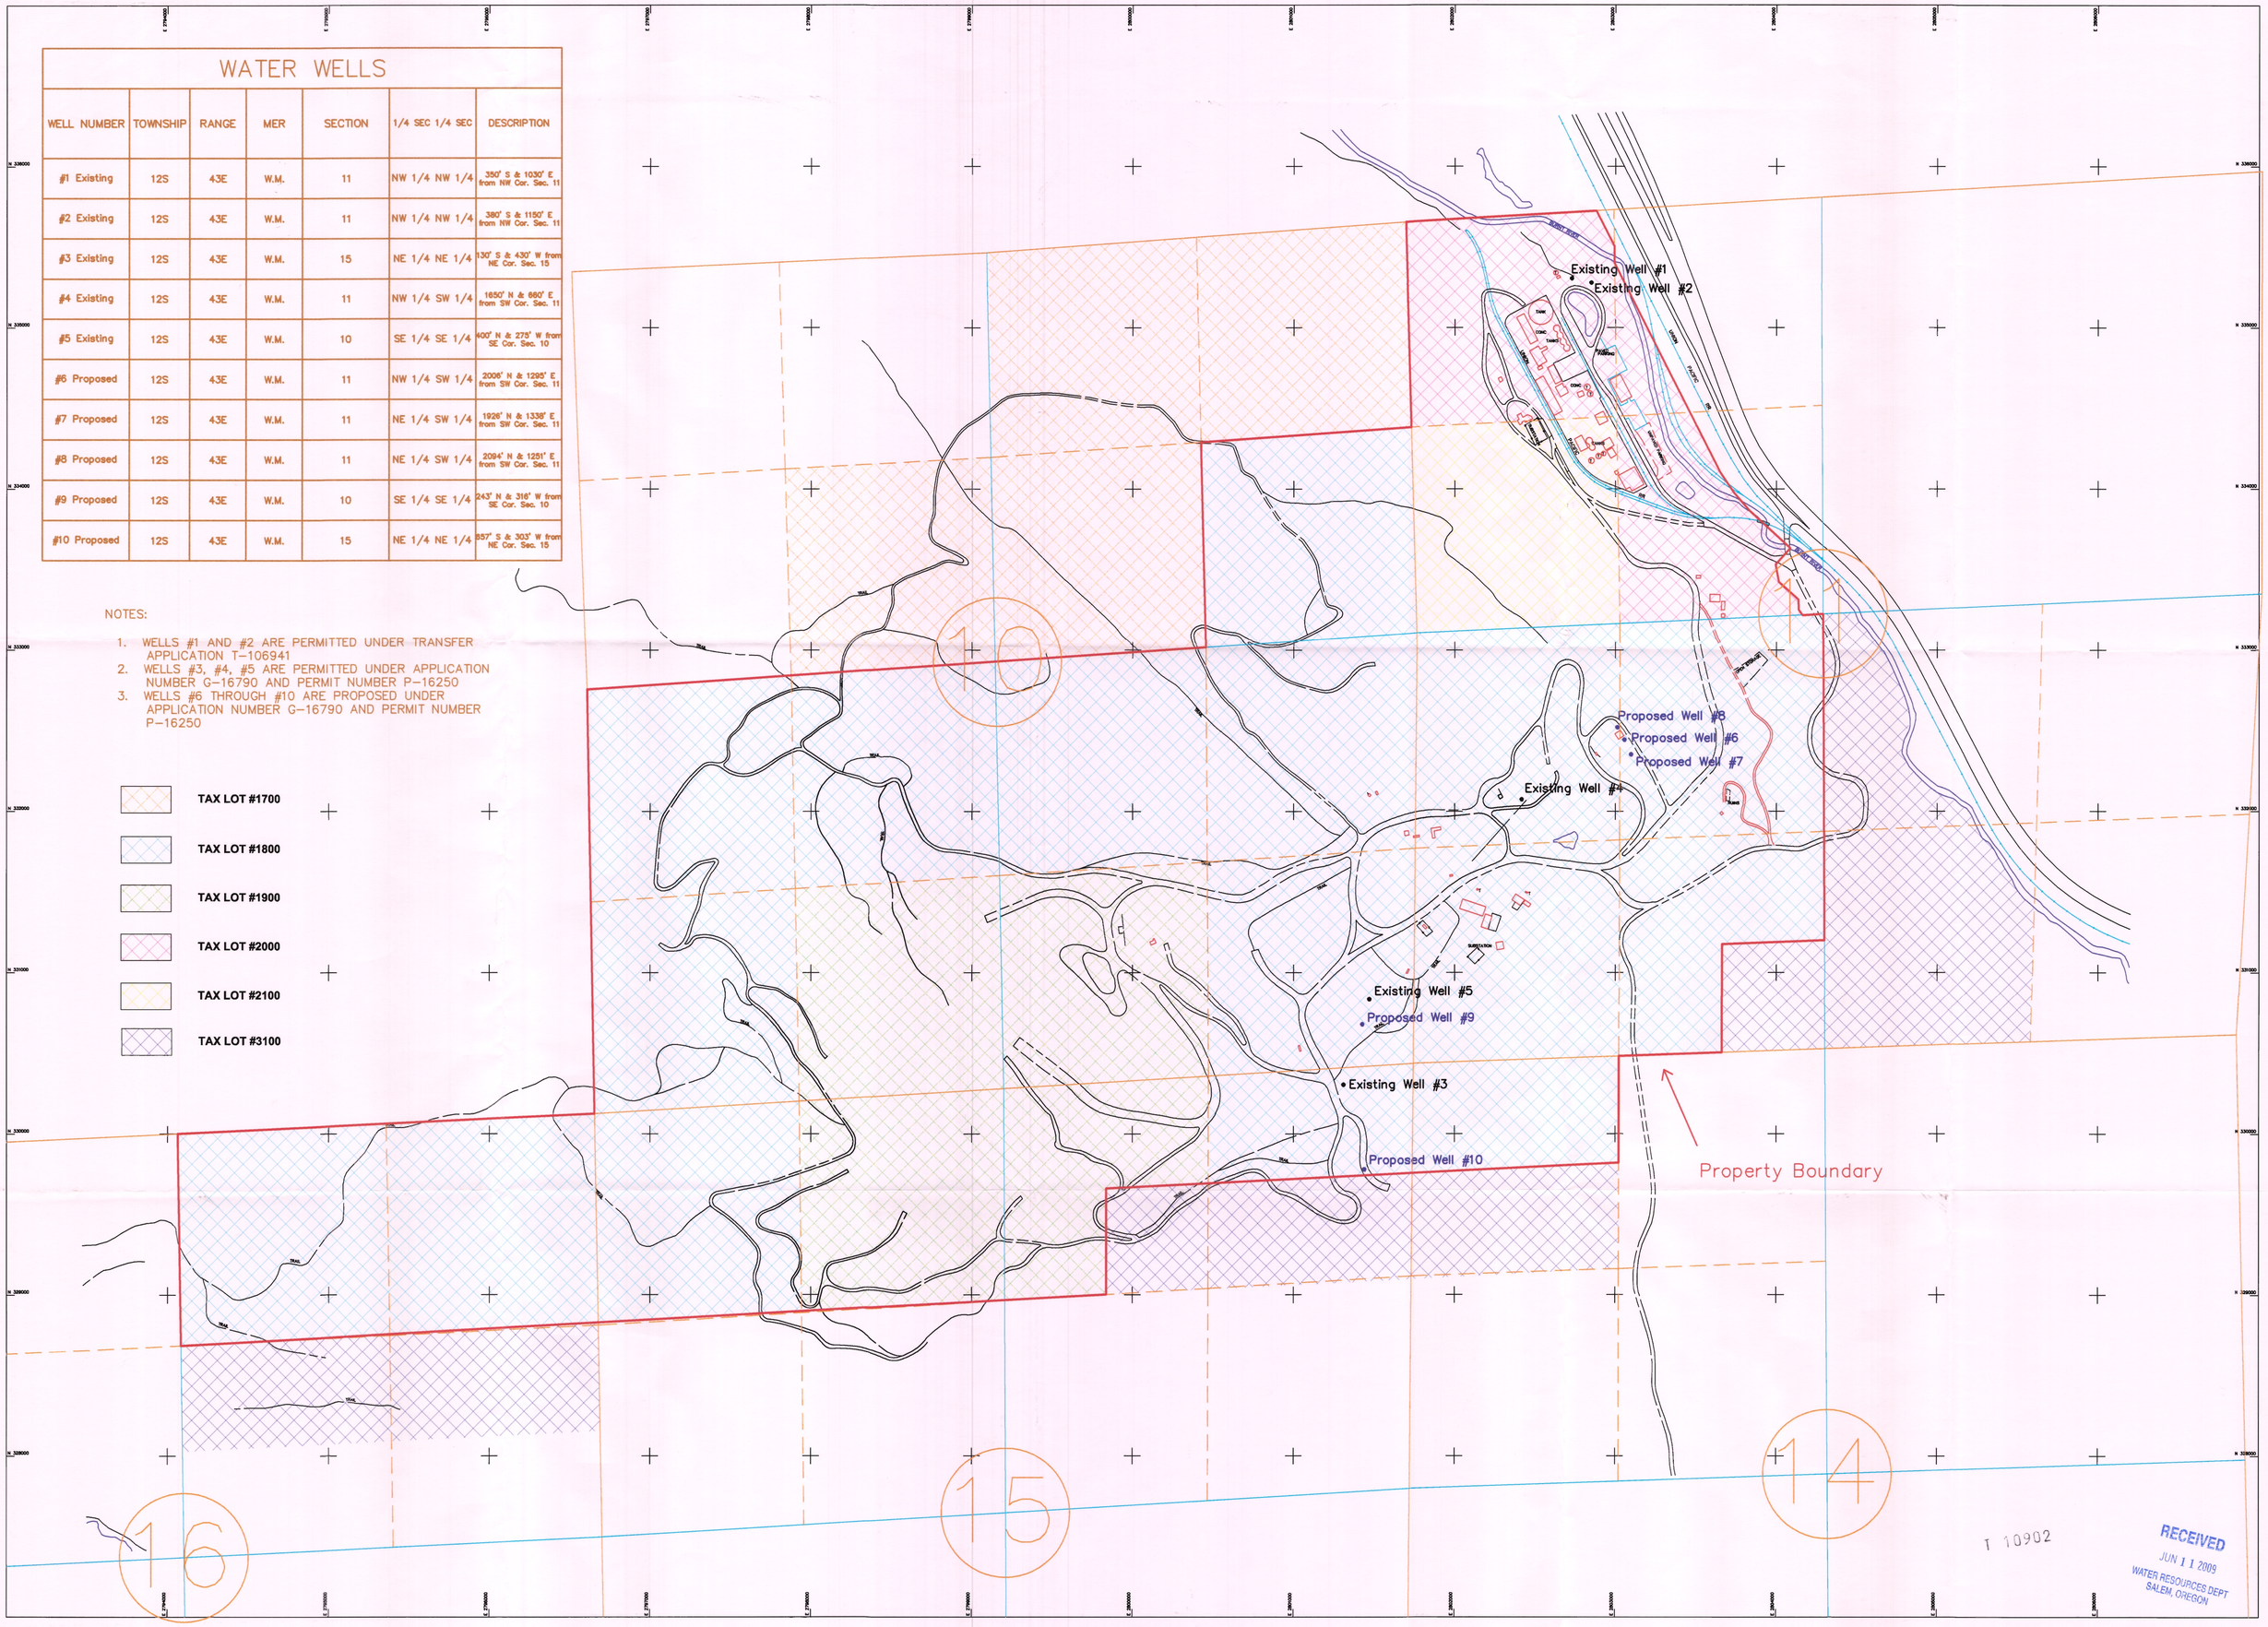

T 10902

RECEIVED
JUN 11 2009
WATER RESOURCES DEPT
SALEM, OREGON

This map has been produced using procedures that have been demonstrated to yield mapping which complies with the National Standard for Spatial Data Accuracy (NASDA) for a scale of 1"=200'.

Mapping from aerial photography taken 06-21-2006.

The presence of dashed contours indicates that the ground is obscured by vegetation, buildings or shadows and that the data in those areas may not meet the NSSDA. Ground surveys may be required to supplement the mapping.

Horizontal Datum: Based on a local System.
Vertical Datum: Unknown

N
0 200 400 600
CONTOUR INTERVAL: 5 FOOT
SURVEY CONTROL BY: HANLEY ENGINEERING

DURKEE PROPERTY
ASH GROVE CEMENT COMPANY
WATER WELL LOCATIONS

Drawn: LHP
Date: 11 May 09
Revision: 1

T 10902