


T13S, R24E, Section 11 & 14, WM

From Map

Certificates 25918 & 25924

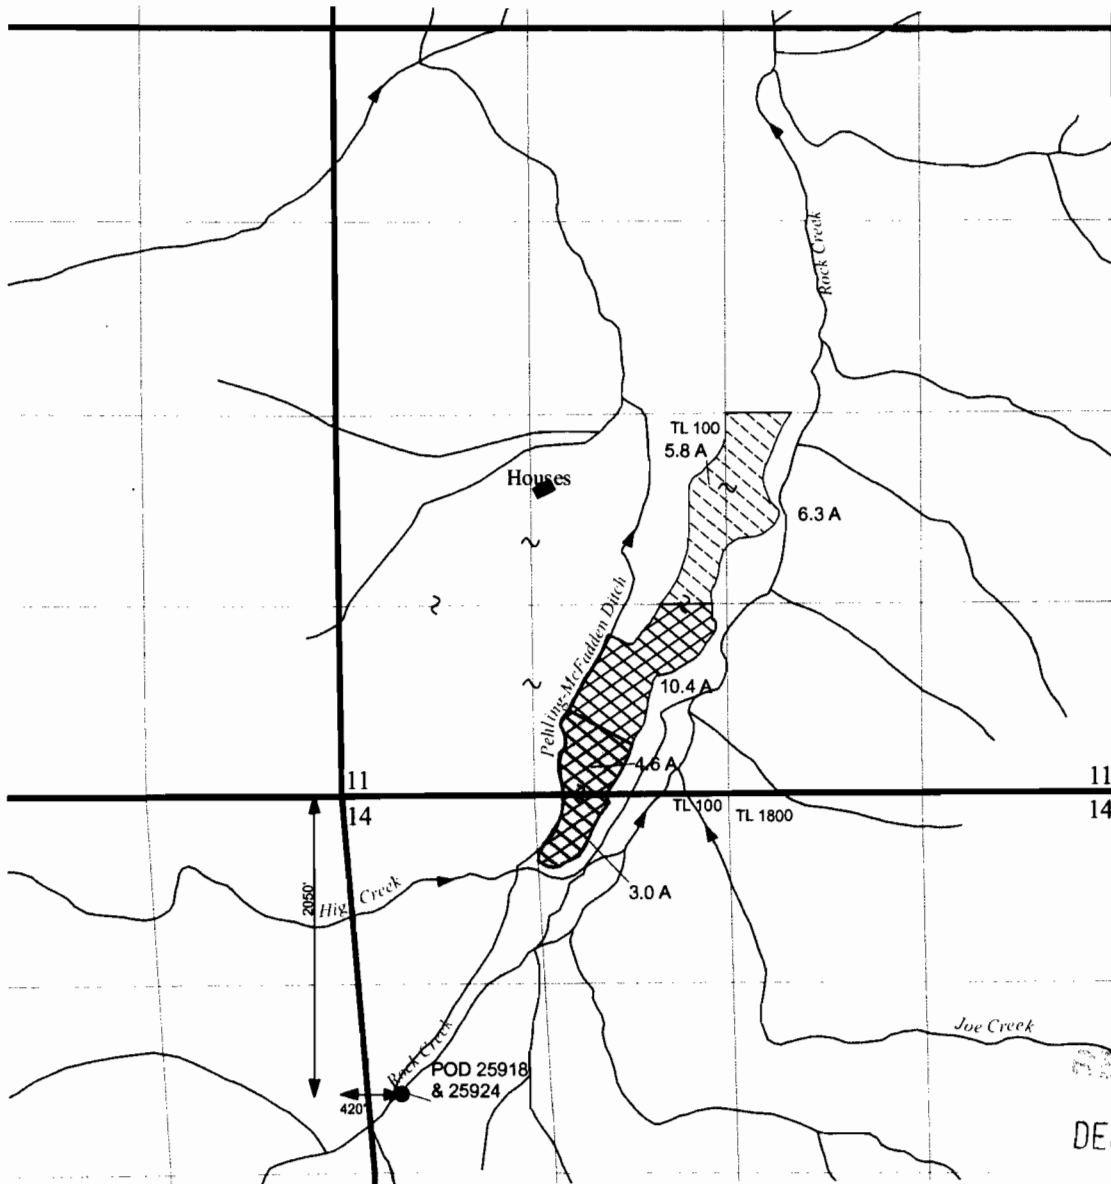


From Lands

-  Certificate 25918, Primary (7.6 acres)
-  Certificate 25924, Supplemental (7.6 acres)

October 20, 2009

Rights Remaining in Place

-  Certificate 25918, Primary (10.4 acres)
-  Certificate 25924, Primary (12.1 acres)
-  Certificate 25924, Supplemental (10.4 acres)

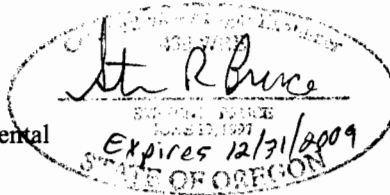

THIS MAP IS NOT INTENDED TO PROVIDE LEGAL DIMENSIONS OR LOCATIONS OF PROPERTY OWNERSHIP LINES.

EnviroLogic Resources Inc.

1 inch = 1,320 feet

FIGURE 1


Dayspring Partners LLC
Wheeler County, Oregon

T 10996

T13S, R24E, Section 11 & 14, WM

To Map

Certificates 25918 & 25924

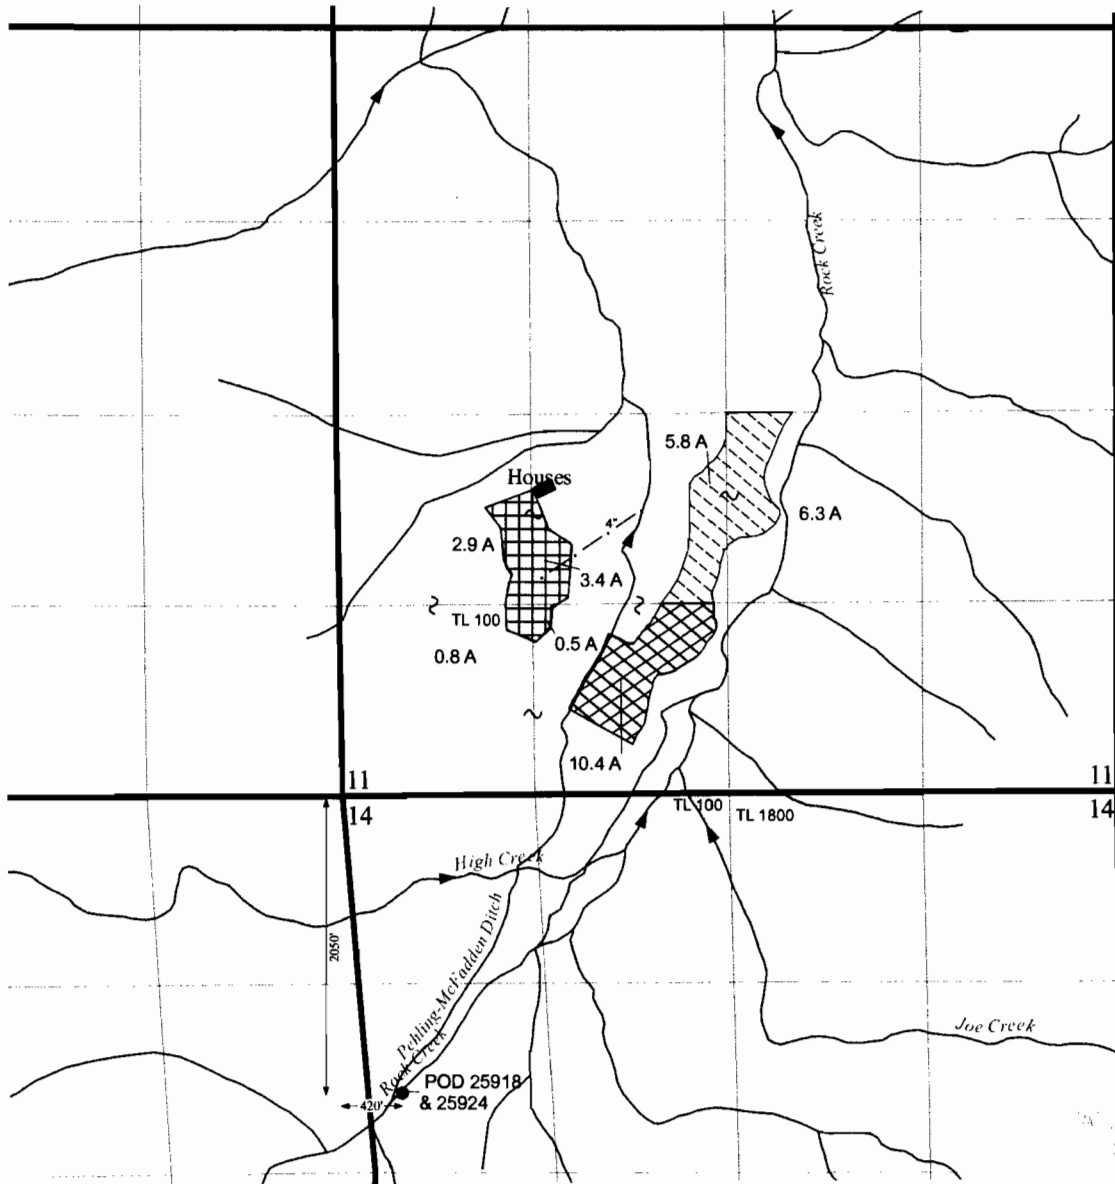

To Lands

- Proposed Pipeline
- Certificate 25918, Primary
(7.6 acres)
- Certificate 25924, Supplemental
(7.6 acres)

Remaining Rights

- Certificate 25918, Primary
(10.4 acres)
- Certificate 25924, Primary
(12.1 acres)
- Certificate 25924, Supplemental
(10.4 acres)

October 20, 2009

THIS MAP IS NOT INTENDED TO
PROVIDE LEGAL DIMENSIONS OR
LOCATIONS OF PROPERTY
OWNERSHIP LINES.

EnviroLogic Resources Inc.
15000 N. 100th Ave., Suite 100, Redmond, OR 97756

1 inch = 1,320 feet

FIGURE 2


Dayspring Partners LLC
Wheeler County, Oregon

T 10996

T13S, R24E, Section 11 & 14, WM

From Map

Certificate 37255

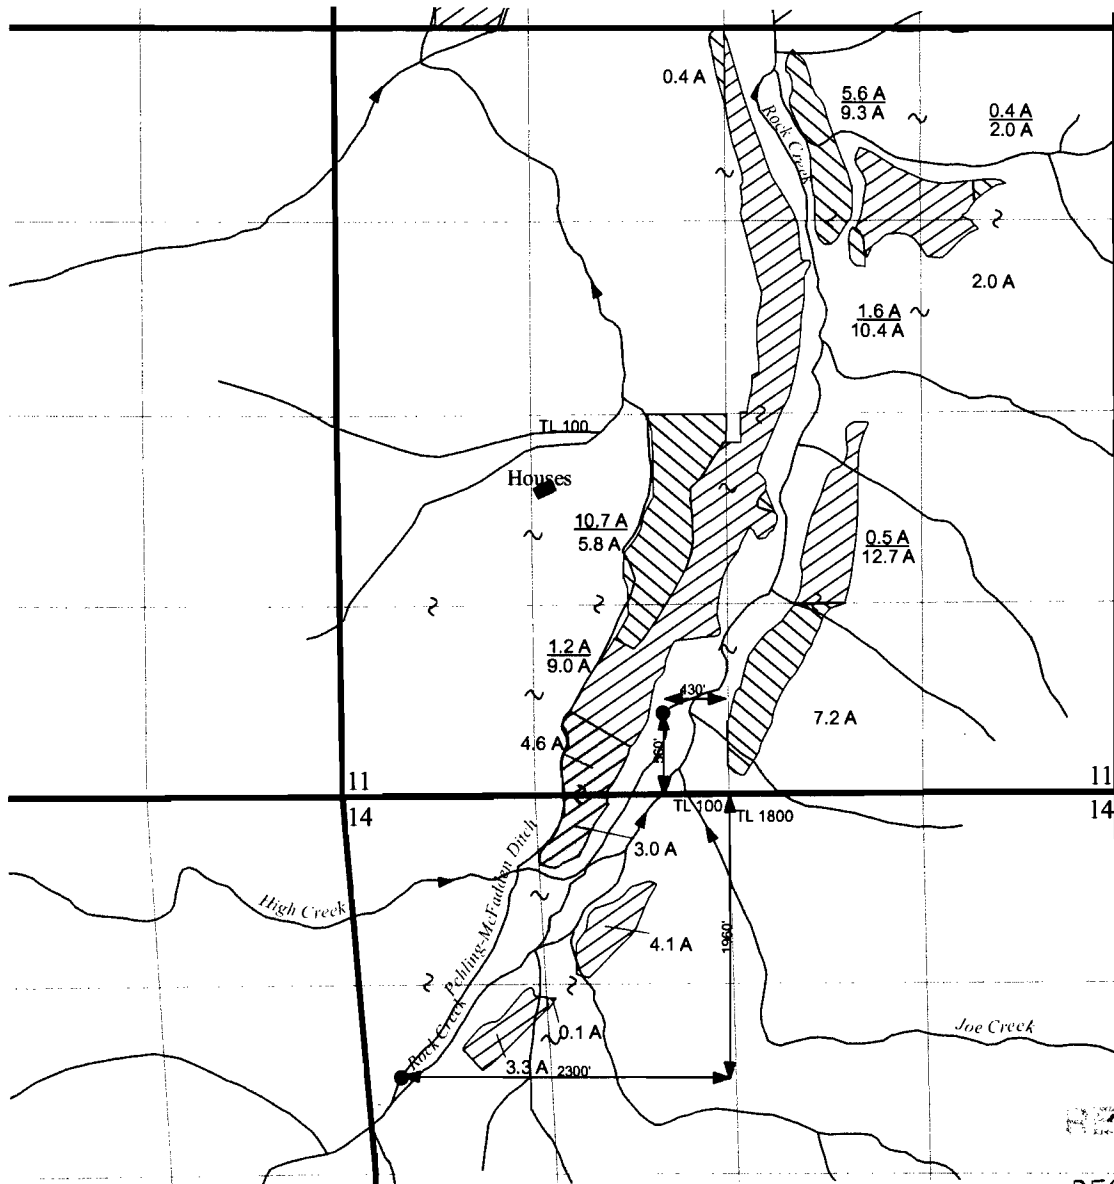

RECEIVED

DEC 23 2009

WATER RESOURCES DEPT
PORTLAND, OREGON


From Lands

Certificate 37255, Supplemental
(7.6 acres)

October 20, 2009

THIS MAP IS NOT INTENDED TO
PROVIDE LEGAL DIMENSIONS OR
LOCATIONS OF PROPERTY
OWNERSHIP LINES.

EnviroLogic Resources Inc.

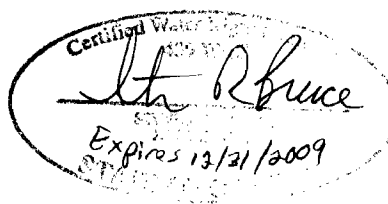

Rights Remaining in Place (Not All Shown)

Certificate 37255, Primary
(200.6 acres)

Certificate 37255, Supplemental
(429.2 acres)


FIGURE 3

Dayspring Partners LLC
Wheeler County, Oregon

1 inch = 1,320 feet

T 10996

T13S, R24E, Section 11 & 14, WM To Map Certificate 37255

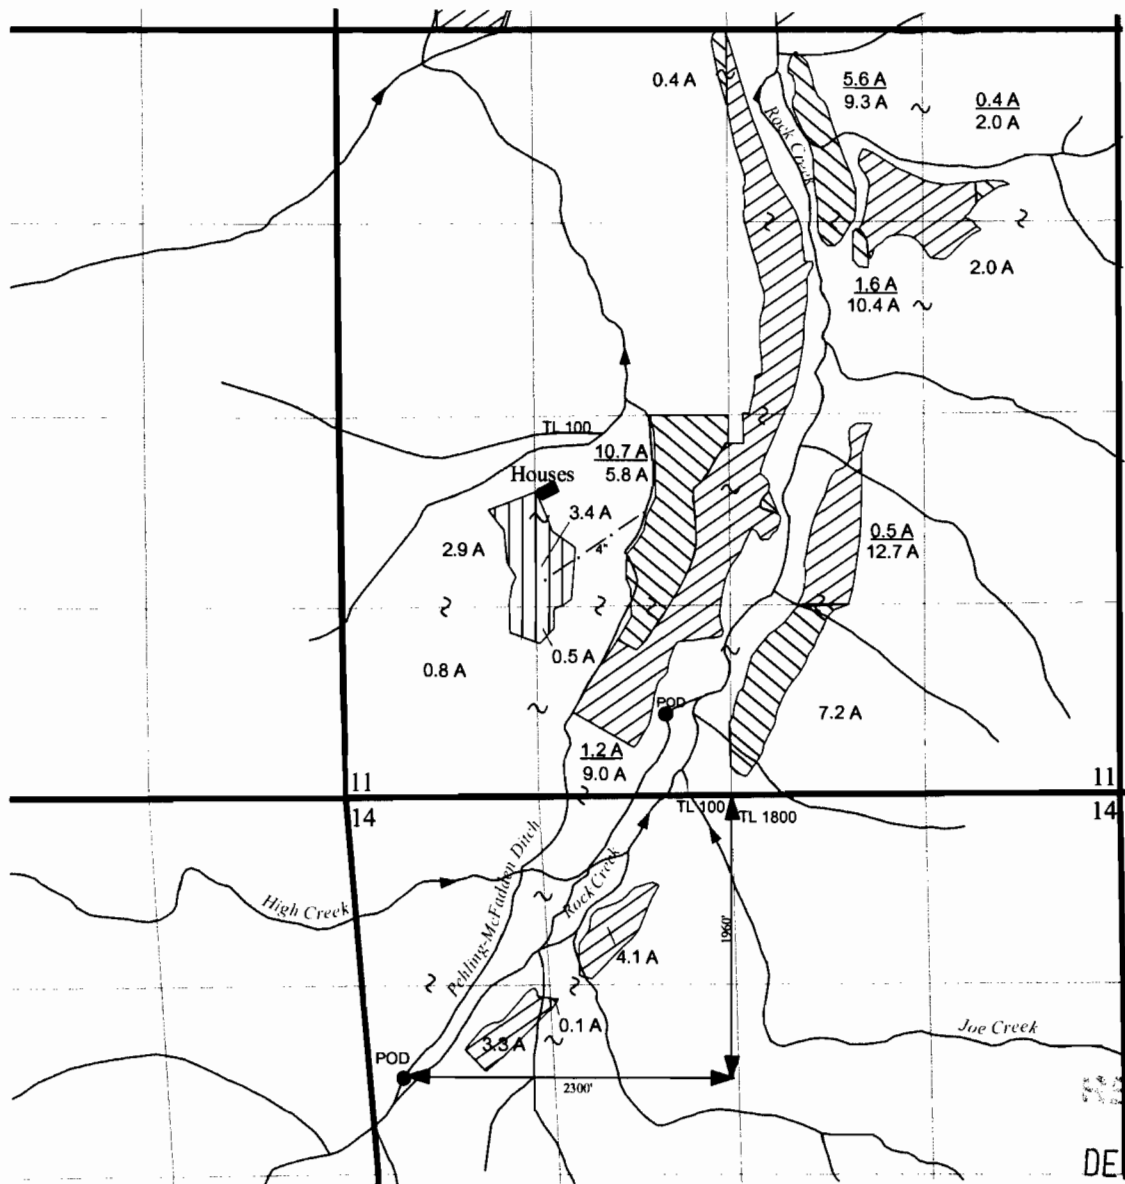

RECEIVED

DEC 23 2009

WATER AT 0011008-00-7
CALIF., 011307


To Lands

- Proposed Pipeline
- Certificate 37255, Supplemental
(7.6 acres)

October 20, 2009

THIS MAP IS NOT INTENDED TO
PROVIDE LEGAL DIMENSIONS OR
LOCATIONS OF PROPERTY
OWNERSHIP LINES.

EnviroLogic Resources, Inc.
ENVIRONMENTAL WATER RESOURCES CONSULTANTS

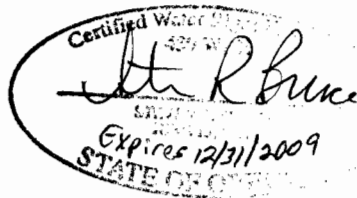

Rights Remaining in Place (Not All Shown)

- Certificate 37255, Primary
(200.6 acres)
- Certificate 37255, Supplemental
(421.6 acres)

FIGURE 4

Dayspring Partners LLC
Wheeler County, Oregon


1 inch = 1,320 feet

T 10996

T13S, R24E, Section 11 & 14, WM

From Map

Certificates 83217 & 83219

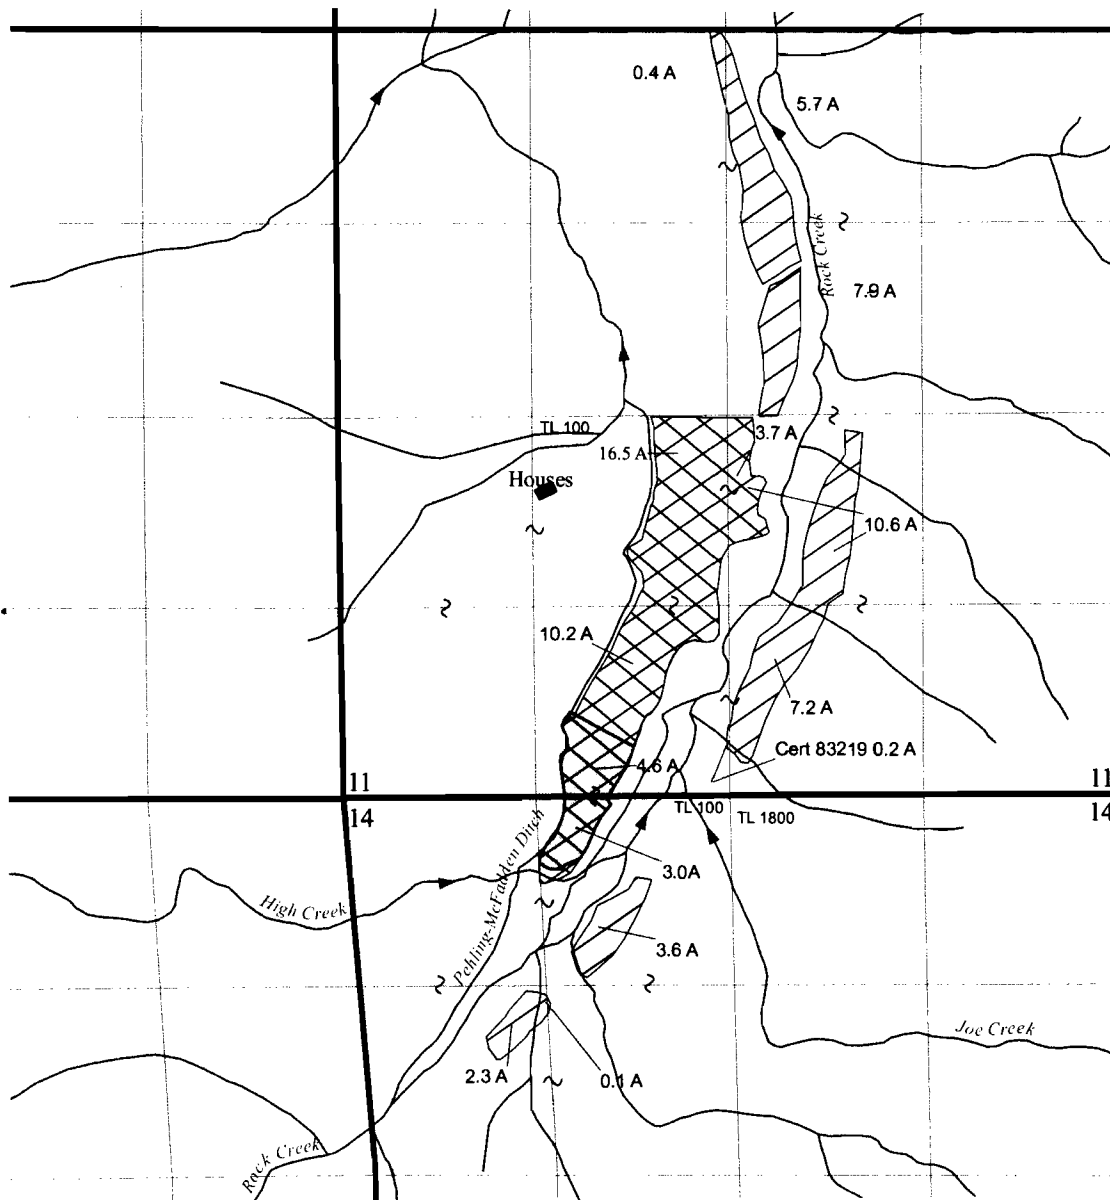

Note: PODs shown on Figure 7.

DEC 23 2009


From Lands

-  Certificate 83217, Supplemental (7.6 acres)
-  Certificate 83219, Supplemental (7.6 acres)

October 20, 2009

Rights Remaining in Place

-  Certificate 83217, Supplemental (30.4 acres)
-  Certificate 83219, Supplemental (64.7 acres)

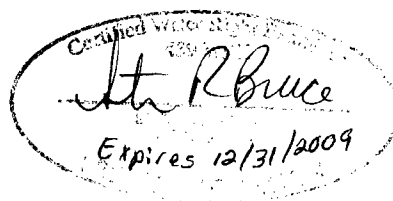

THIS MAP IS NOT INTENDED TO PROVIDE LEGAL DIMENSIONS OR LOCATIONS OF PROPERTY OWNERSHIP LINES.

EnviroLogic Resources Inc.


1 inch = 1,320 feet

FIGURE 5

Dayspring Partners LLC
Wheeler County, Oregon

10996

T13S, R24E, Section 11 & 14, WM To Map Certificates 83217 & 83219

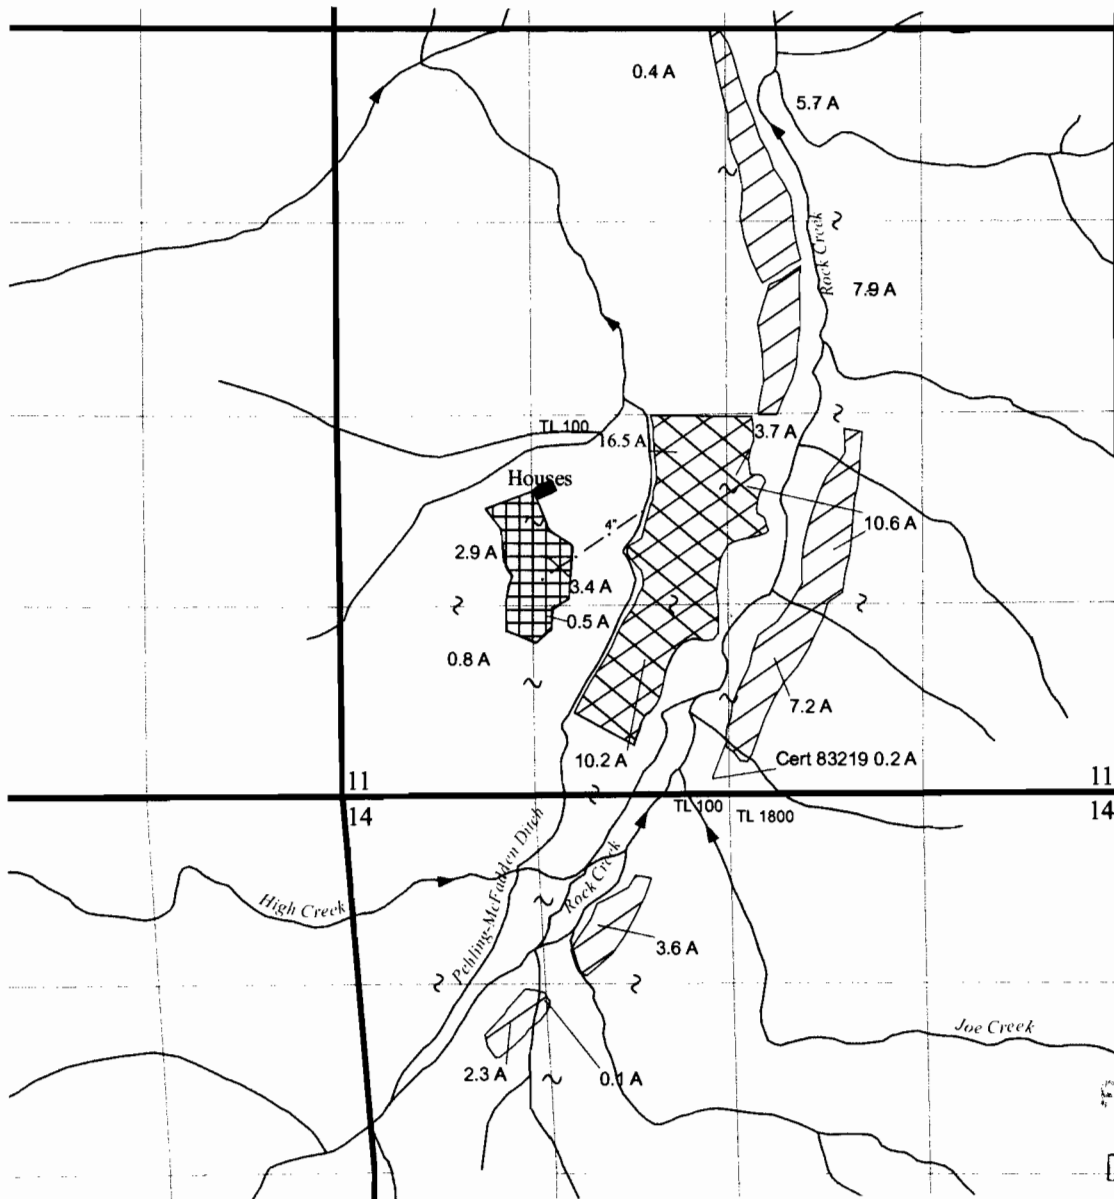

Note: PODs shown on Figure 7.

To Lands

- Proposed Pipeline
- Certificate 83217, Supplemental
(7.6 acres)
- Certificate 83219, Supplemental
(7.6 acres)


October 20, 2009

THIS MAP IS NOT INTENDED TO
PROVIDE LEGAL DIMENSIONS OR
LOCATIONS OF PROPERTY
OWNERSHIP LINES.

EnviroLogic Resources Inc.

Rights Remaining in Place

- Certificate 83217, Supplemental
(30.4 acres)
- Certificate 83219, Supplemental
(64.7 acres)

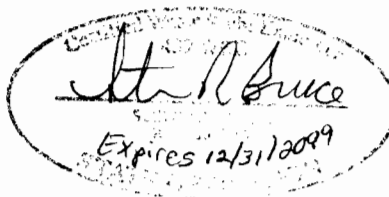


1 inch = 1,320 feet

FIGURE 6


Dayspring Partners LLC
Wheeler County, Oregon

10996


T13S, R24E, Section 11 & 14, WM Point of Diversion Location Inset Map Certificates 83217 & 83219

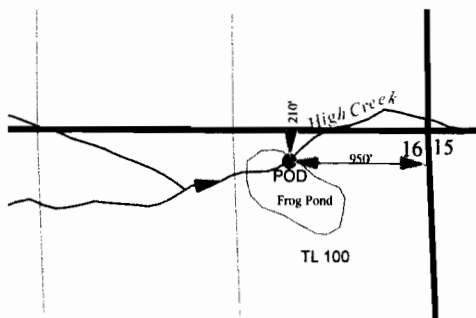

Certificate 83217
Sec 16, T13E, R24E, WM

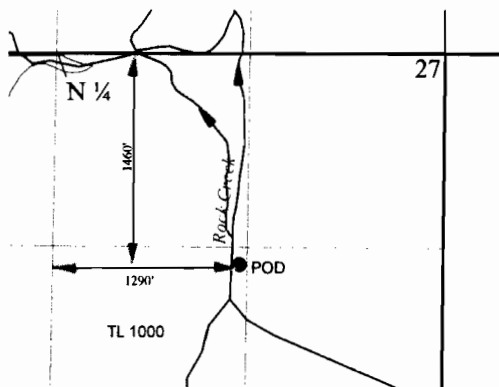

Certificate 83219
Sec 27, T13E, R24E, WM

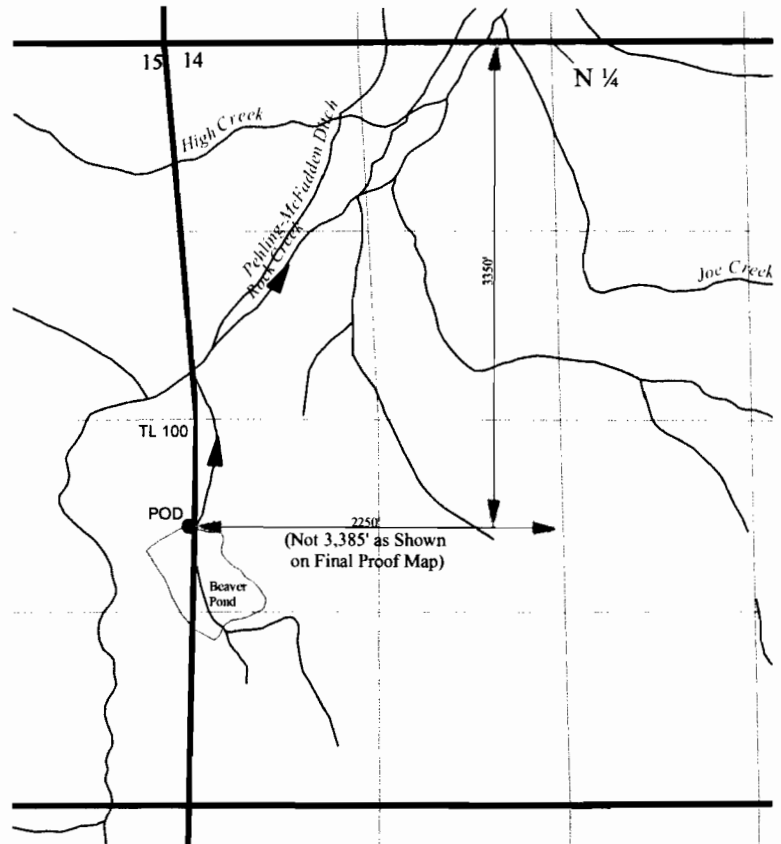

Certificate 83219
Sec 15, T13E, R24E, WM

RECEIVED

DEC 23 2009

WATER DIVISION
DAVENPORT, OREGON

John R. Bruce
Expires 12/31/2009

T 10996

October 20, 2009

THIS MAP IS NOT INTENDED TO
PROVIDE LEGAL DIMENSIONS OR
LOCATIONS OF PROPERTY
OWNERSHIP LINES.

EnviroLogic Resources Inc.
ENVIRONMENTAL & WATER BIOLOGICAL CONSULTANTS



1 inch = 1,320 feet

FIGURE 7

Dayspring Partners LLC
Wheeler County, Oregon