

JAN 21 2010

Certified Water Right Examiner
073
Y. O. K.
Gary D. Kaiser
Nov. 19, 1987
STATE OF OREGON

T.34S.,R.1E., W.M.,
JACKSON COUNTY, OREGON
TAX LOTS 400, 600 & 1100 OWNERS LARRY & JANE HUNTS, TRUSTEES
TAX LOT 402 OWNERS DAVID AND PAT MORACHE
TAX LOT 403 OWNERS LEON AND KIMBERLY BIBBENS
TAX LOT 700 OWNERS LEONARD AND CAROLIN PETERSEN, TRUSTEES

RECEIVED

DEC 21 2009

WATER RESOURCES DEPT
SALEM, OREGON

FOR:

Larry and Jane Hunts
1111 Netherlands Road
Trail, OR. 97541

PREPARED BY:


Gary D. Kaiser
19440 Hwy. 62
Eagle Point, OR. 97524

DATE:

DATE: August 31, 2009

MAP TO ACCOMPANY AN
APPLICATION FOR CHANGE
IN PLACE OF USE AND AN
ADDITIONAL POINT OF
DIVERSION

NOTE: MAP PREPARED FOR
WATER RIGHT PURPOSES ONLY
NOT FOR PROPERTY BOUNDARY
LOCATIONS.

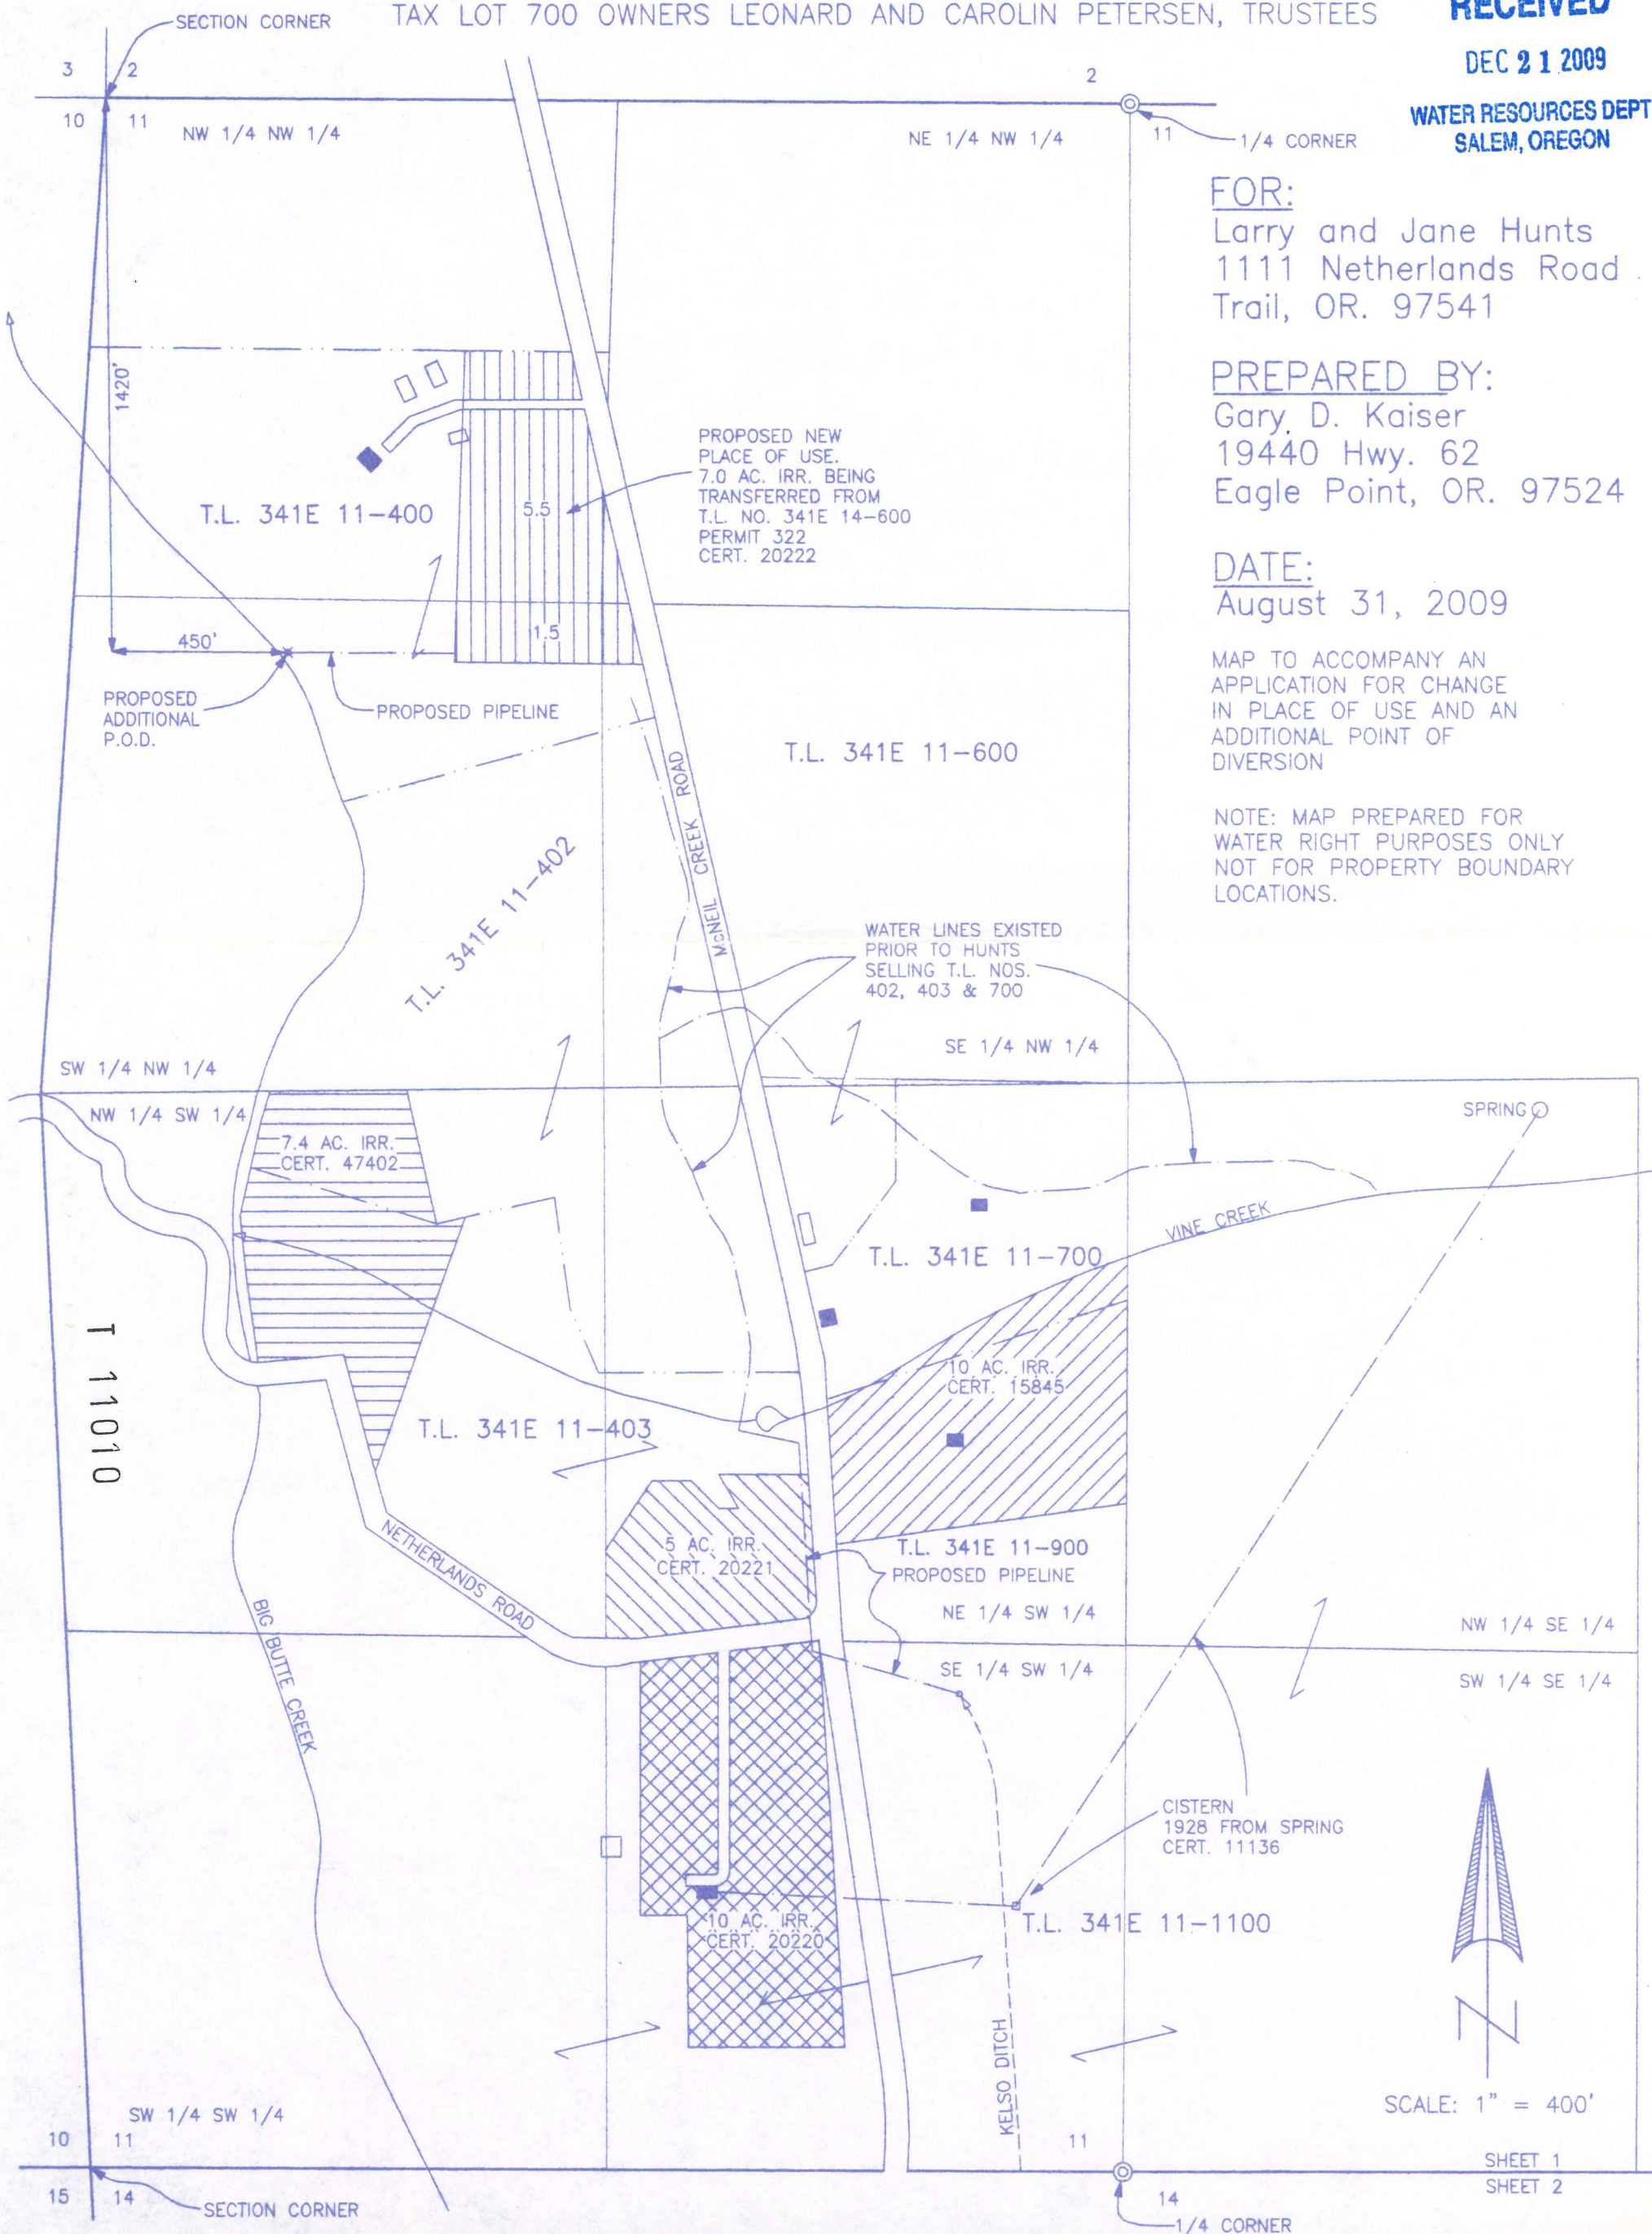

RECEIVED

JAN 21 2010

WATER RESOURCES DEPT
SALEM, OREGON

SHEET 2 OF 2

T.34S.,R.1E., W.M.,
JACKSON COUNTY, OREGON
TAX LOTS 100, 200, 300, 400, 600 & 900 OWNERS LARRY AND JANE HUNTS, TRUSTEES

RECEIVED

DEC 21 2009

WATER RESOURCES DEPT
SALEM, OREGON




SCALE: 1" = 400'

FOR:
Larry and Jane Hunts
1111 Netherlands Road
Trail, OR. 97541

PREPARED BY:
Gary D. Kaiser
19440 Hwy. 62
Eagle Point, OR. 97524

DATE:
August 31, 2009

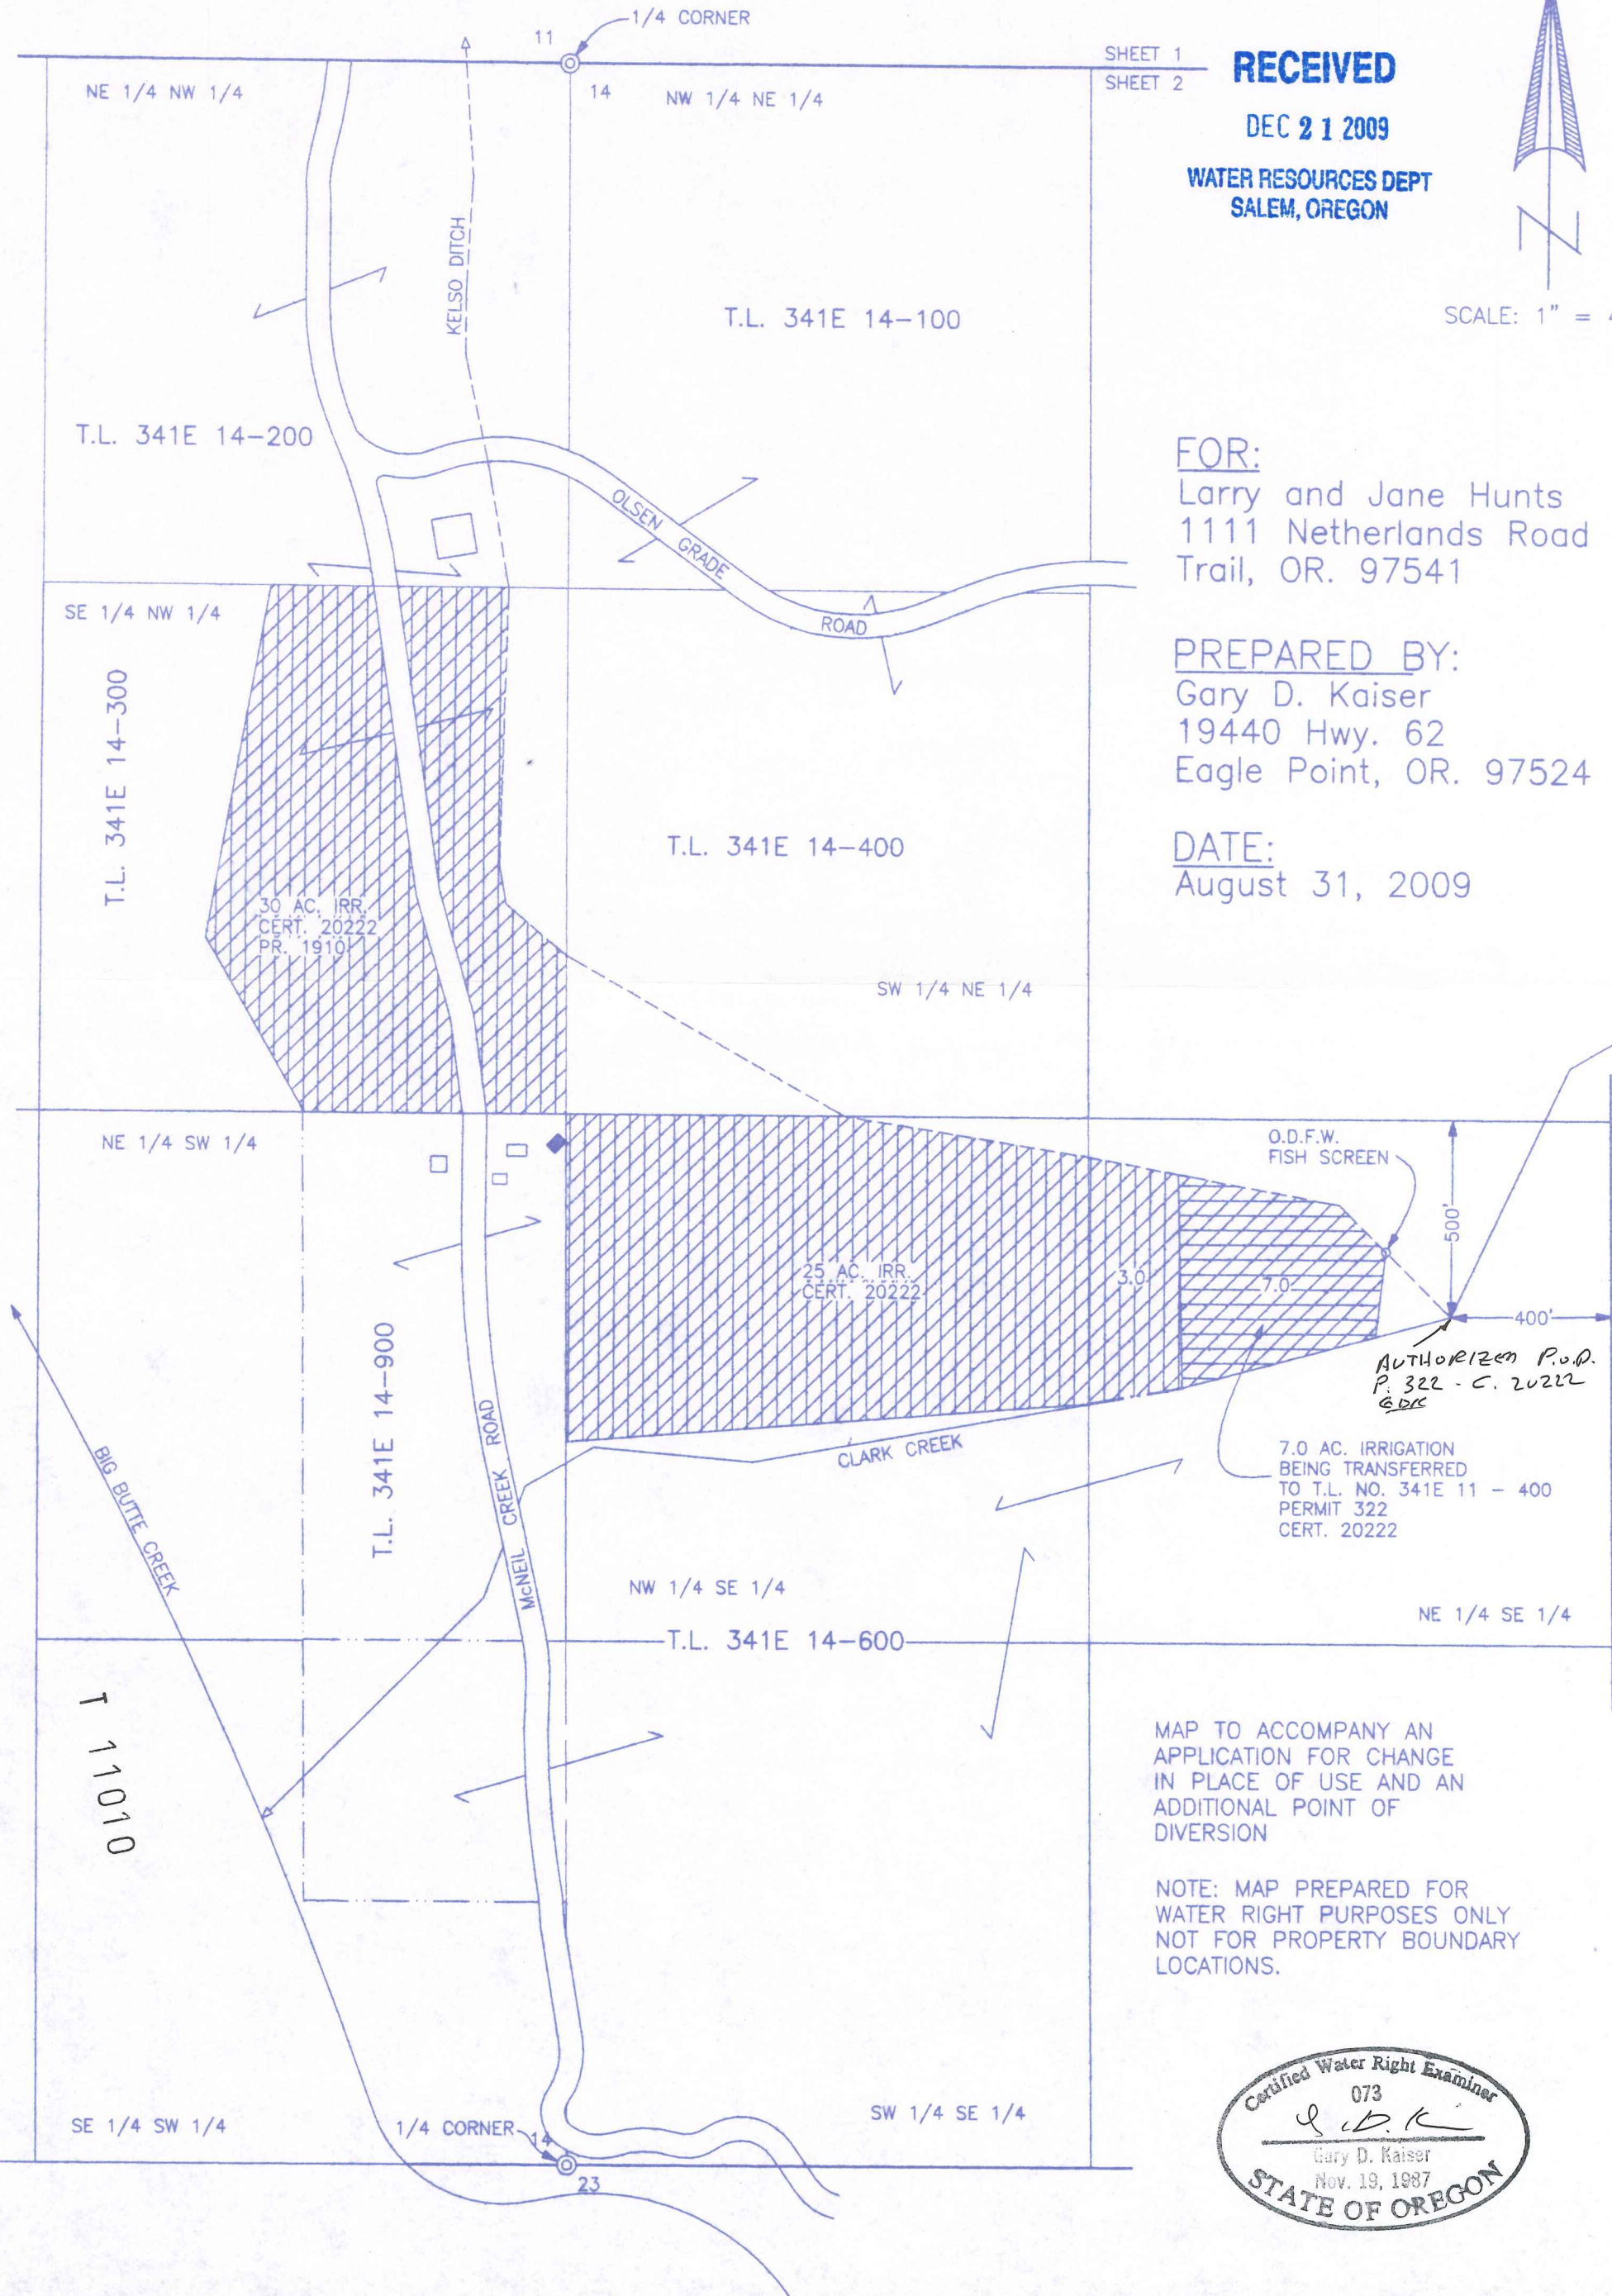

MAP TO ACCOMPANY AN
APPLICATION FOR CHANGE
IN PLACE OF USE AND AN
ADDITIONAL POINT OF
DIVERSION

NOTE: MAP PREPARED FOR
WATER RIGHT PURPOSES ONLY
NOT FOR PROPERTY BOUNDARY
LOCATIONS.

