2011 ECHO
IRRIGATION DISTRICT
TEMPORARY TRANSFER

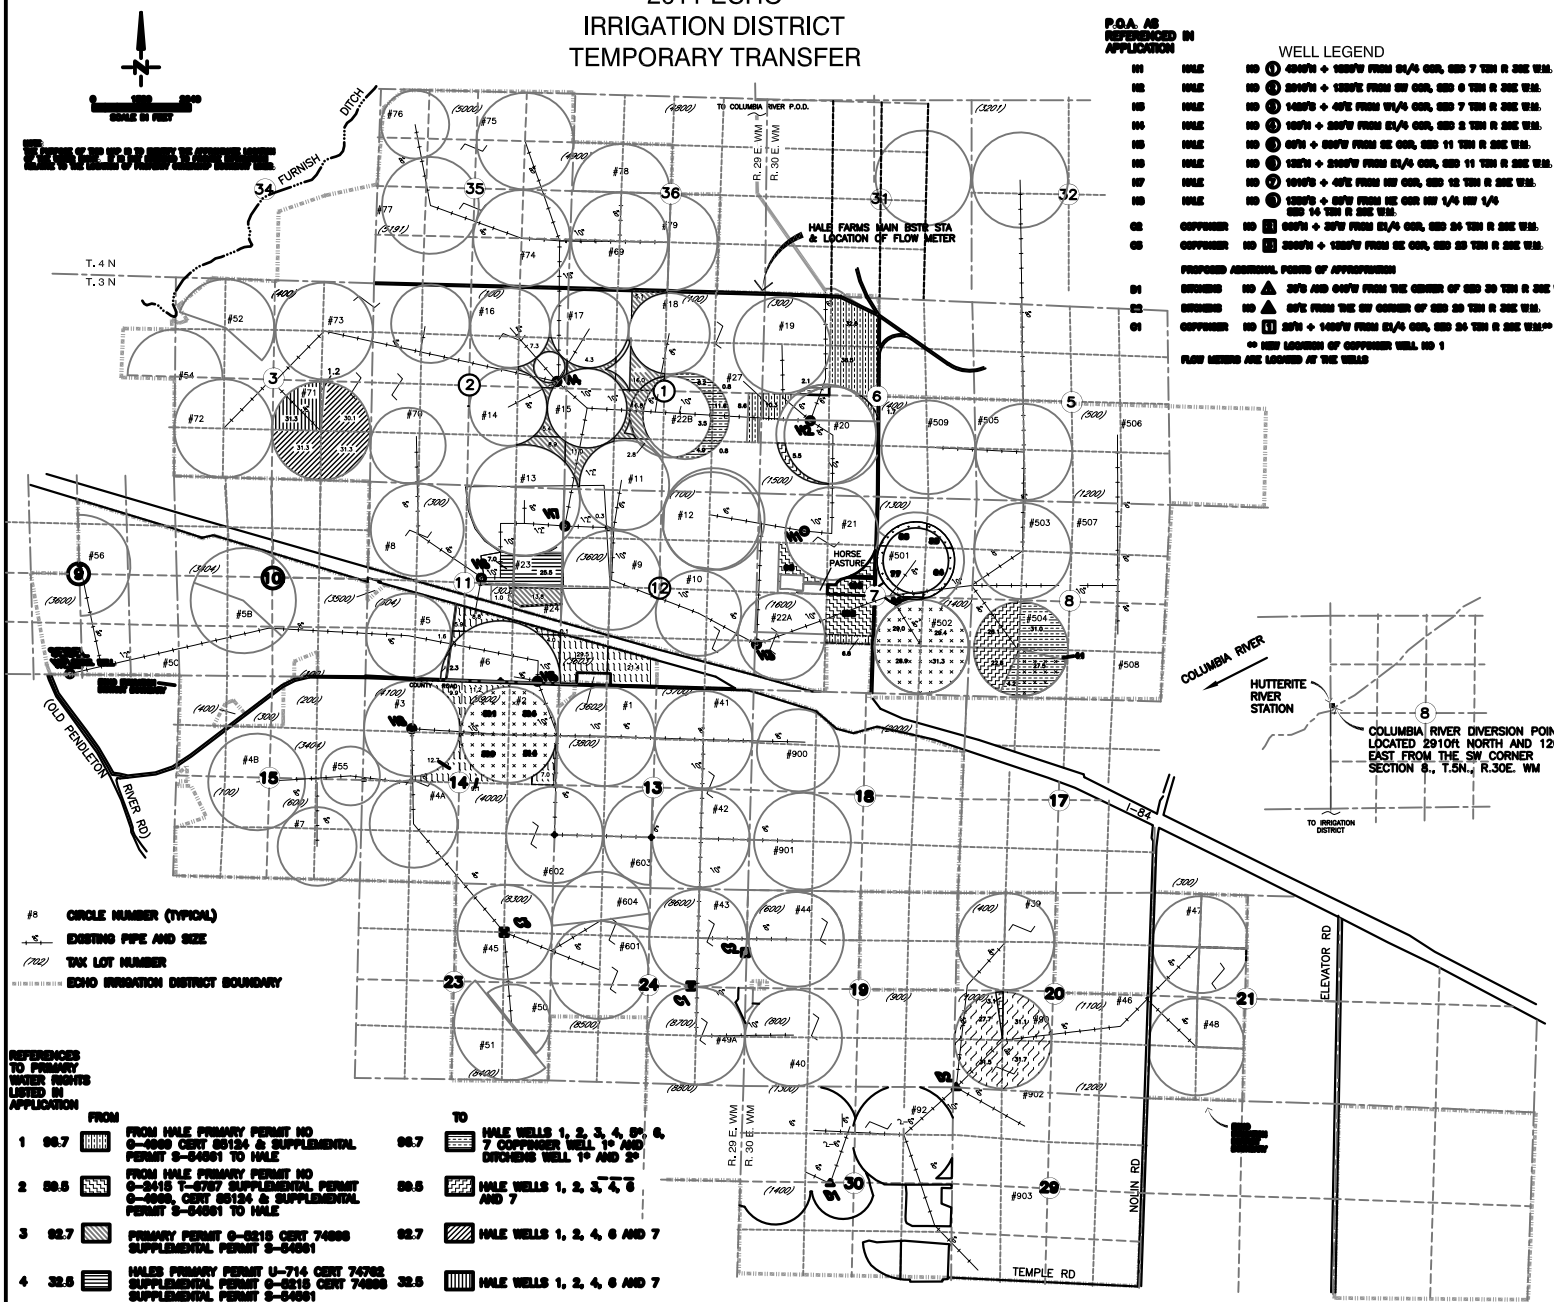

P.O.A. AS REFERENCED IN APPLICATION

WELL LEGEND

H1	HALE	NO 1	4940'N + 1550'W FROM S1/4 COR, SEC 7 T3N R 30E W.M.
H2	HALE	NO 2	2910'N + 1350'E FROM SW COR, SEC 6 T3N R 30E W.M.
H3	HALE	NO 3	1420'S + 40'E FROM W1/4 COR, SEC 7 T3N R 30E W.M.
H4	HALE	NO 4	180'N + 200'W FROM E1/4 COR, SEC 2 T3N R 29E W.M.
H5	HALE	NO 5	60'N + 500'W FROM SE COR, SEC 11 T3N R 29E W.M.
H6	HALE	NO 6	132'N + 2100'W FROM E1/4 COR, SEC 11 T3N R 29E W.M.
H7	HALE	NO 7	1010'S + 40'E FROM NW COR, SEC 12 T3N R 29E W.M.
H8	HALE	NO 8	1350'S + 80'W FROM NE COR NW 1/4 NW 1/4 SEC 14 T3N R 29E W.M.
C2	COPPINGER	NO 9	600'N + 30'W FROM E1/4 COR, SEC 24 T3N R 29E W.M.
C5	COPPINGER	NO 10	3000'N + 1350'W FROM SE COR, SEC 25 T3N R 29E W.M.

PROPOSED ADDITIONAL POINTS OF APPROPRIATION

D1	DITCHENS	NO △	30'S AND 640'W FROM THE CENTER OF SEC 30 T3N R 30E W.M.
D2	DITCHENS	NO △	80'E FROM THE SW CORNER OF SEC 29 T3N R 30E W.M.
C1	COPPINGER	NO 1	20'N + 1400'W FROM E1/4 COR, SEC 24 T3N R 29E W.M.**

** NEW LOCATION OF COPPINGER WELL NO 1

FLOW METERS ARE LOCATED AT THE WELLS

#8 CIRCLE NUMBER (TYPICAL)

EXISTING PIPE AND SIZE

(702) TAX LOT NUMBER

ECHO IRRIGATION DISTRICT BOUNDARY

REFERENCES TO PRIMARY WATER RIGHTS LISTED IN APPLICATION

	FROM		TO	
1	96.7	FROM HALE PRIMARY PERMIT NO G-4969 CERT 85124 & SUPPLEMENTAL PERMIT S-54561 TO HALE	96.7	HALE WELLS 1, 2, 3, 4, 5*, 6, 7 COPPINGER WELL 1* AND DITCHENS WELL 1* AND 2*
2	59.5	FROM HALE PRIMARY PERMIT NO G-2415 T-6787 SUPPLEMENTAL PERMIT G-4969, CERT 85124 & SUPPLEMENTAL PERMIT S-54561 TO HALE	59.5	HALE WELLS 1, 2, 3, 4, 6 AND 7
3	92.7	PRIMARY PERMIT G-5215 CERT 74698 SUPPLEMENTAL PERMIT S-54561	92.7	HALE WELLS 1, 2, 4, 6 AND 7
4	32.5	HALES PRIMARY PERMIT U-714 CERT 74762 SUPPLEMENTAL PERMIT G-5215 CERT 74698 SUPPLEMENTAL PERMIT S-54561	32.5	HALE WELLS 1, 2, 4, 6 AND 7
5	124.3	PRIMARY PERMIT G-5215 CERT 80850 SUPPLEMENTAL PERMIT 54561	124.3	HALE WELLS 5 & 8 AND DITCHENS WELLS 1* & 2*
6	146.1	PRIMARY PERMIT 37121 CERT 86214 PRIMARY WATER RIGHT DESCRIBED IN PERMIT S-54561 WILLNOT BE USED ON THESE ACRES DURING THIS TRANSFER	146.1	COLUMBIA RIVER
7	405.7	PERMIT S-54561 SUPPLEMENTAL TO WATER RIGHTS DESCRIBED ABOVE AND PRIMARY NOV. 1ST 2011 TO DECEMBER 31, 2011		COLUMBIA RIVER

* ADDITIONAL P.O.A. THIS TEMPORARY TRANSFER

DRAWING: F:\30-08-016 - Portlly Water Rights Consulting\-00 Misc Engineering\Cad\ECHO\30-08-016 tt 2011.dwg
PRINTED BY: rwillard on 04/20/11 10:23 AM