TRANSFER APPLICATION MAP 1 of 2 (FROM LAND)

CHANGE IN PLACE OF USE AND POINT OF DIVERSION

CERTIFICATE 86184 PERMIT 24057

SECTION 27, TOWNSHIP 26 SOUTH, RANGE 6 WEST, W.M.

DOUGLAS COUNTY OREGON

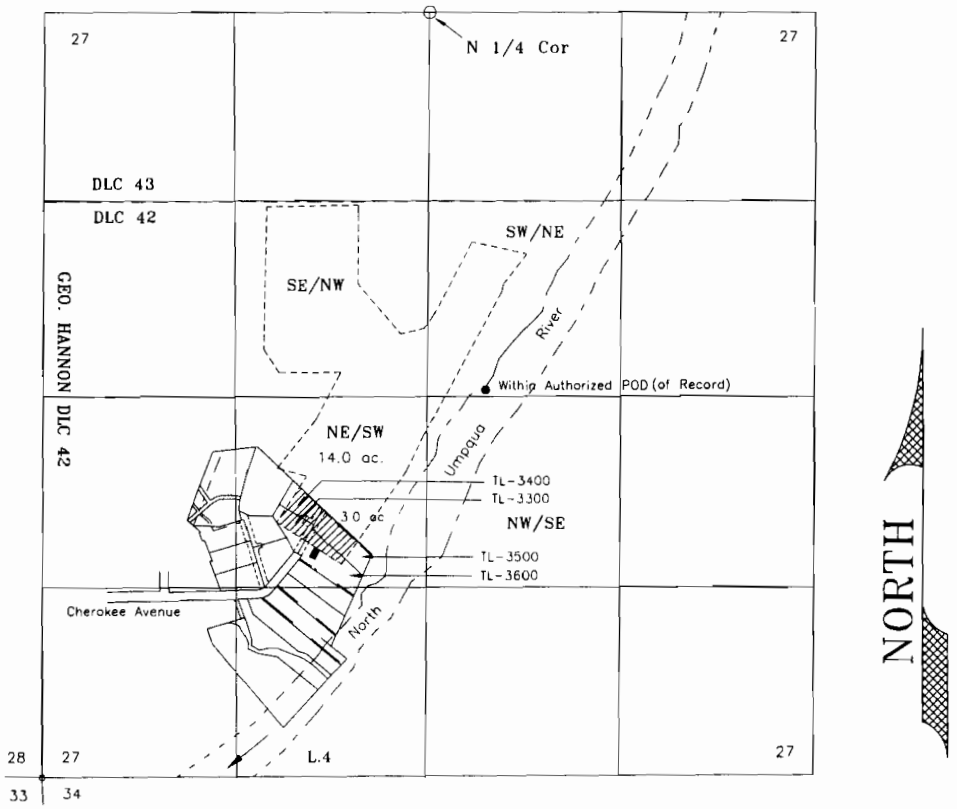

- Authorized Point of Diversion (Record) – SW/NE, as projected within DLC 42 Section 27, T.26S, R.6W., W.M. Coordinates per T-7110 & T7229 2610 ft. South & 400 ft. East from the North 1/4 Corner of Section 27

Scale
1 inch = 1320 feet

3.0 Acres, DLC 42, NE/SW, To Be Transferred

14.0 Acres, DLC 42, NE/SW, Remaining Right

RECEIVED BY OWRD

SEP 28 2012

SALEM, OR

APPLICANT:

JON GAMBILL
789 Cherokee Avenue
Roseburg, OR 97471
(541) 670-9124

This map is not intended to provide legal dimensions or locations of property ownership lines

JORDAN ENGINEERING
460 JORDAN LANE
ROSEBURG, OR 97471
(541) 673-1931

10/31/2011 n.e.d.

TRANSFER APPLICATION MAP 2 of 2 (TO LANDS)

PROPOSED PLACE OF USE AND POINTS OF DIVERSION

CERTIFICATE 86184 PERMIT 24057

SW 1/4, SECTION 27, TOWNSHIP 26 SOUTH, RANGE 6 WEST, W.M.
DOUGLAS COUNTY OREGON

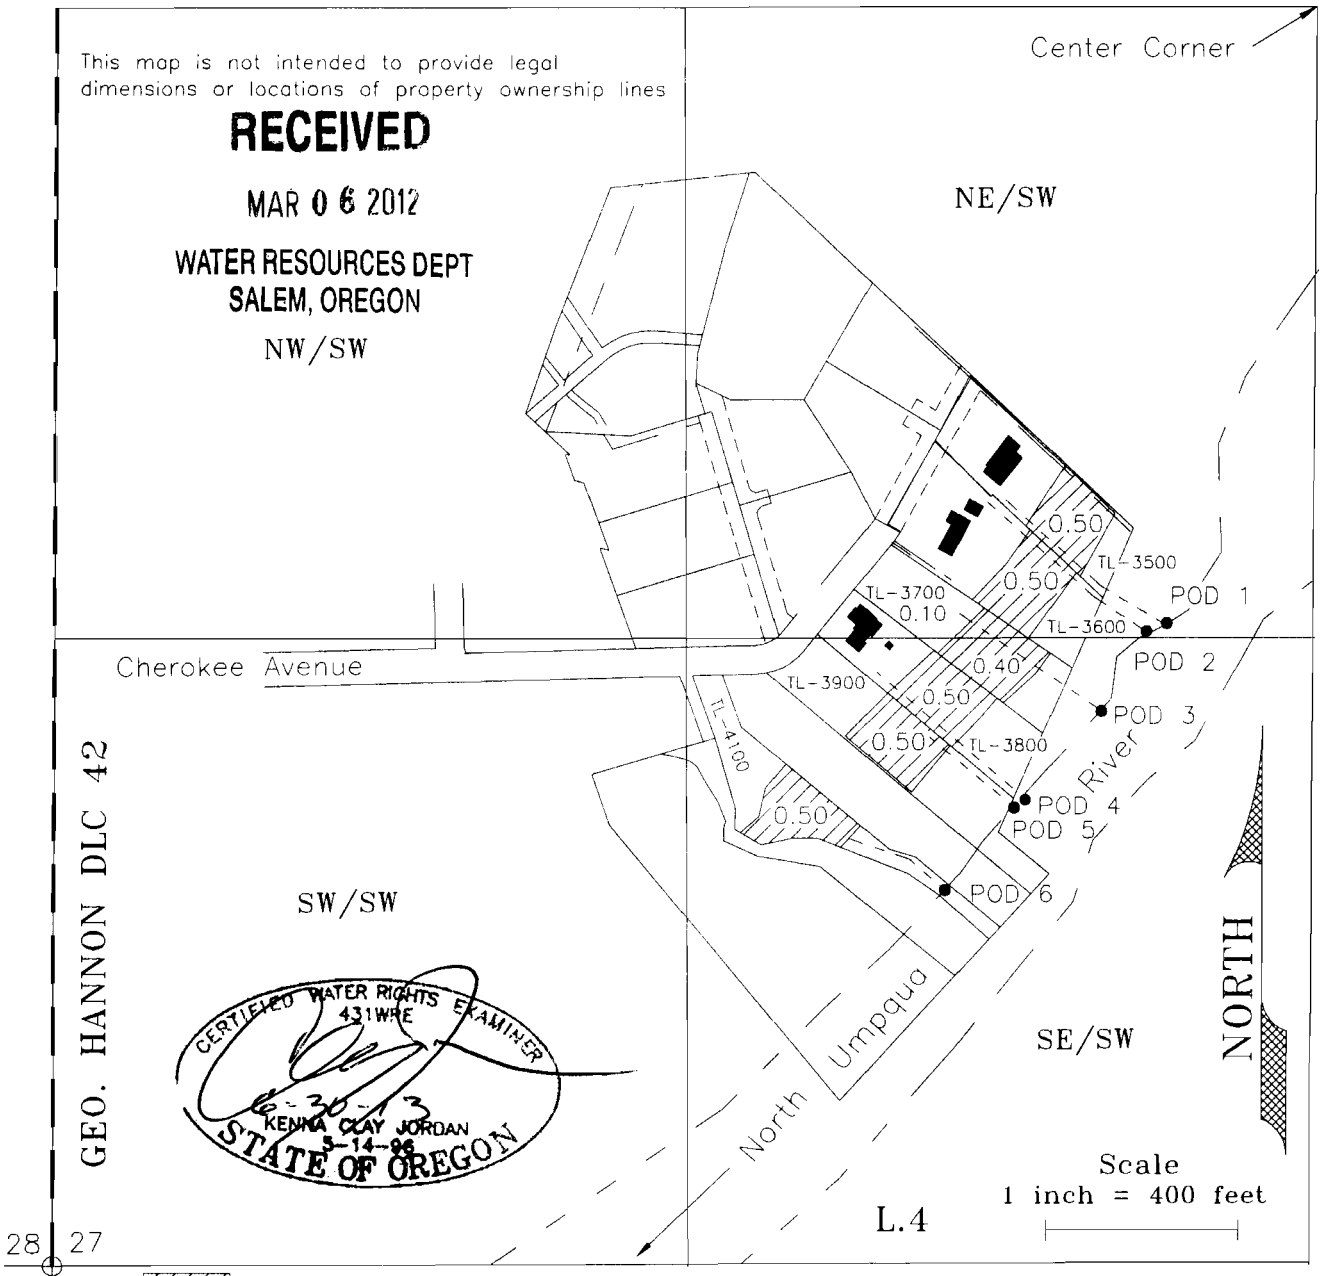

Proposed Place of Use for 3.0 acres

- POD 1 – Gambill – TL-3500 NE/SW, 1285 feet south and 310 feet west (0.5 ac.)
- POD 2 – Zuver – TL-3600 NE/SW, 1305 feet south and 350 feet west (0.5 ac.)
- POD 3 – Bentley TL-3700 SE/SW, 1470 feet south and 440 feet west (0.5 ac.)
- POD 4 – Zientara – TL-3800 SE/SW, 1655 feet south and 600 feet west (0.5 ac.)
- POD 5 – Lindbloom – TL-3900 SE/SW, 1675 feet south and 620 feet west (0.5 ac.)
- POD 6 – Bothwell – TL-4100 SE/SW, 1850 feet south and 760 feet west (0.5 ac.)

All from the Center Corner of Section 27 & within DLC 42

~~T 11367~~ T 11368

APPLICANT:
JON GAMBILL
789 Cherokee Avenue
Roseburg, OR 97471
(541) 670-9124

JORDAN ENGINEERING
460 JORDAN LANE
ROSEBURG, OR 97471
(541) 672-1833
7/19/2011 n.e.d.
Revised 10/31/2011, n.e.d.