

SE1/4 SE1/4 SEC 12 T5N R35E WM
UMATILLA COUNTY

1"=100'

5N 35 12DD

AERIAL PHOTO NO 11P-82

See Map 5N 35 12DA

S.E. 15TH AVENUE (UNION) CO. RD. (Walla Walla River Rd.) NO. 525


1/16 Cor.

1/16 Cor.


CANCELLED
TL 1700
1801
1903
1904
1901
1902
2000
2002
2003




SCALE: 1"=100'

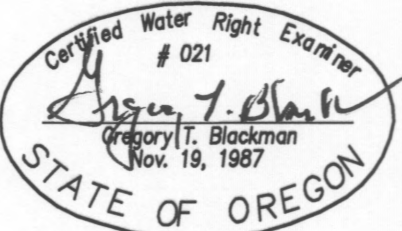

NOTE: The preparation of this map was for the purpose of identifying the location of the proposed water right and has no intent to provide dimensions or location of property ownership lines. Location information shown hereon was furnished by the applicant.

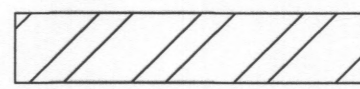

Lands receiving water from Certificate NO. 13014 with priority date 1898, Tax Lot 100, 5N 35 12DD, owned by Joe T. and Ashlee M. Elsey.

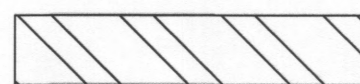

Lands receiving water from Certificate No. 13014 with priority date 1906, Tax Lot 100, 5N 35 12DD, owned by Joe T. and Ashlee M. Elsey.

JUNE 18, 2013

APPLICATION MAP FOR TRANSFER OF
PLACE OF USE AND A NEW POINT OF DIVERSION
OF SURFACE WATER UNDER CERTIFICATE 13014

FOR
Gena L. Green

BY

GREG BLACKMAN WATER RIGHTS
126 RIDGE DRIVE
LA GRANDE, OREGON 97850

APPLICATION NO.

T-11905

PERMIT NUMBER

SESW

SWSE

ZELL DITCH:

Existing and proposed
POD of transfer of lands
N 45.90362, W -118.36050

RECEIVED BY OWRD

OCT 14 2014

SAI 5:00 PM

MILTON

DITCH

T 5 N R 36E S 18


T 5 N R 36E S 19

Authorized Point of
diversion for C-13014

SCALE: 1"=200'

5N3618B


AERIAL PHOTO NO. 6P-120

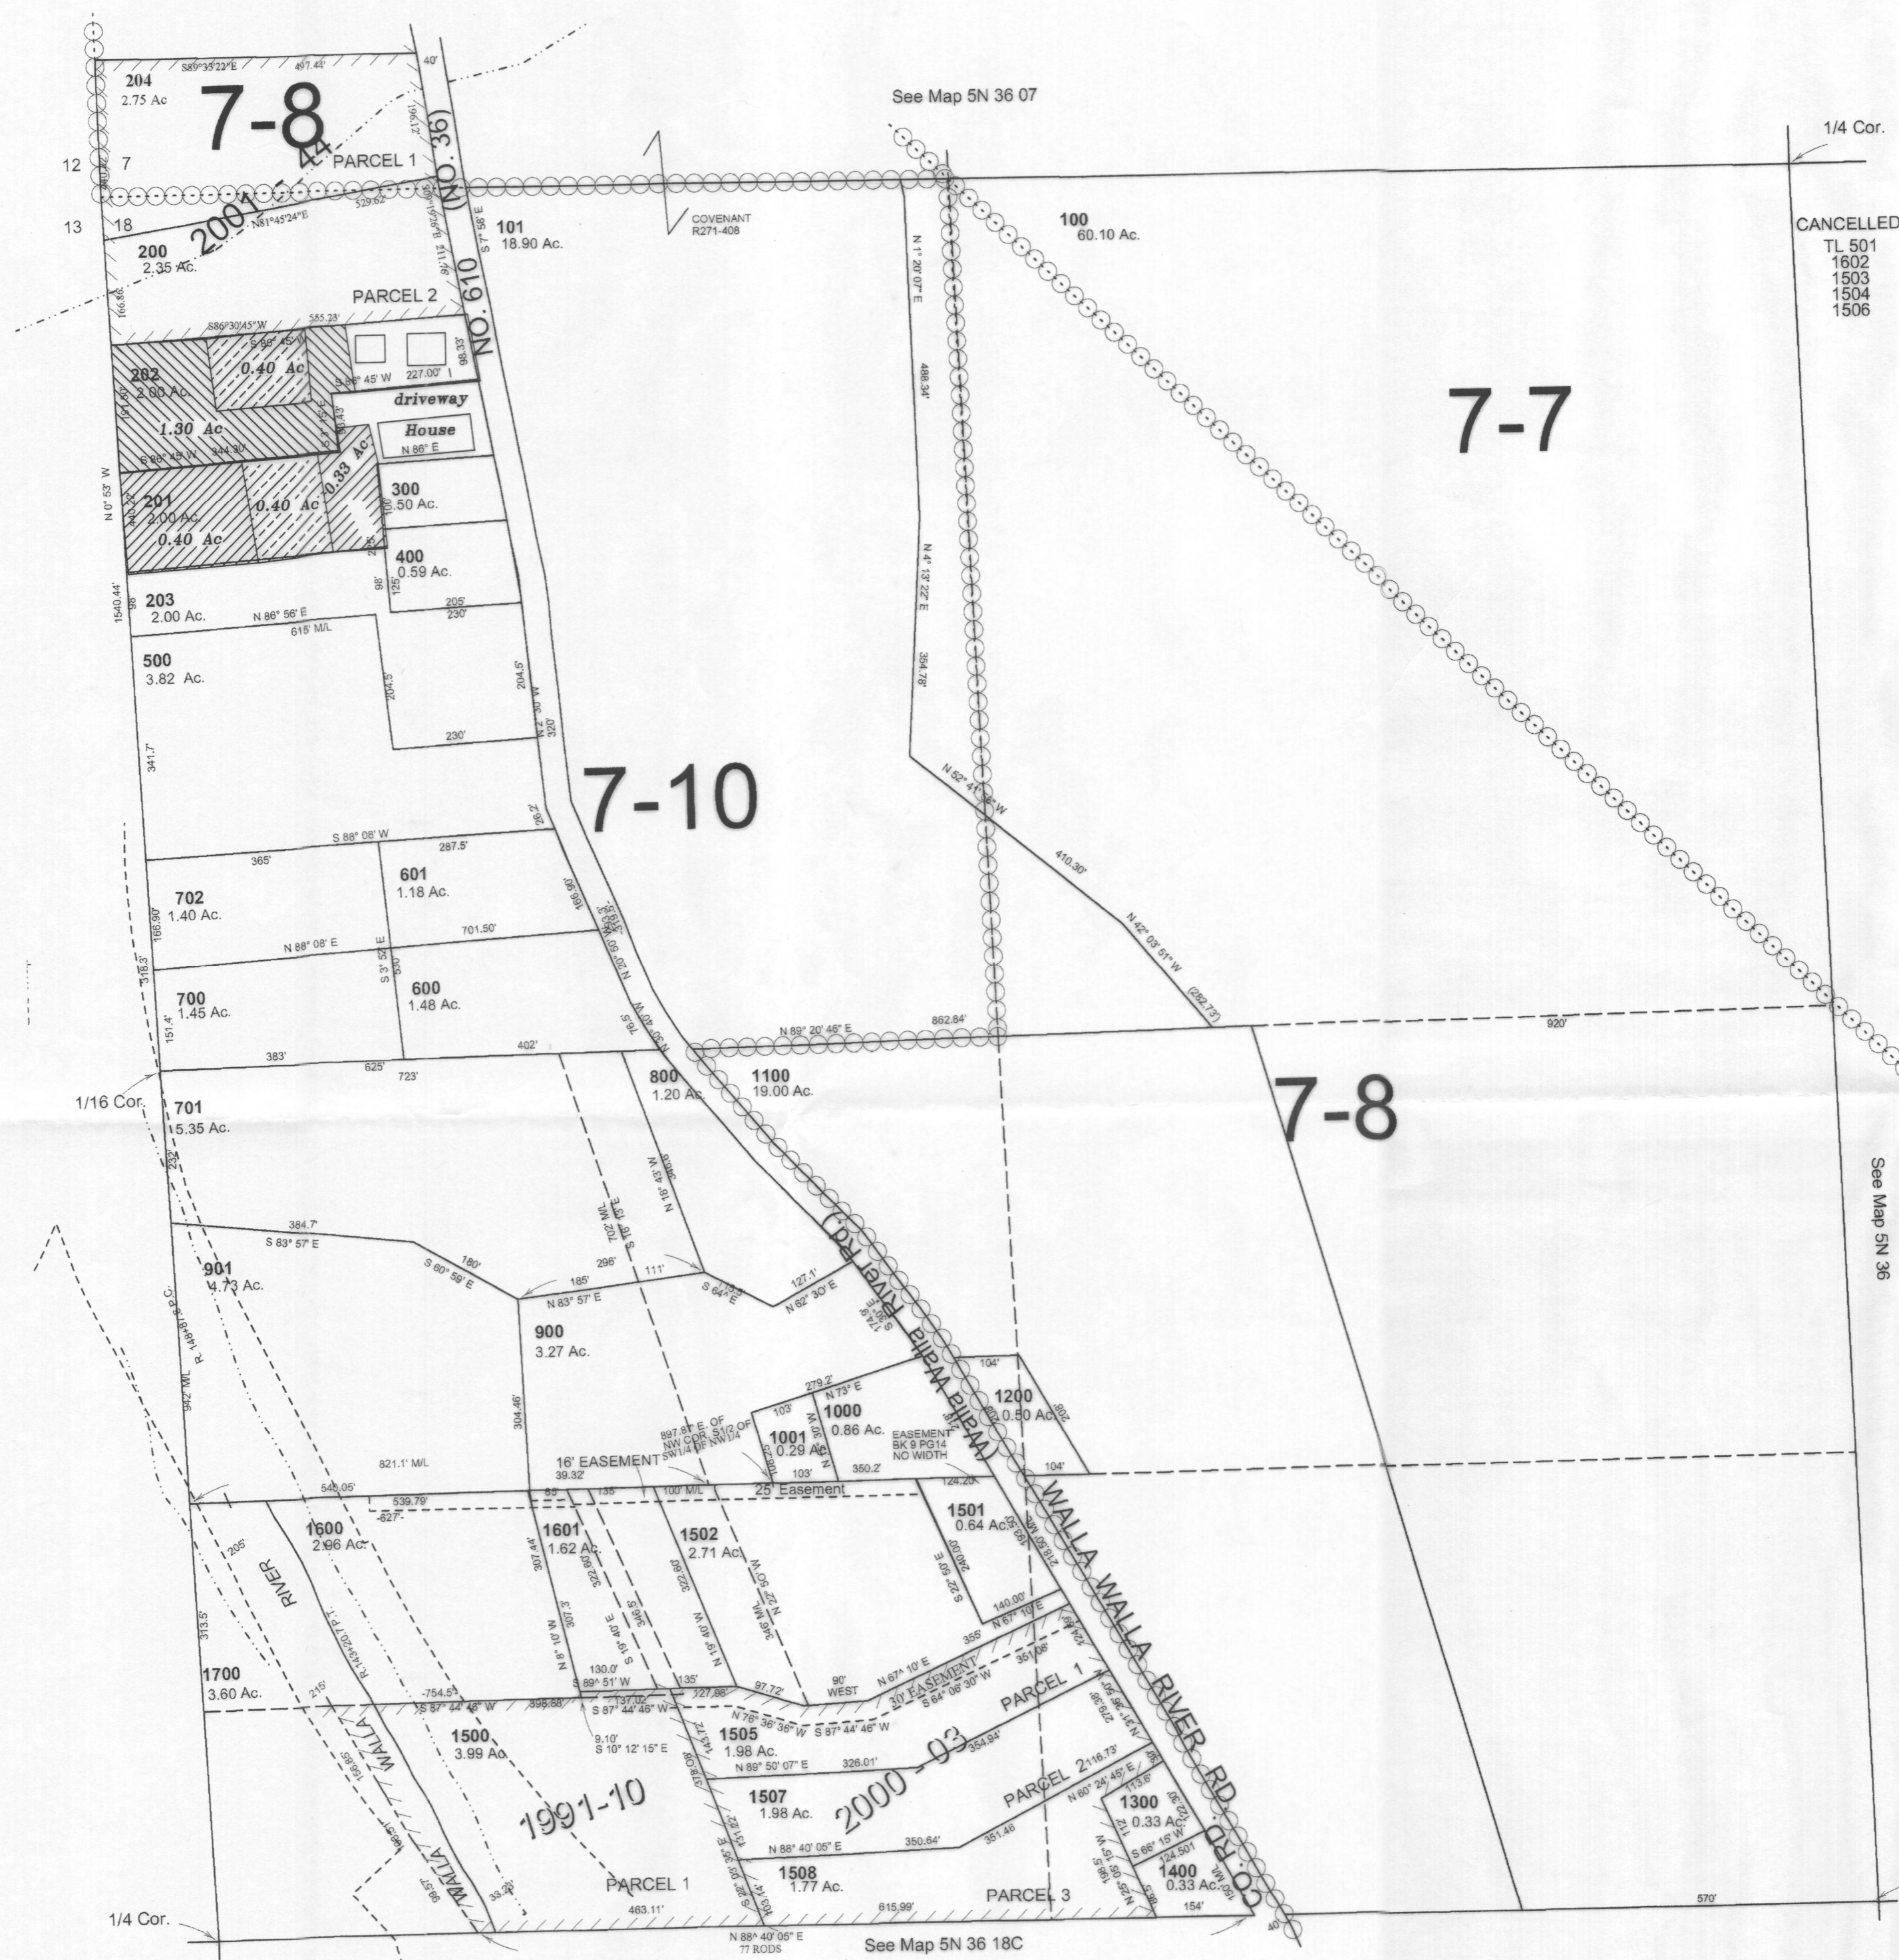

SCALE: 1"=200'

Tax Lot 202 of 5N 36 18B is owned by Gena L. and Albert C. Green.

AUTHORIZED POINT OF DIVERSION FOR
 C-13014 AND PROPOSED POINT
 OF DIVERSION FOR TRANSFER
 Scale 1" = 200 ft.

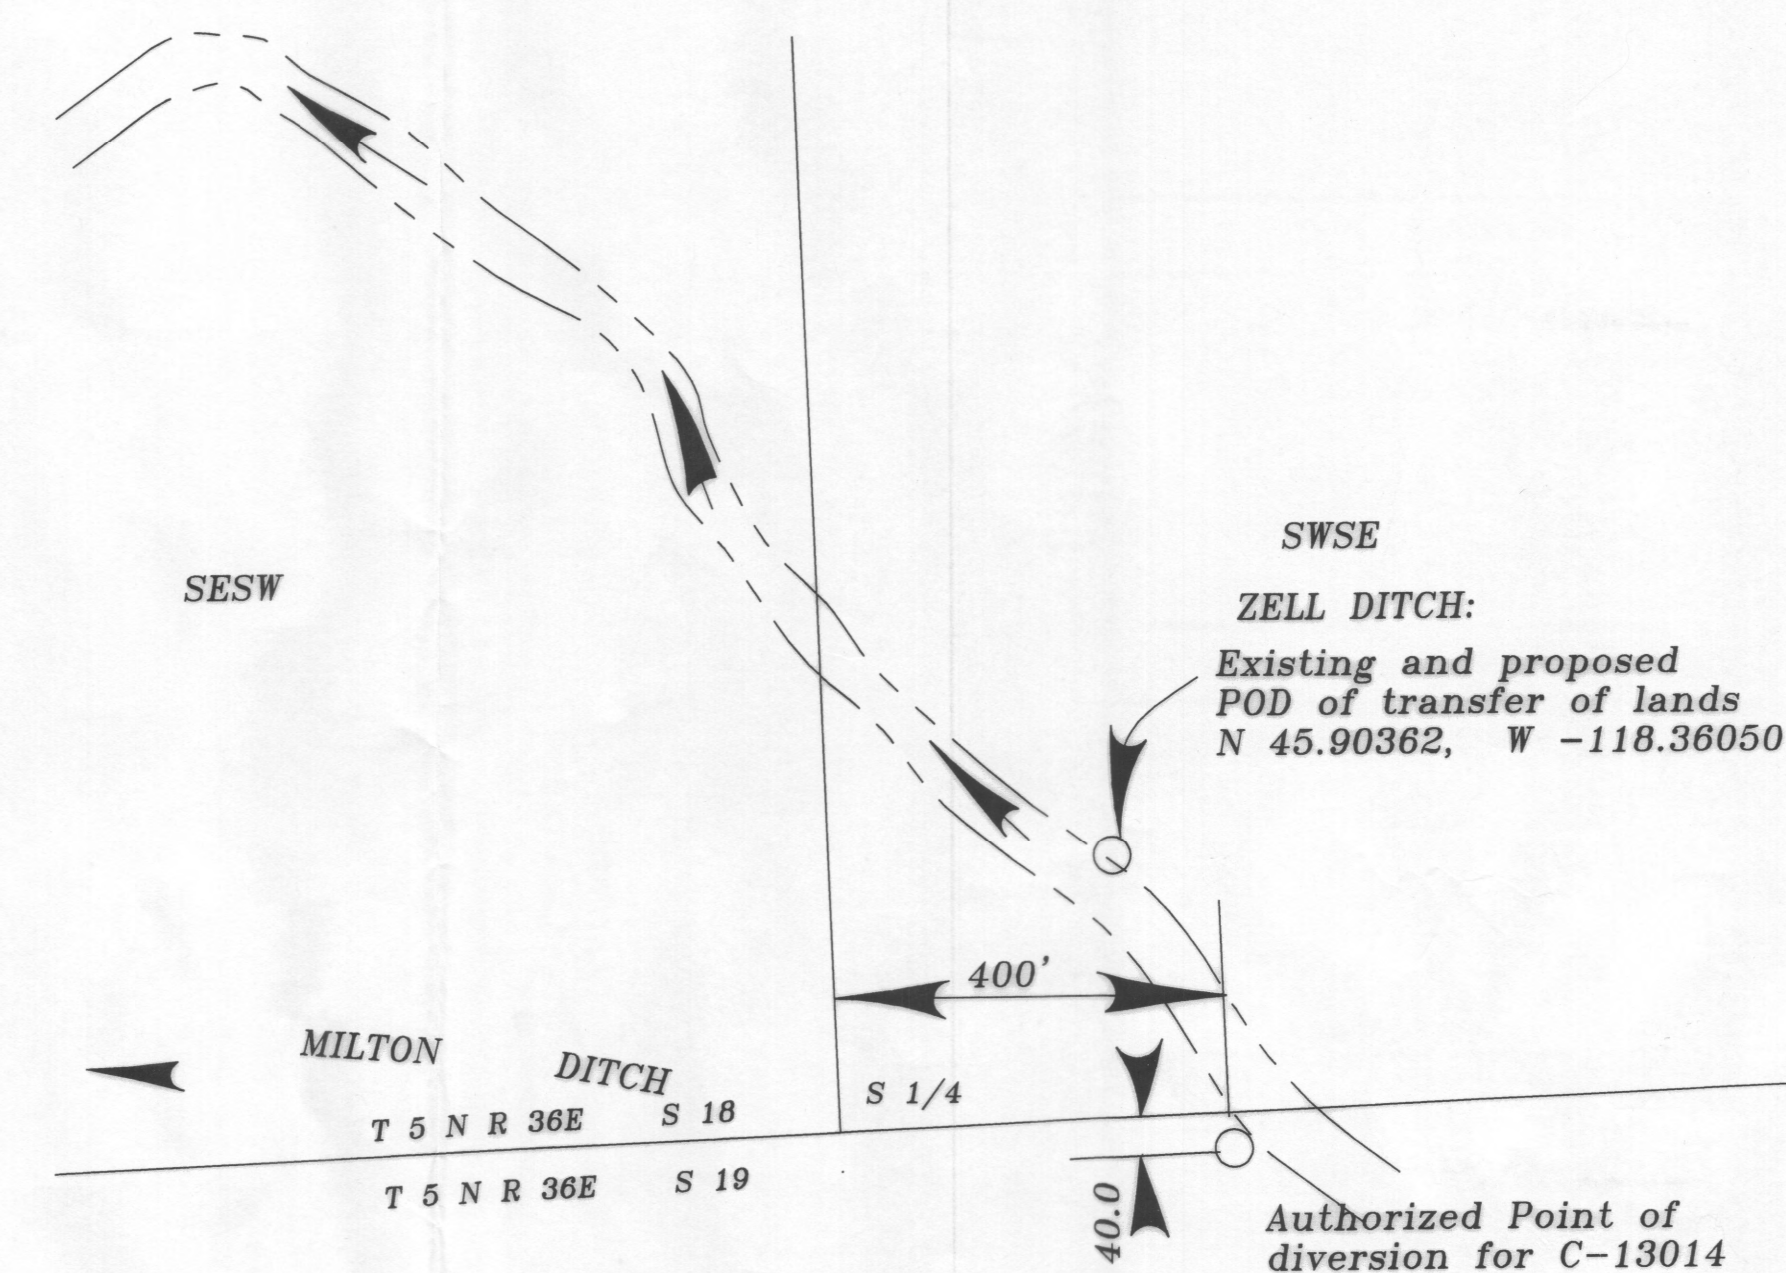

Lands receiving portions of Certificate 13014 with priority date of 1898 from Anlicker lands. Tax Lot 202, owned by Gena L. and Albert C. Green.

Certified Water Right Examiner
021
Gregory T. Blackman
Gregory T. Blackman
Nov. 19, 1987
STATE OF OREGON

NOTE: The preparation of this map was for the purpose of identifying the location of the proposed water right and has no intent to provide dimensions or location of property ownership lines. Location information shown hereon was furnished by the applicant.

RECEIVED BY OWRD
OCT 14 2014
SALEM OR

Cen. Sec.
Revised: 7/07/11
5N3618I

JUNE 18, 2013

APPLICATION MAP FOR TRANSFER OF
PLACE OF USE AND A NEW POINT OF DIVERSION
OF SURFACE WATER UNDER CERTIFICATE 13014

FOR
Gena L. Green,



BY
GREG BLACKMAN WATER RIGHTS
126 RIDGE DRIVE
LA GRANDE, OREGON 97850

APPLICATION NO. T-11905


PERMIT NUMBER _____


5N3513A

AERIAL PHOTO NO. 11P-82

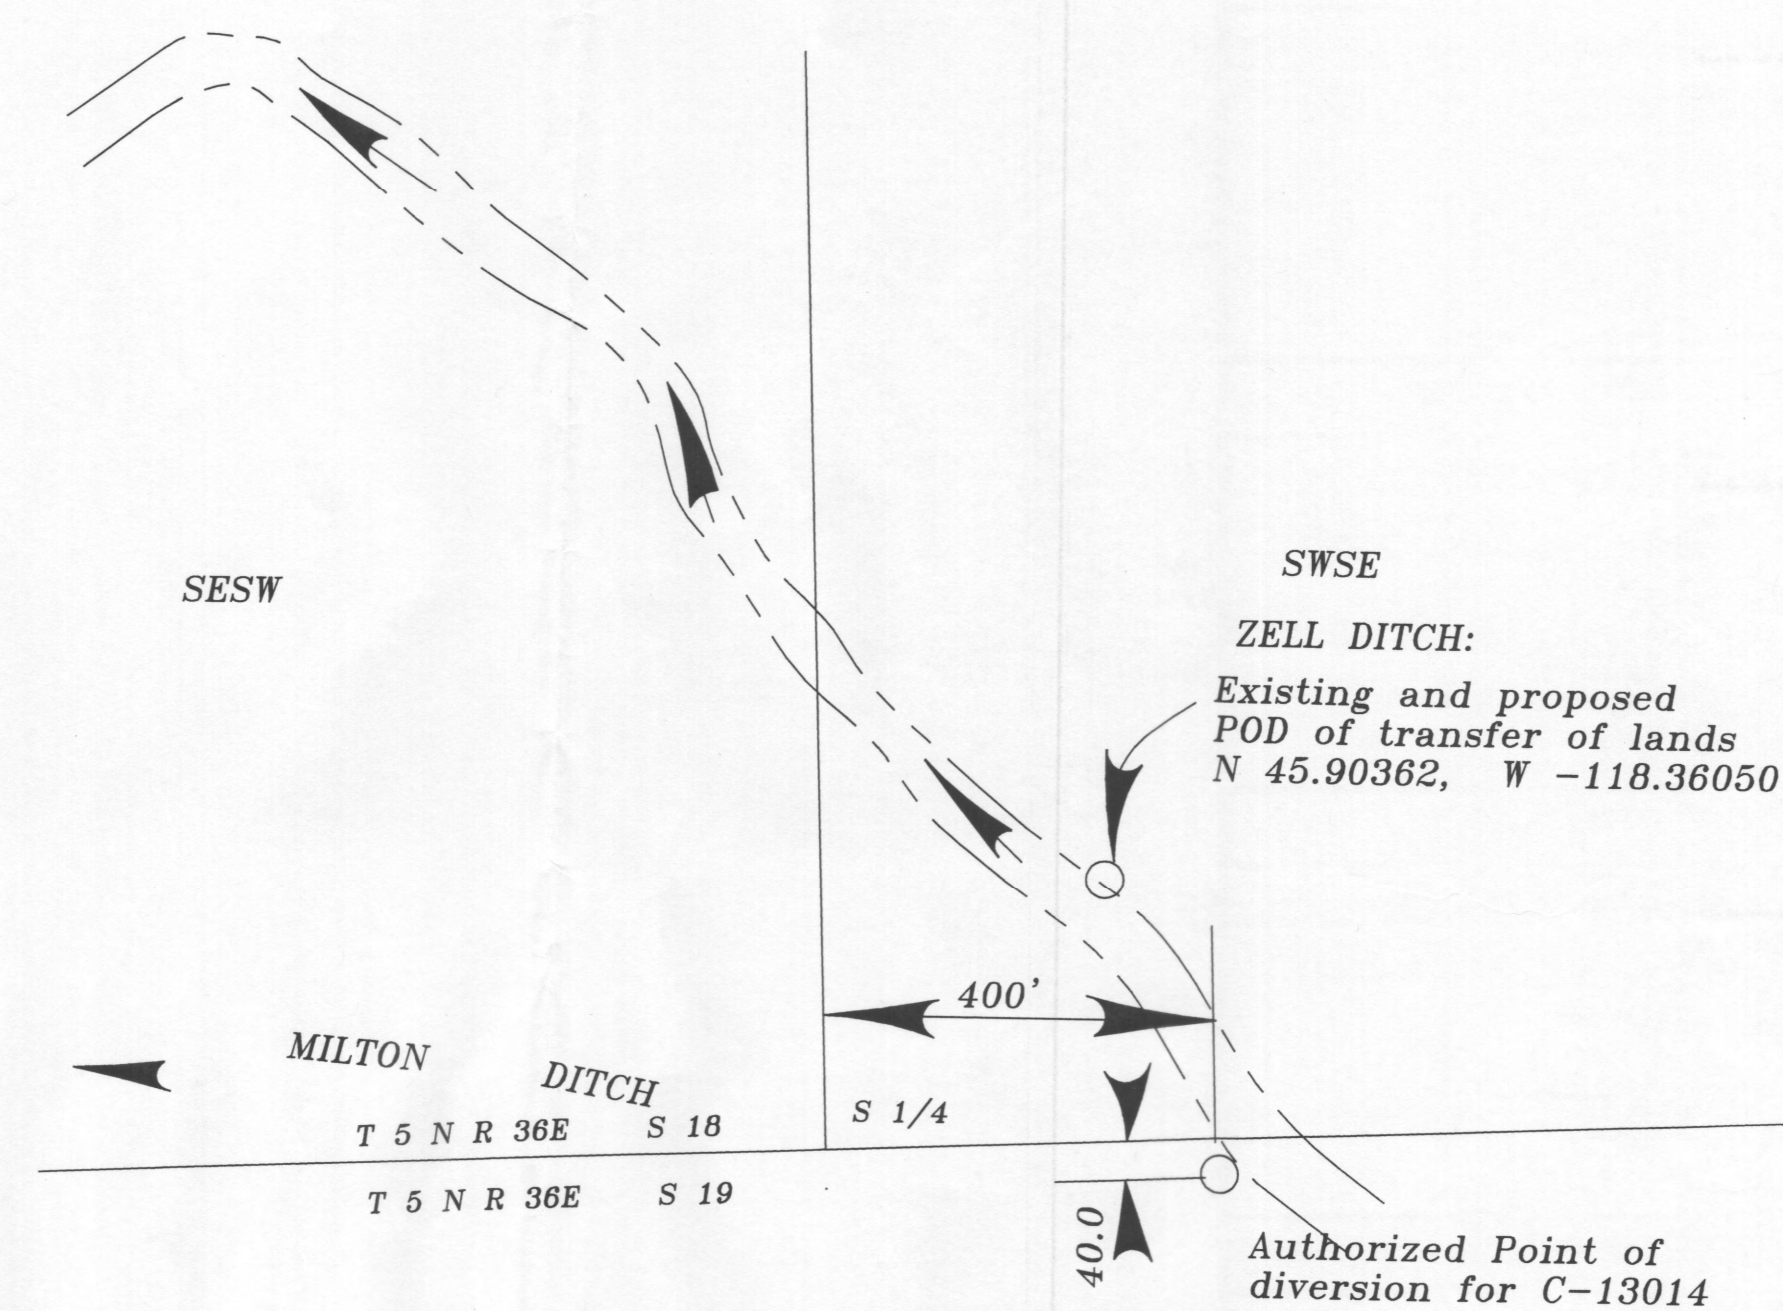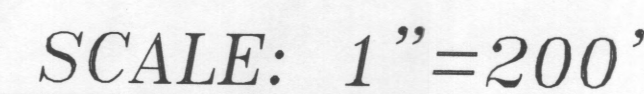

AUTHORIZED POINT OF DIVERSION FOR
C-13014 AND PROPOSED POINT
OF DIVERSION FOR TRANSFER
Scale 1" = 200 ft.

 -  Lands under Certificate No. 13014, priority date of 1868 to be transferred to other lands, and requesting a new point of diversion from Zell Ditch. Property owned by Manford E. Anlicker, Tax Lot 301 5N3513A.

 
 Lands under Certificate No. 13014, priority date of 1898 to be transferred to other lands and requesting a new point of diversion from Zell Ditch. Property owned by Manford E. Anlicker, Tax Lot 301 5N3513A.

 Lands under Certificate No. 13014, priority date of 1906 to be transferred to other lands and requesting a new point of diversion from Zell Ditch. Property owned by Manford E. Anlicker, Tax Lot 301 5N3513A.

RECEIVED BY OWRD
OCT 14 2014
SALEM, OR

Revised: 02-15-11

5N3513A

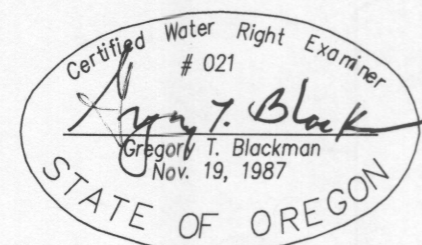

NOTE: The preparation of this map was for the purpose of identifying the location of the proposed water right and has no intent to provide dimensions or location of property ownership lines. Location information shown hereon was furnished by the applicant.

JUNE 18, 2013

APPLICATION MAP FOR TRANSFER OF
PLACE OF USE AND A NEW POINT OF DIVERSION
OF SURFACE WATER UNDER CERTIFICATE 13014

FOR
Gena L. Green

BY
GREG BLACKMAN WATER RIGHTS
126 RIDGE DRIVE
LA GRANDE, OREGON 97850

APPLICATION NO. T-11905

PERMIT NUMBER