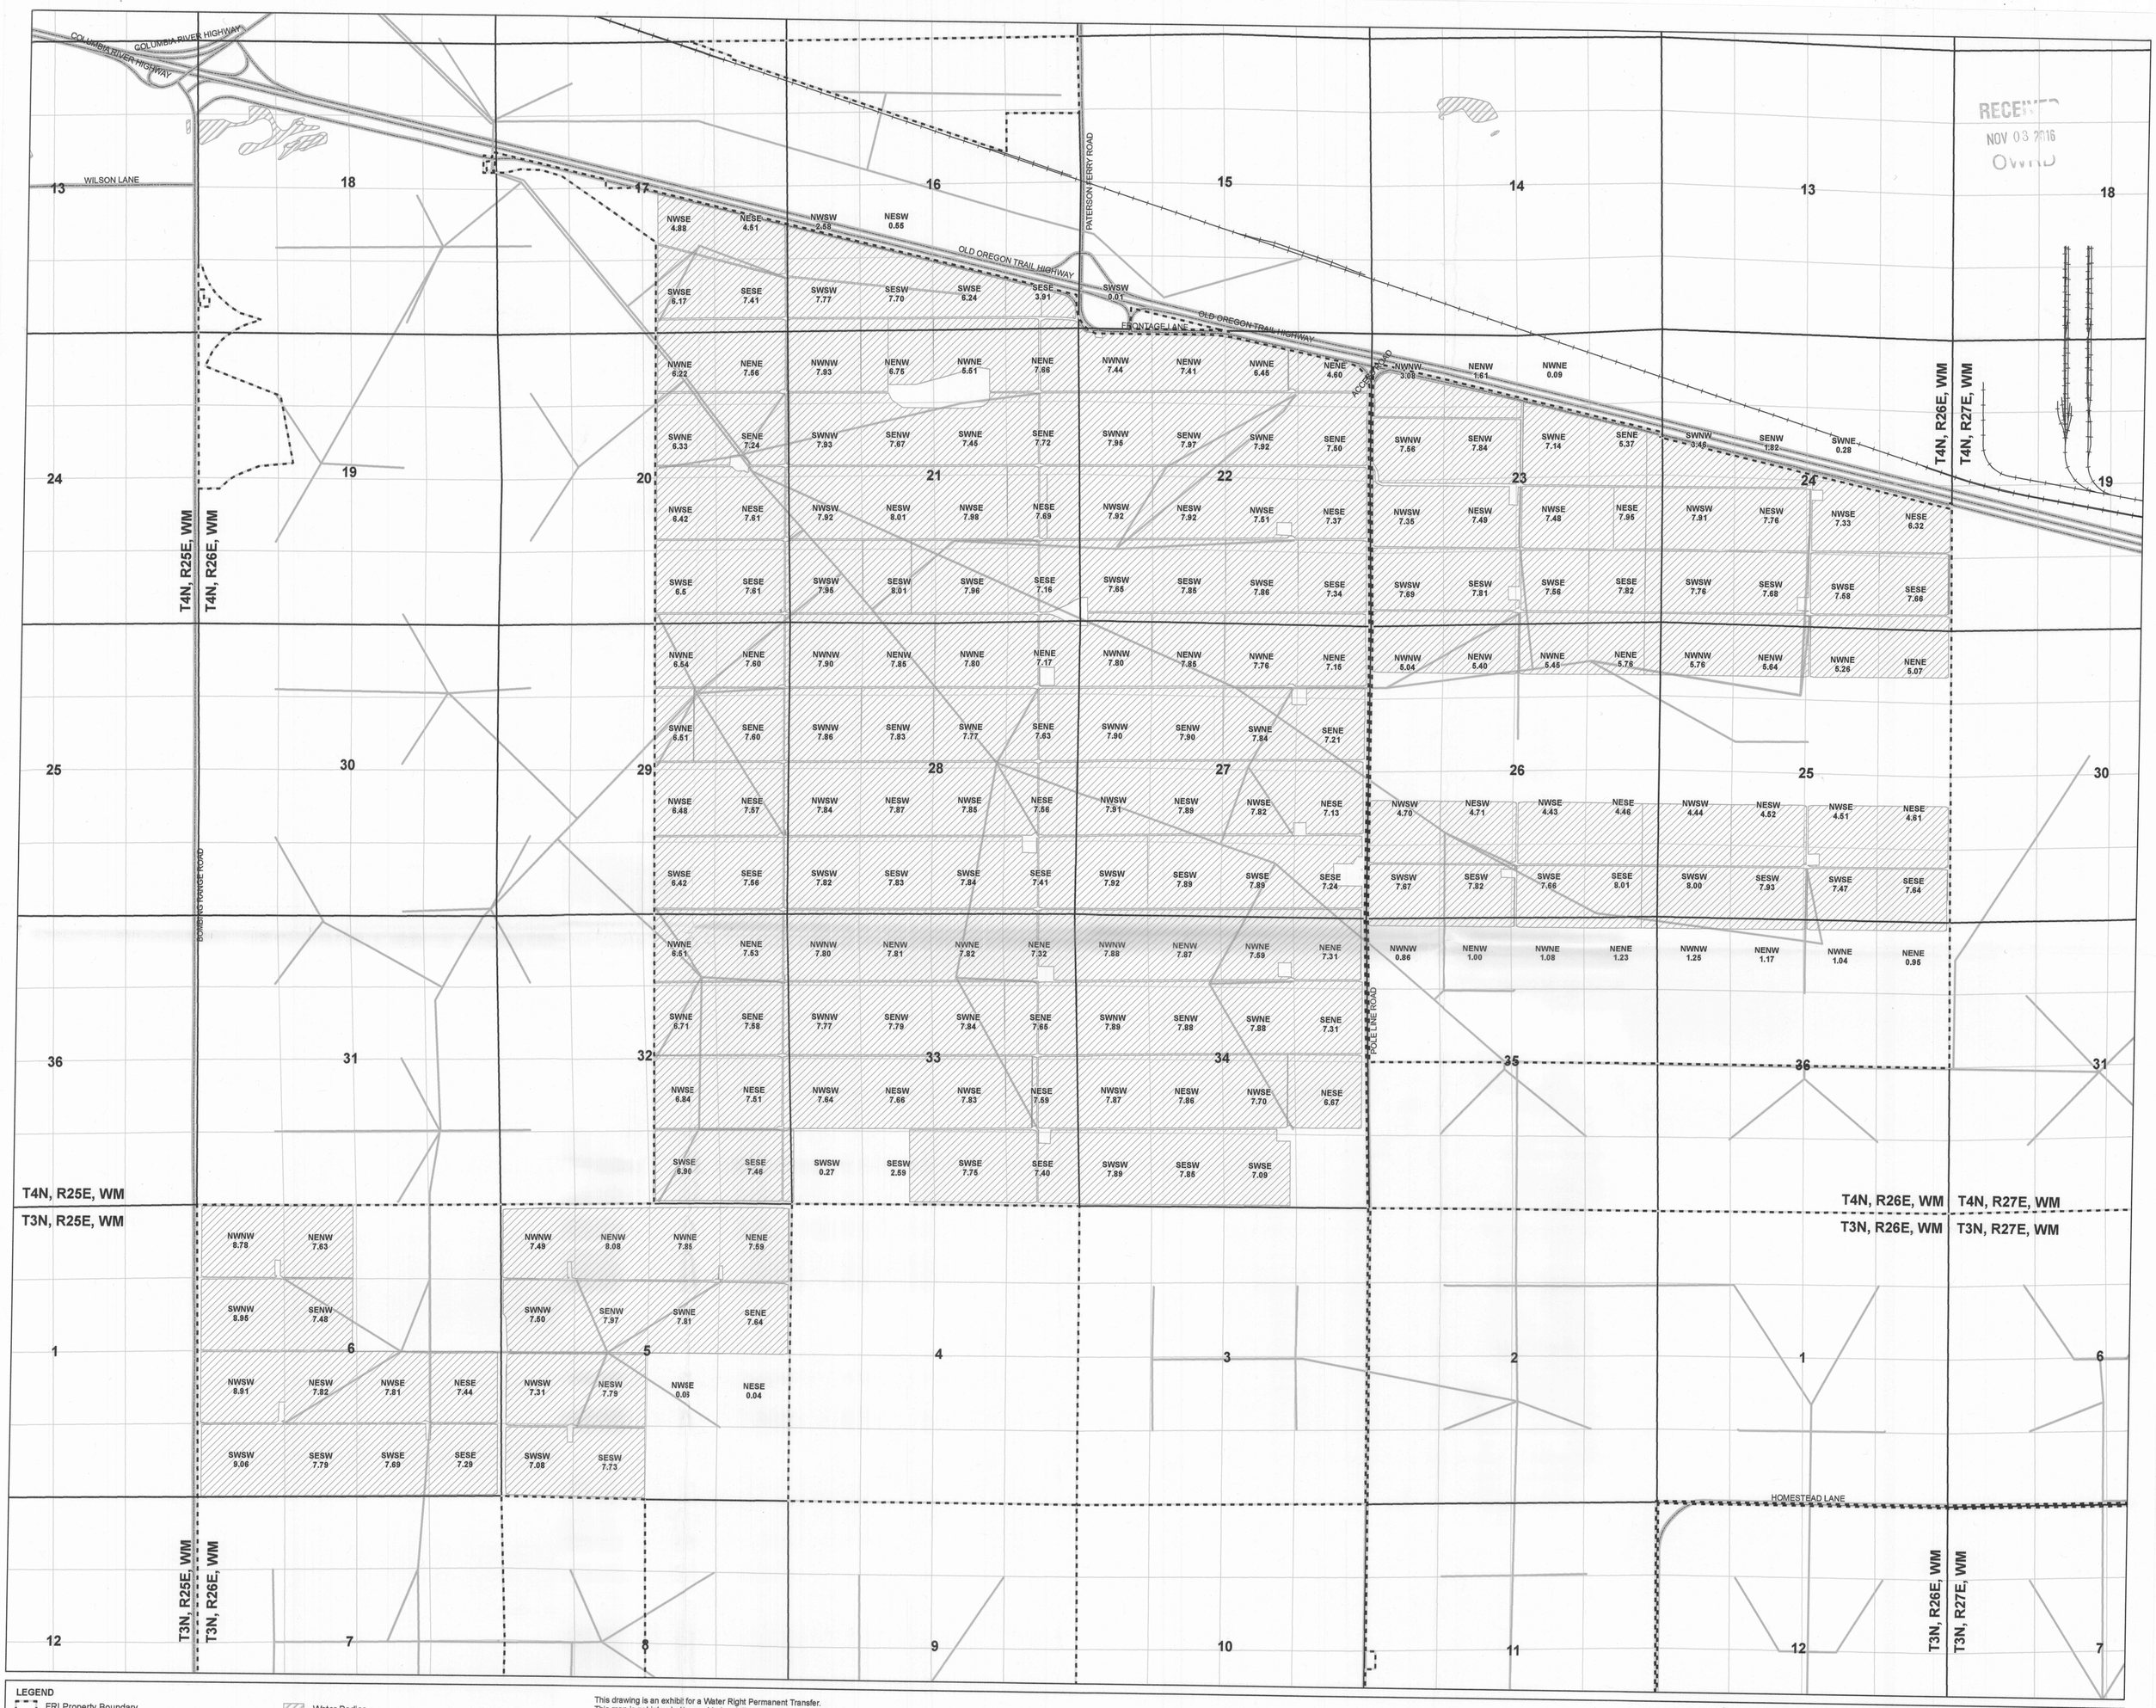

LEGEND

- FRI Property Boundary
- From Lands (Existing POU Associated with this Transfer)
- PLSS Sections
- Water Bodies
- Railroads
- Pipelines
- Paved Roads

SESE 30.52 Quarter Quarter Section Location and Water Right POU Acres

N

0 660 1,320 Feet

1 inch = 1,320 feet

This drawing is an exhibit for a Water Right Permanent Transfer. This map is not intended to provide legal dimensions or locations of property ownership lines. Property lines and/or other lines of occupation shown heron are not represented by the undersigned to meet accuracy standards of Land Surveys.

CWRE: Jason Smesrud
Drawn By: Edward Douglas
Date: October 2016
Projection: NAD83 Oregon Statewide Lambert, International Feet

Certified Water Rights Examiner #61438WRE
Jason K. Smesrud
July 12, 2005
STATE OF OREGON

EXPIRATION DATE: 6/30/2018

Existing Place of Use (POU) Map
Permanent Water Rights Transfer
Certificate 83592
Farmland Reserve Inc.
Boardman, Oregon Farm

T3N, R26E, WM and T4N, R26E, WM
Morrow County, Oregon

The POU consists of 2 foot wide irrigated strips located on 10 foot centers in between the tree rows

ch2m

\\SACFPP01\PROJ\FARMLANDRESERVEINC\681169\GIS\MAPFILES\FROMLANDS\C83592_FROMLANDS_13OCT2016.MXD ED035443 10/14/2016 6:05:57 PM

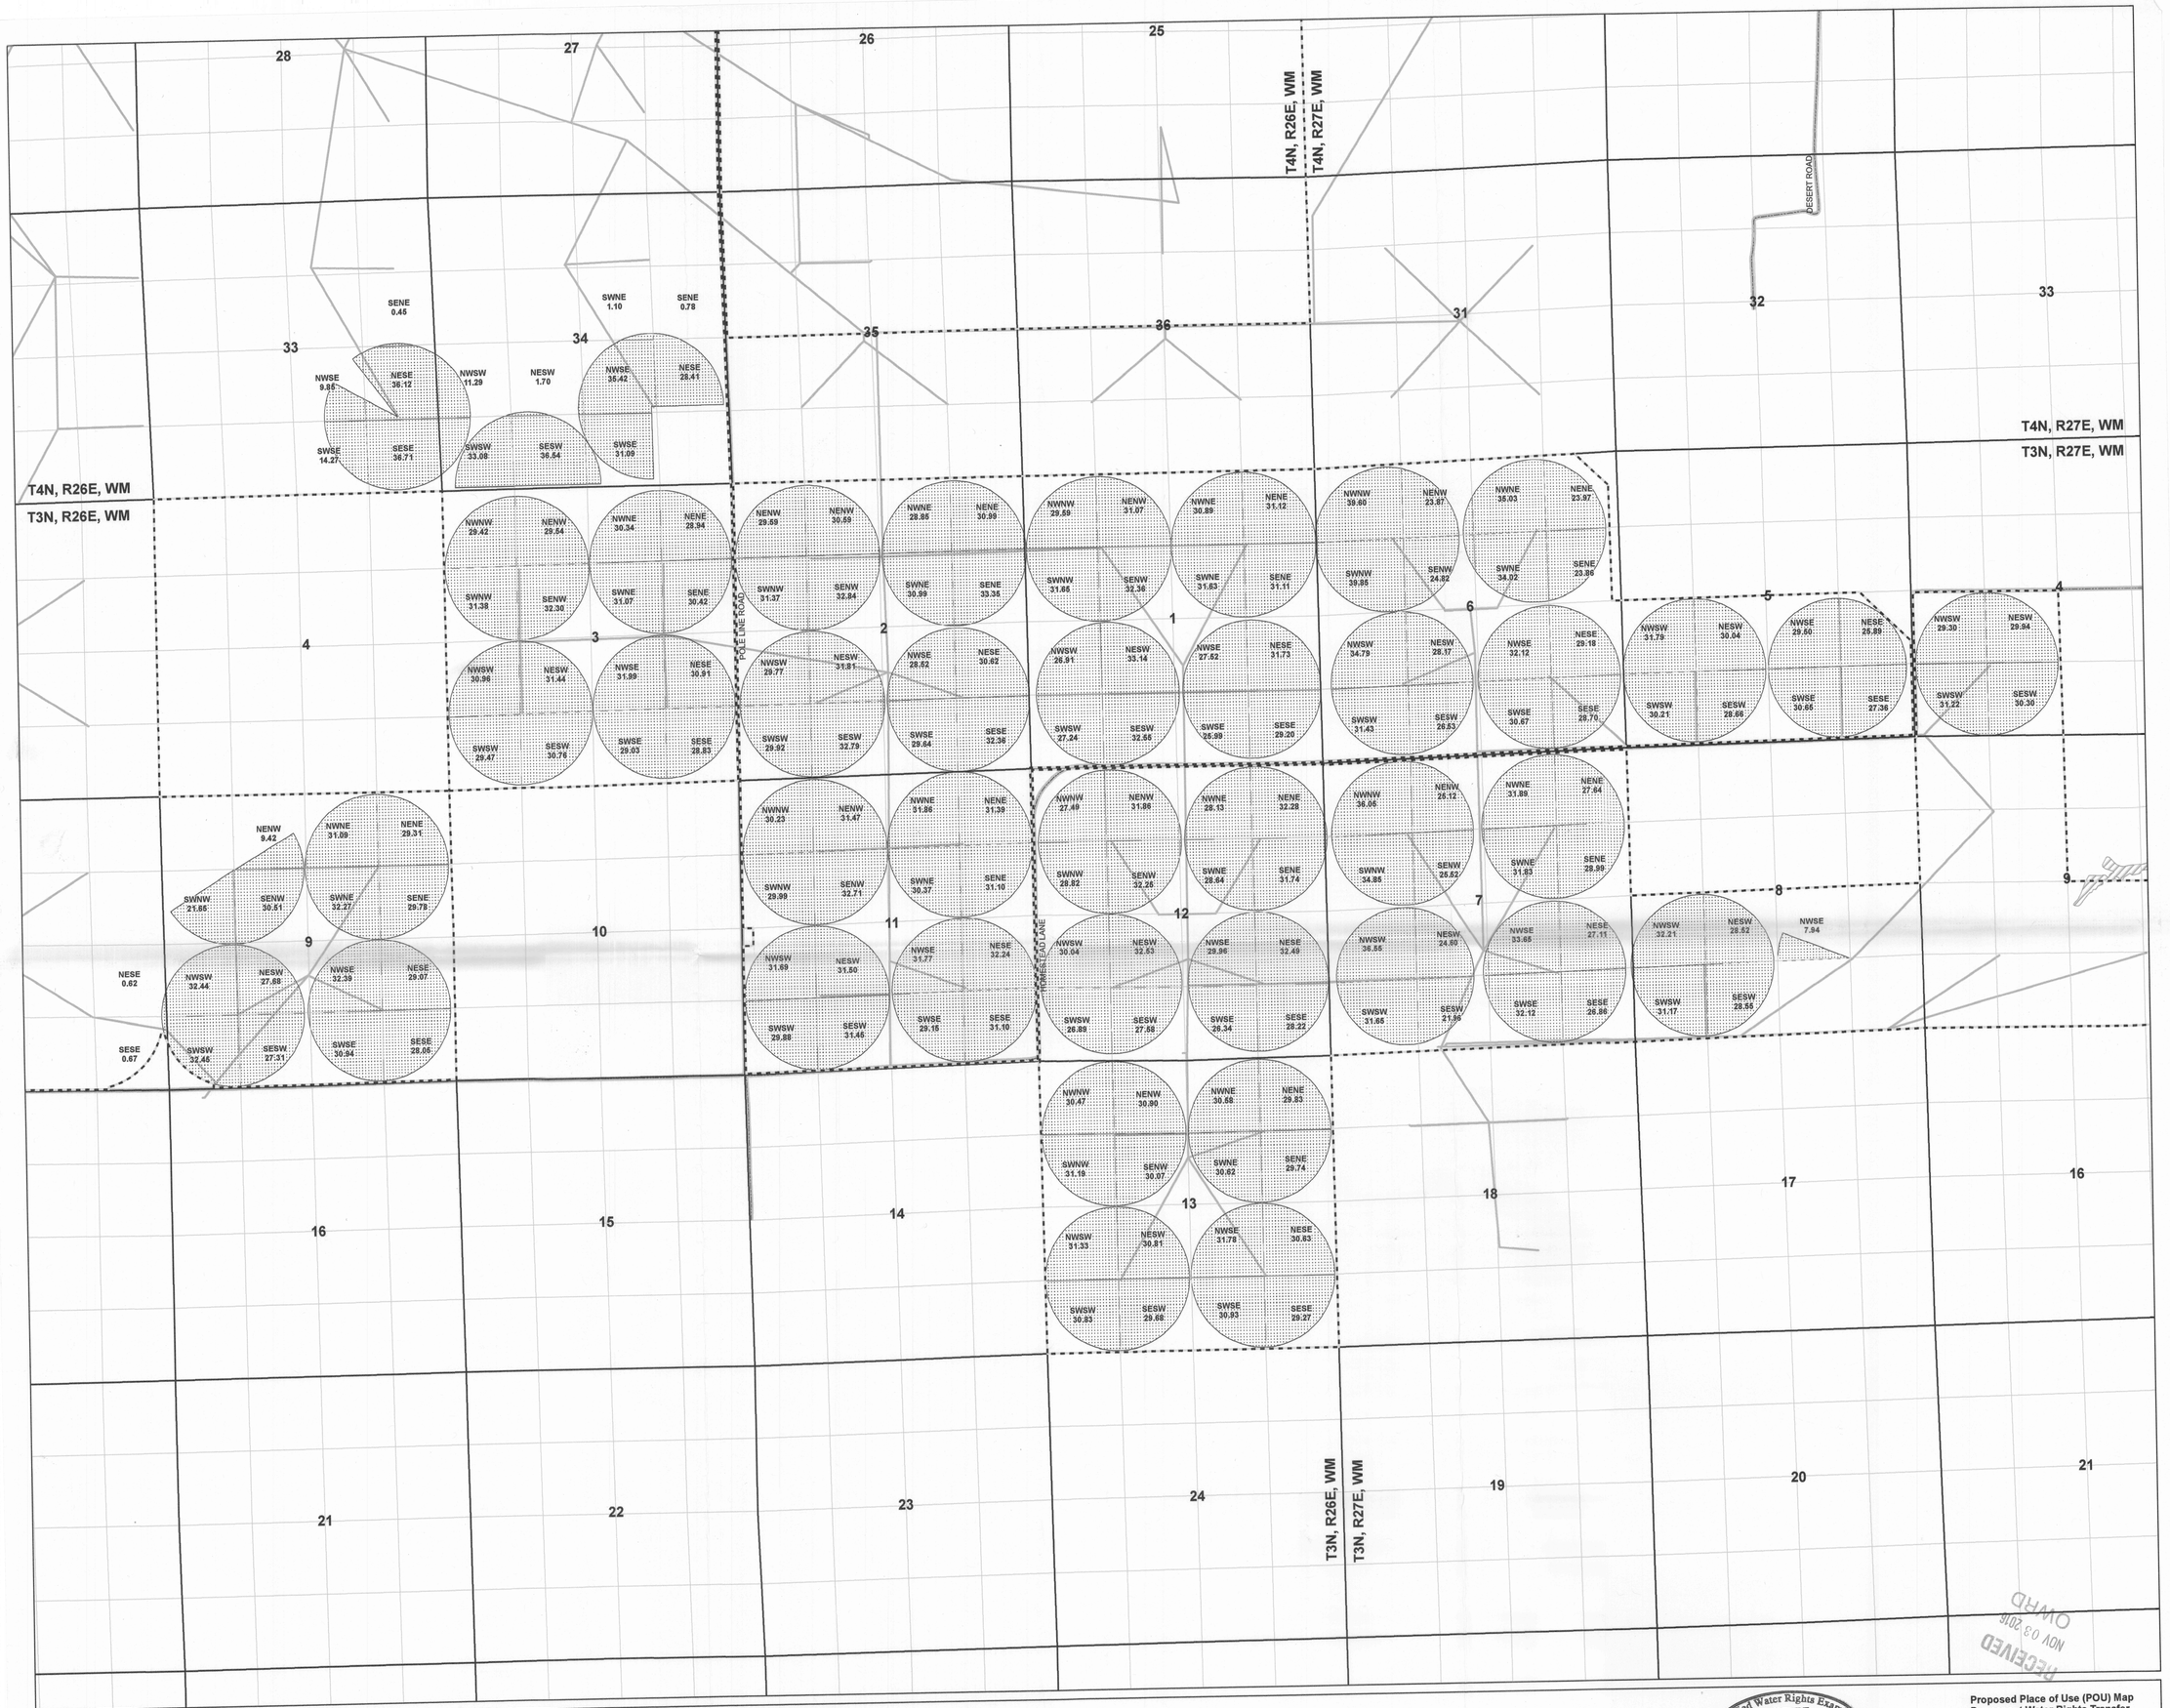

LEGEND

- FRI Property Boundary
- To Lands (Revised POU after this Transfer)
- PLSS Sections
- Water Bodies
- Railroads
- Pipelines
- Paved Roads

SESE 30.52 — Quarter Quarter Section Location and Water Right POU Acres

N

0 660 1,320
Feet
1 inch = 1,320 feet

This drawing is an exhibit for a Water Right Permanent Transfer. This map is not intended to provide legal dimensions or locations of property ownership lines. Property lines and/or other lines of occupation shown heron are not represented by the undersigned to meet accuracy standards of Land Surveys.

CWRE: Jason Smesrud
Drawn By: Edward Douglas
Date: October 2016
Projection: NAD83 Oregon Statewide Lambert, International Feet

Certified Water Rights Examiner
#61438WRE
Jason K. Smesrud
July 12, 2005
STATE OF OREGON

EXPIRATION DATE: 6/30/2018

Proposed Place of Use (POU) Map
Permanent Water Rights Transfer
Certificate 76586
Farmland Reserve Inc.
Boardman, Oregon Farm

T3N, R26E, WM and T4N, R26E, WM
and T3N, R27E, WM
Morrow County, Oregon

ch2m

RECEIVED
NOV 03 2016
OWRD

\\SACFPP01\PROJ\FARMLANDRESERVEINC\661168\GIS\MAPFILES\TOLANDS\C76586_TOLANDS_10OCT2016.MXD ED005443 10/18/2016 11:32:06 AM