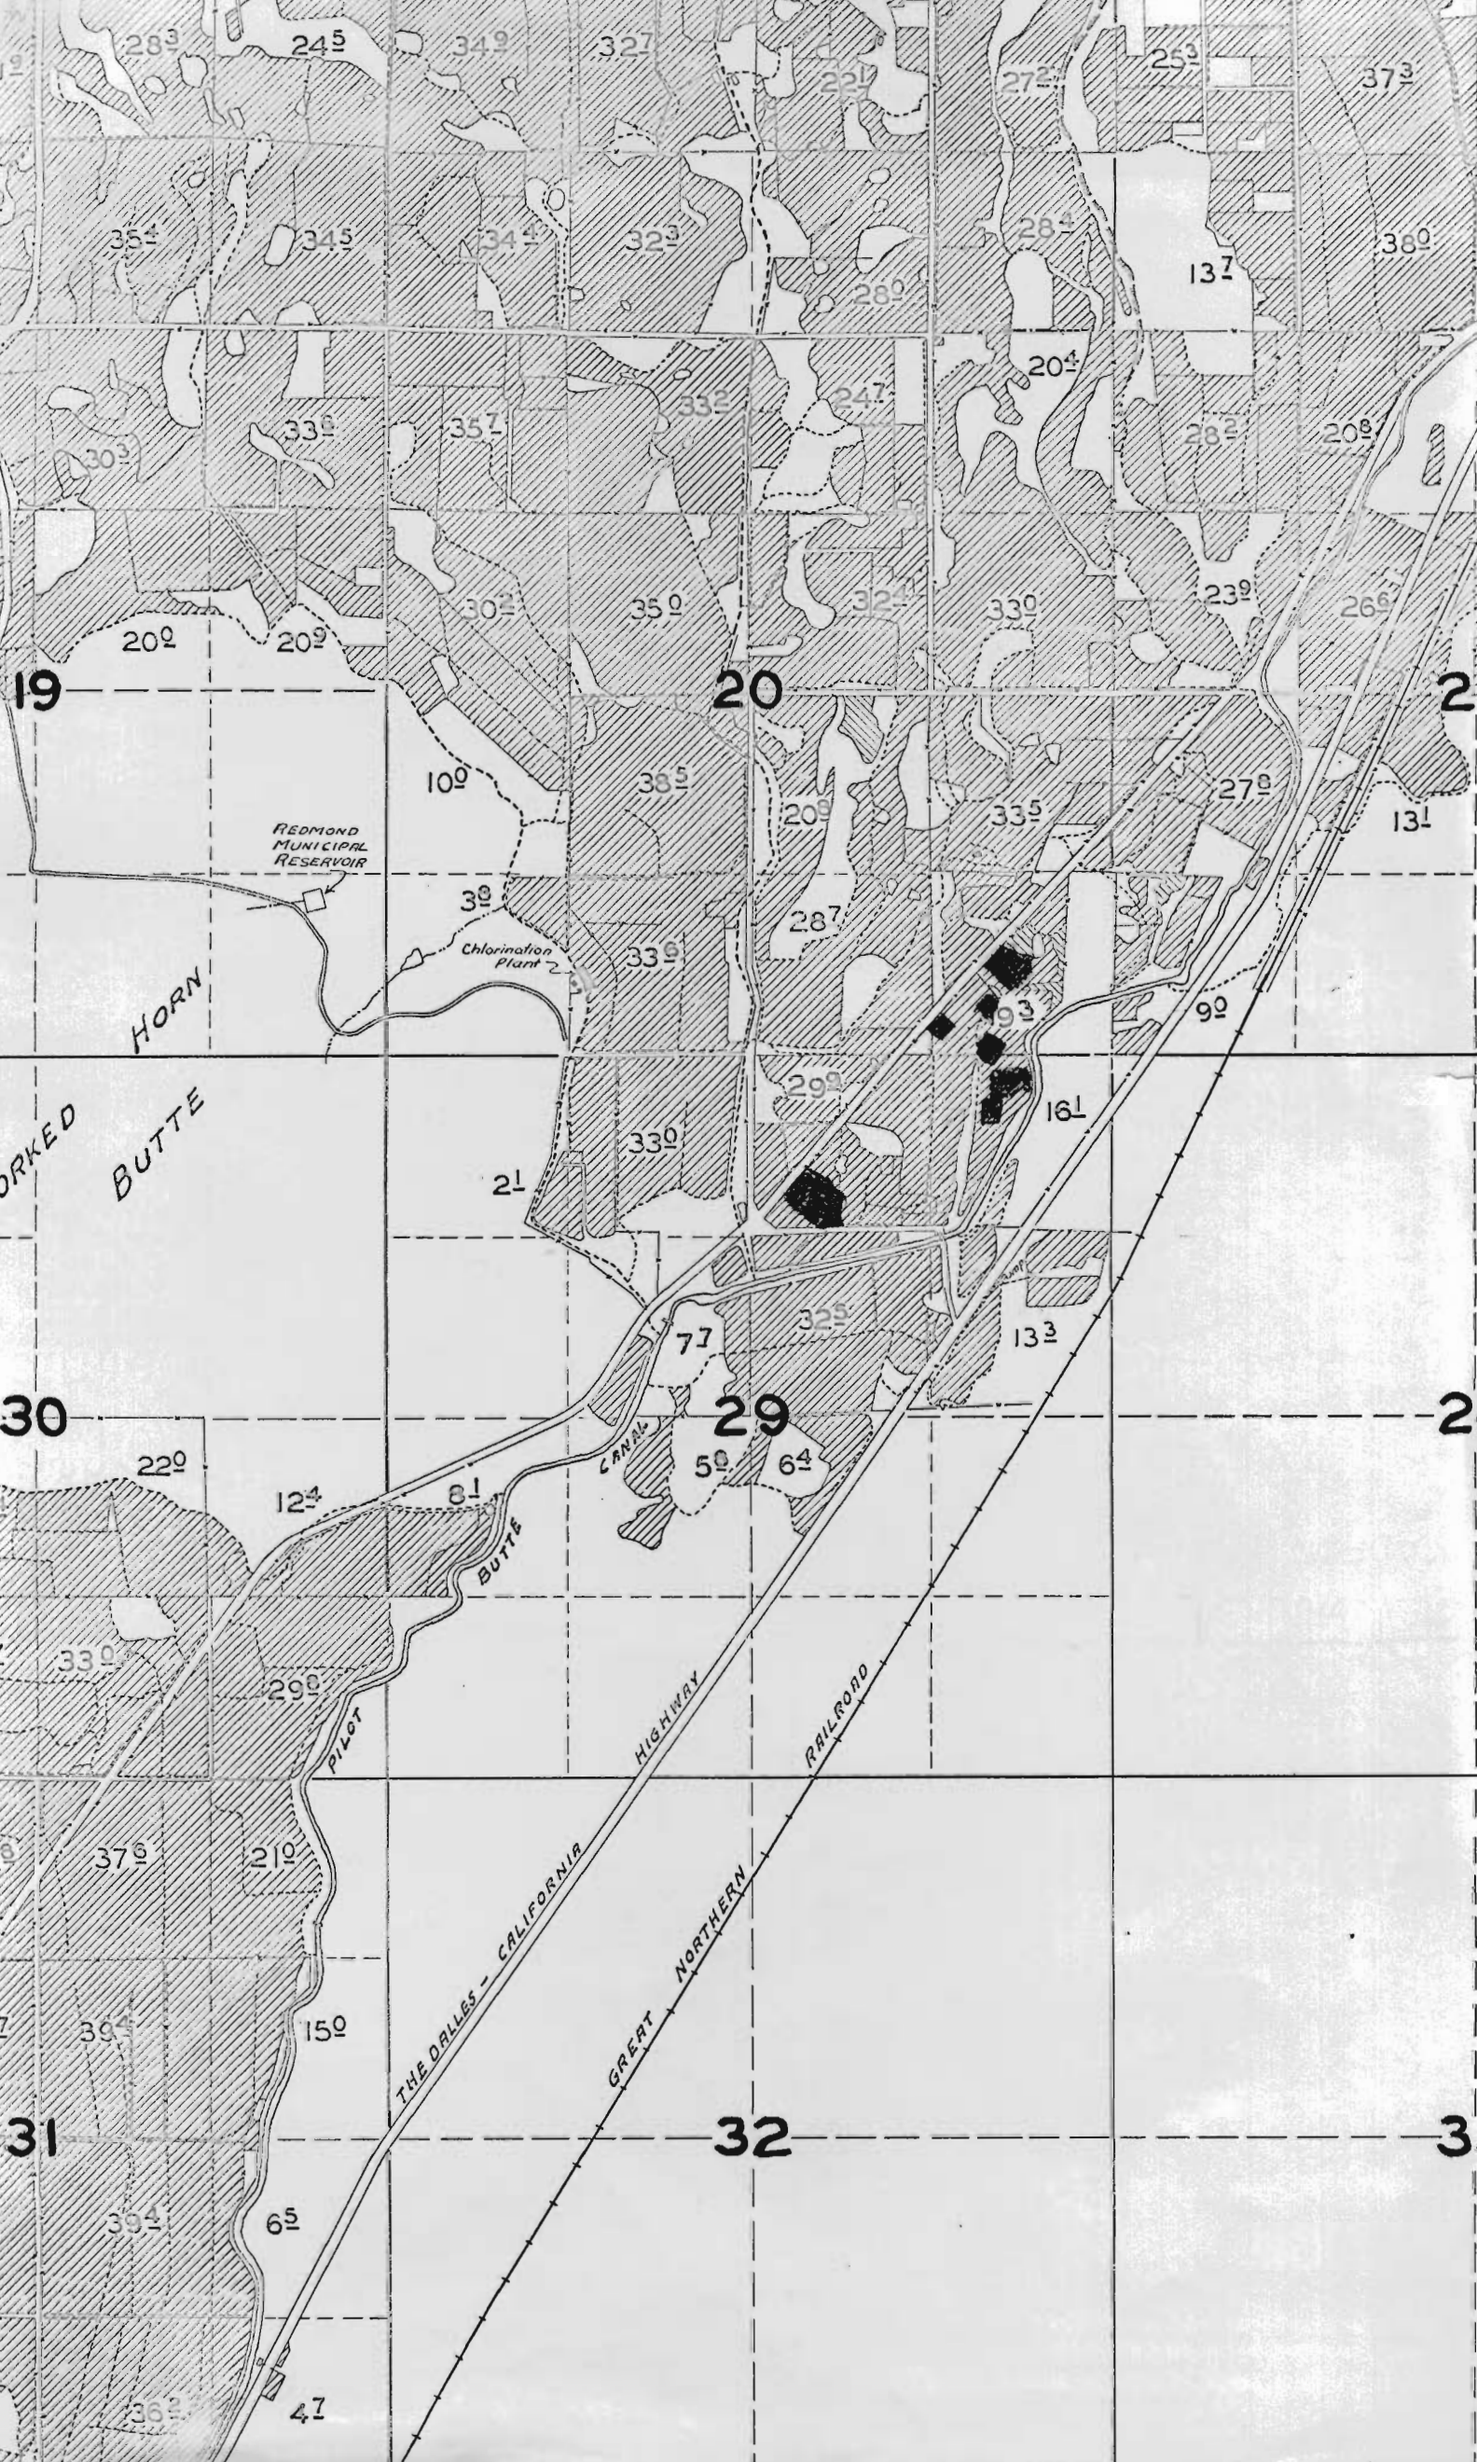
REDMOND MUNICIPAL RESERVOIR
Chlorination Plant
HORN
BUTTE
PILOT
BUTTE
CANAL
THE DALLES - CALIFORNIA HIGHWAY
GREAT NORTHERN RAILROAD
19
20
30
29
31
32

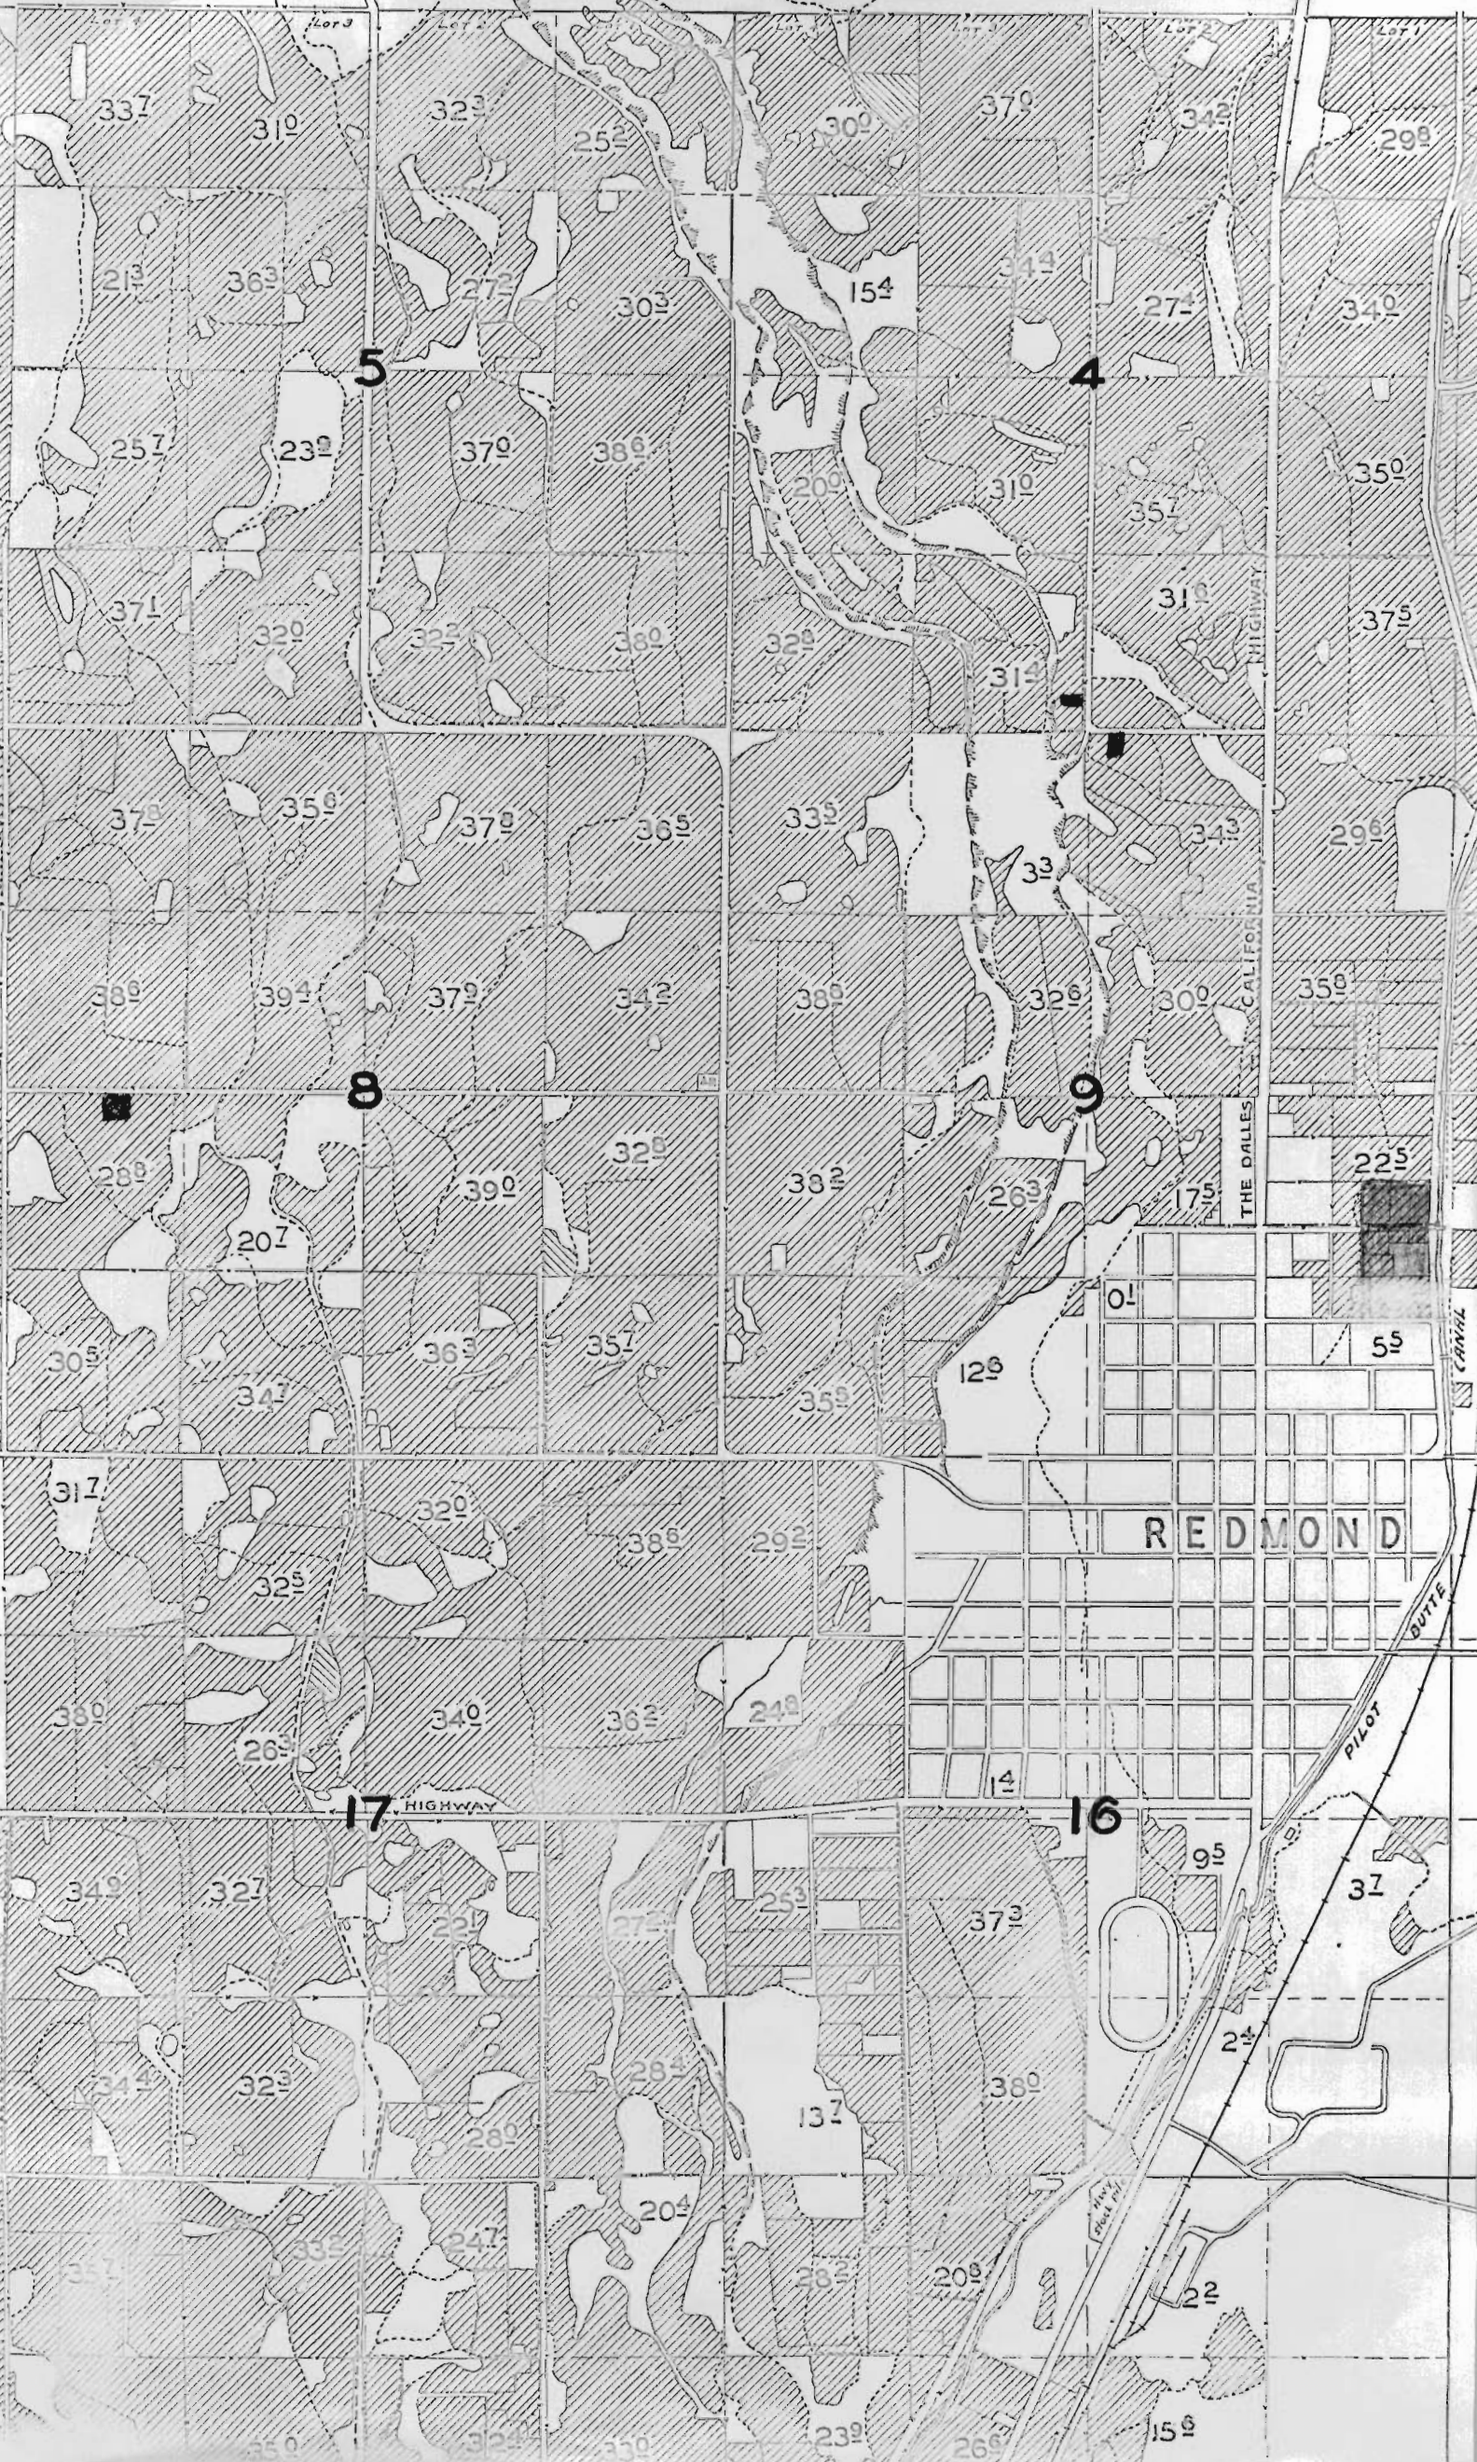
5
4
8
9
17
16
REDMOND
THE DALLES
CALIFORNIA
HIGHWAY
HIGHWAY
PILOT
BUTTE
CANAL