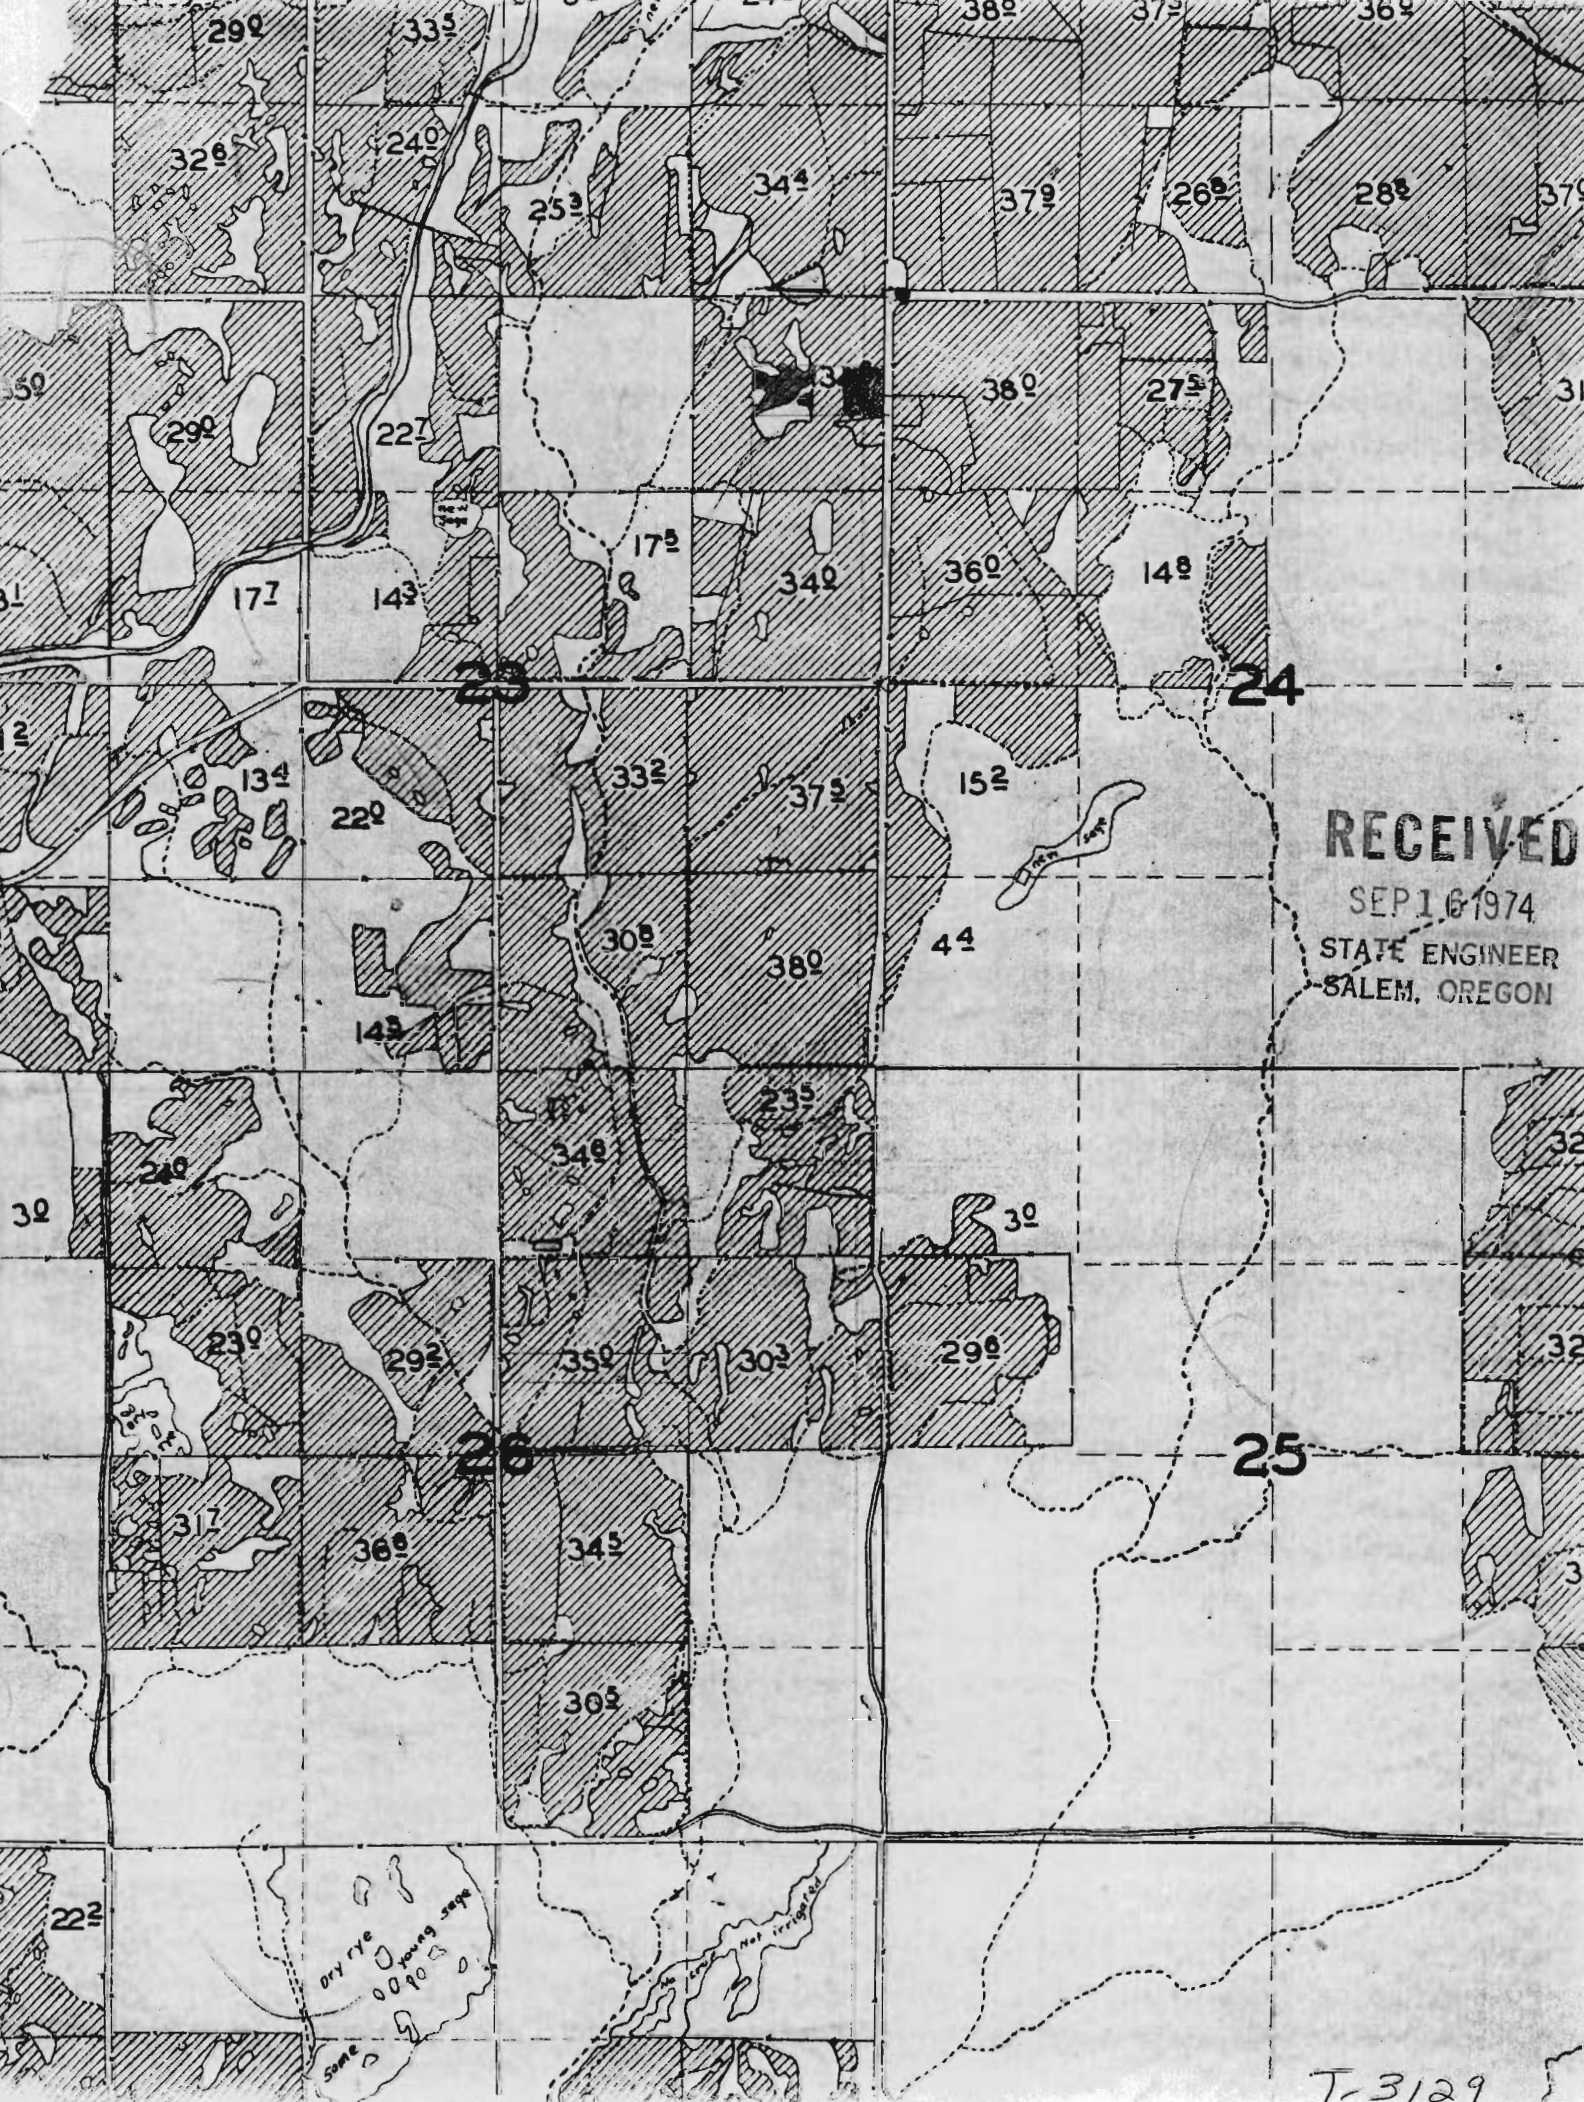
23
24
26
25
RECEIVED
SEP 16 1974
STATE ENGINEER
SALEM, OREGON
dry rye
young sage
sage
not irrigated
T-3129

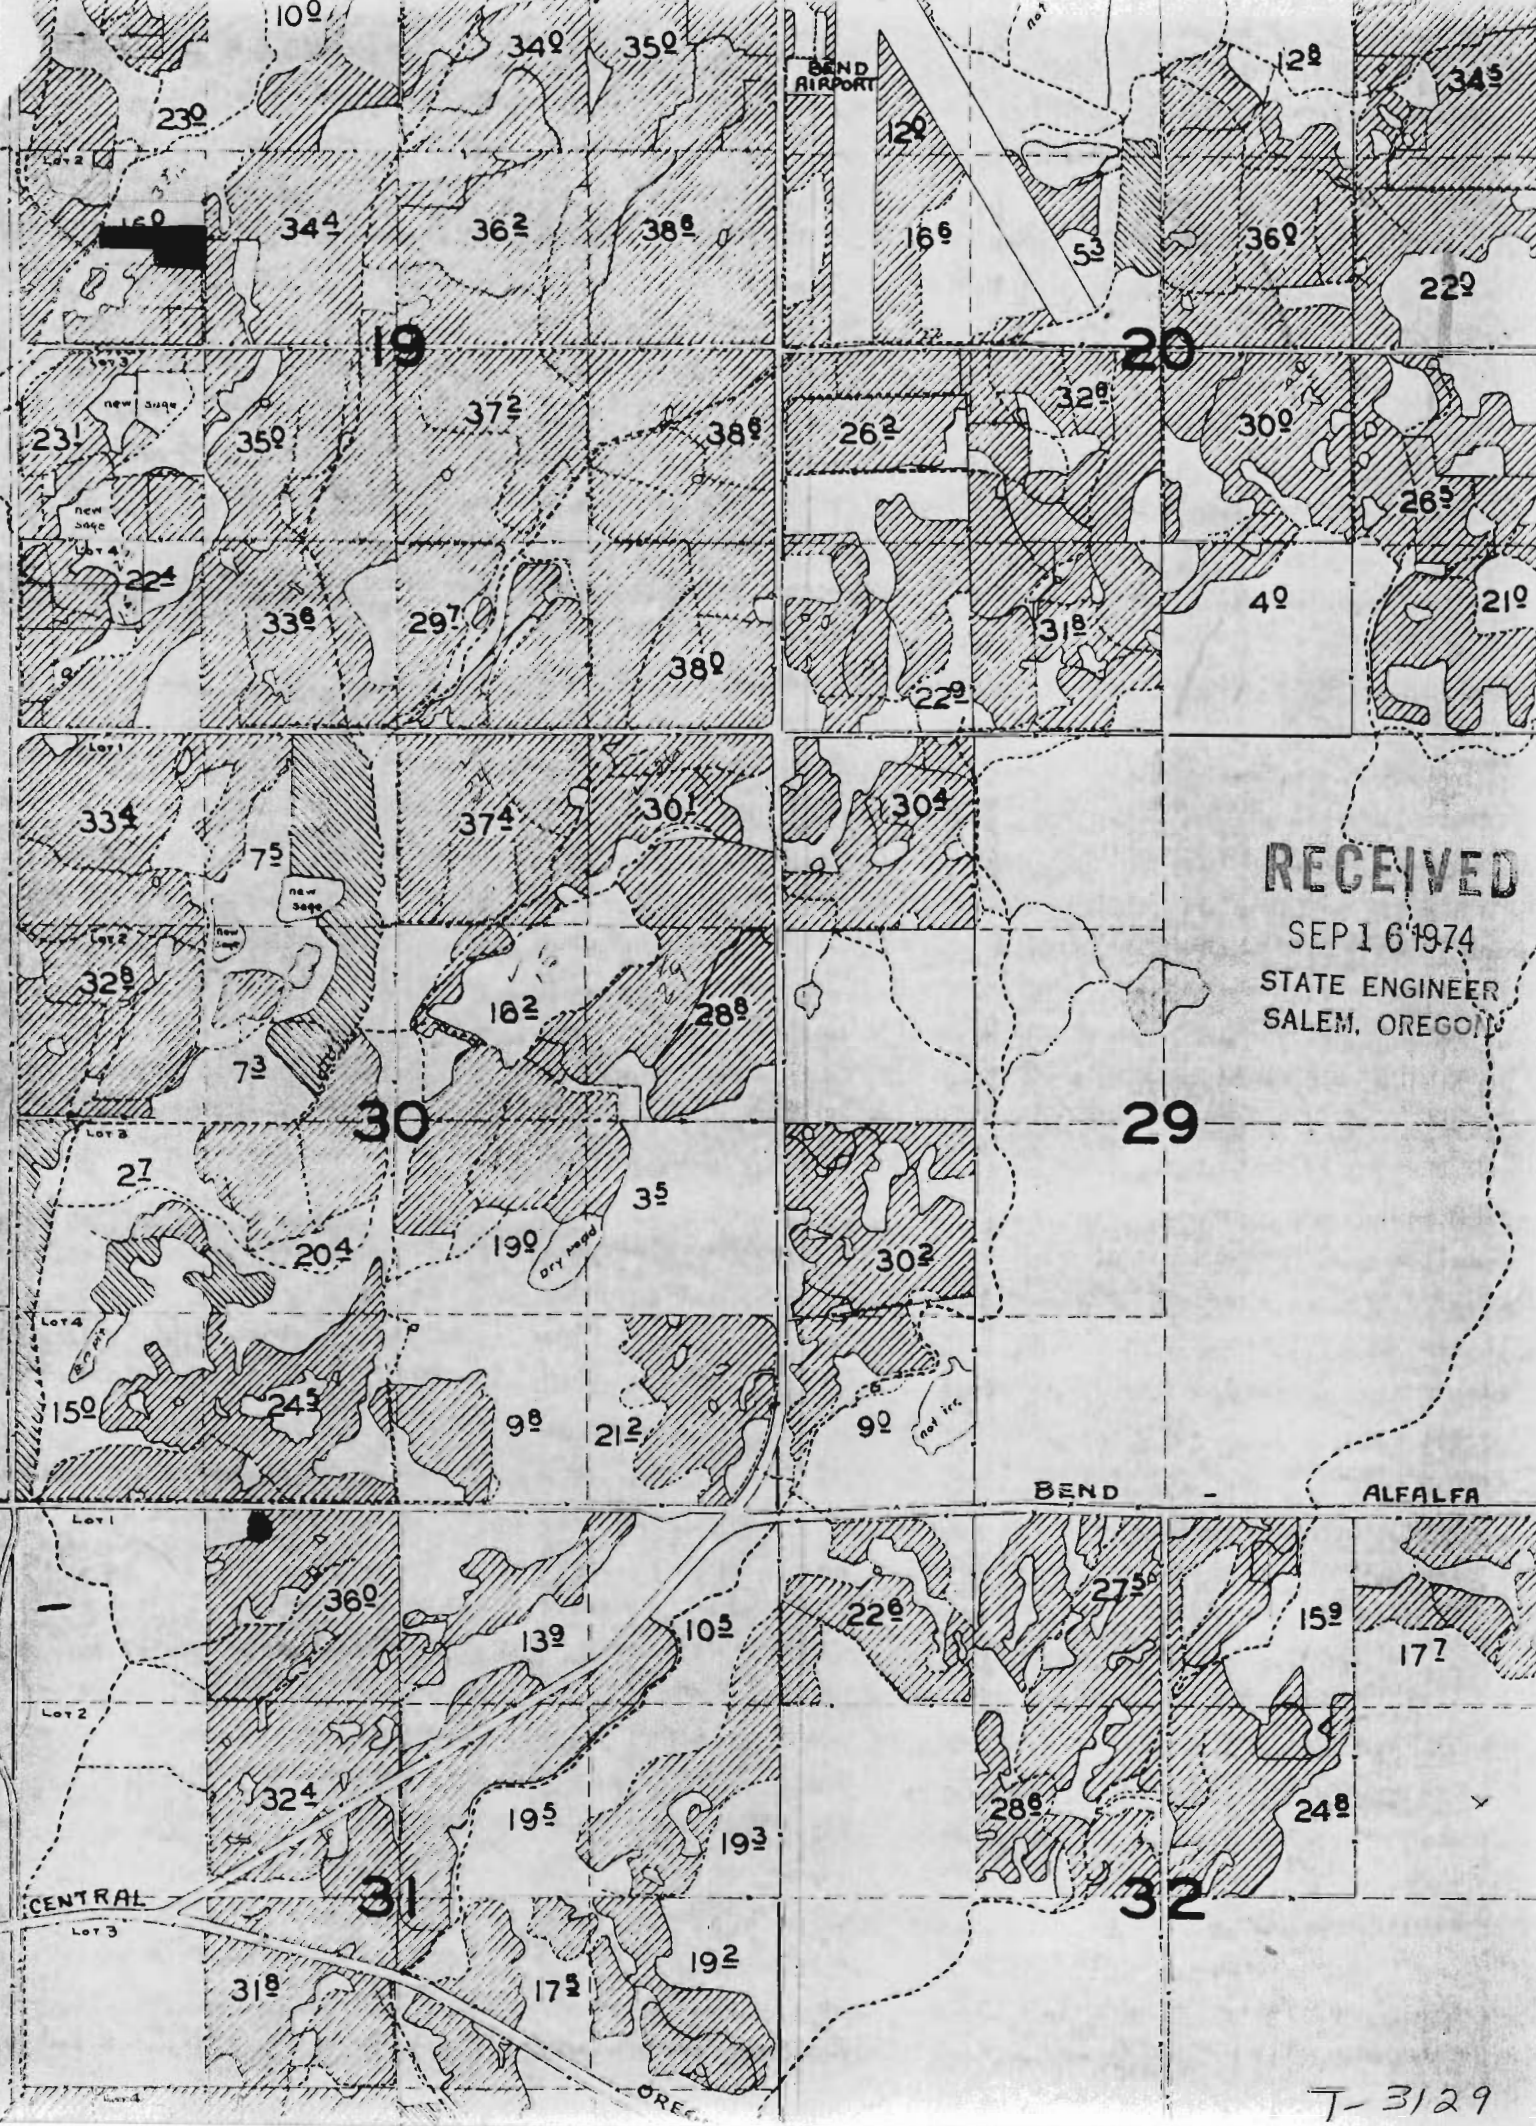
BEND AIRPORT
19
20
30
29
31
32
BEND - ALFALFA
CENTRAL
RECEIVED
SEP 16 1974
STATE ENGINEER
SALEM, OREGON

T-3129