RECEIVED
JUL 13 1998
WATER RESOURCES DEPT.
SALEM, OREGON

TRANSFER APPLICATION MAP
FOR
WILLAMETTE INDUSTRIES, INC.
CERTIFICATES 50291 & 50294

RECEIVED
JUL 13 1998
WATER RESOURCES DEPT.
SALEM, OREGON

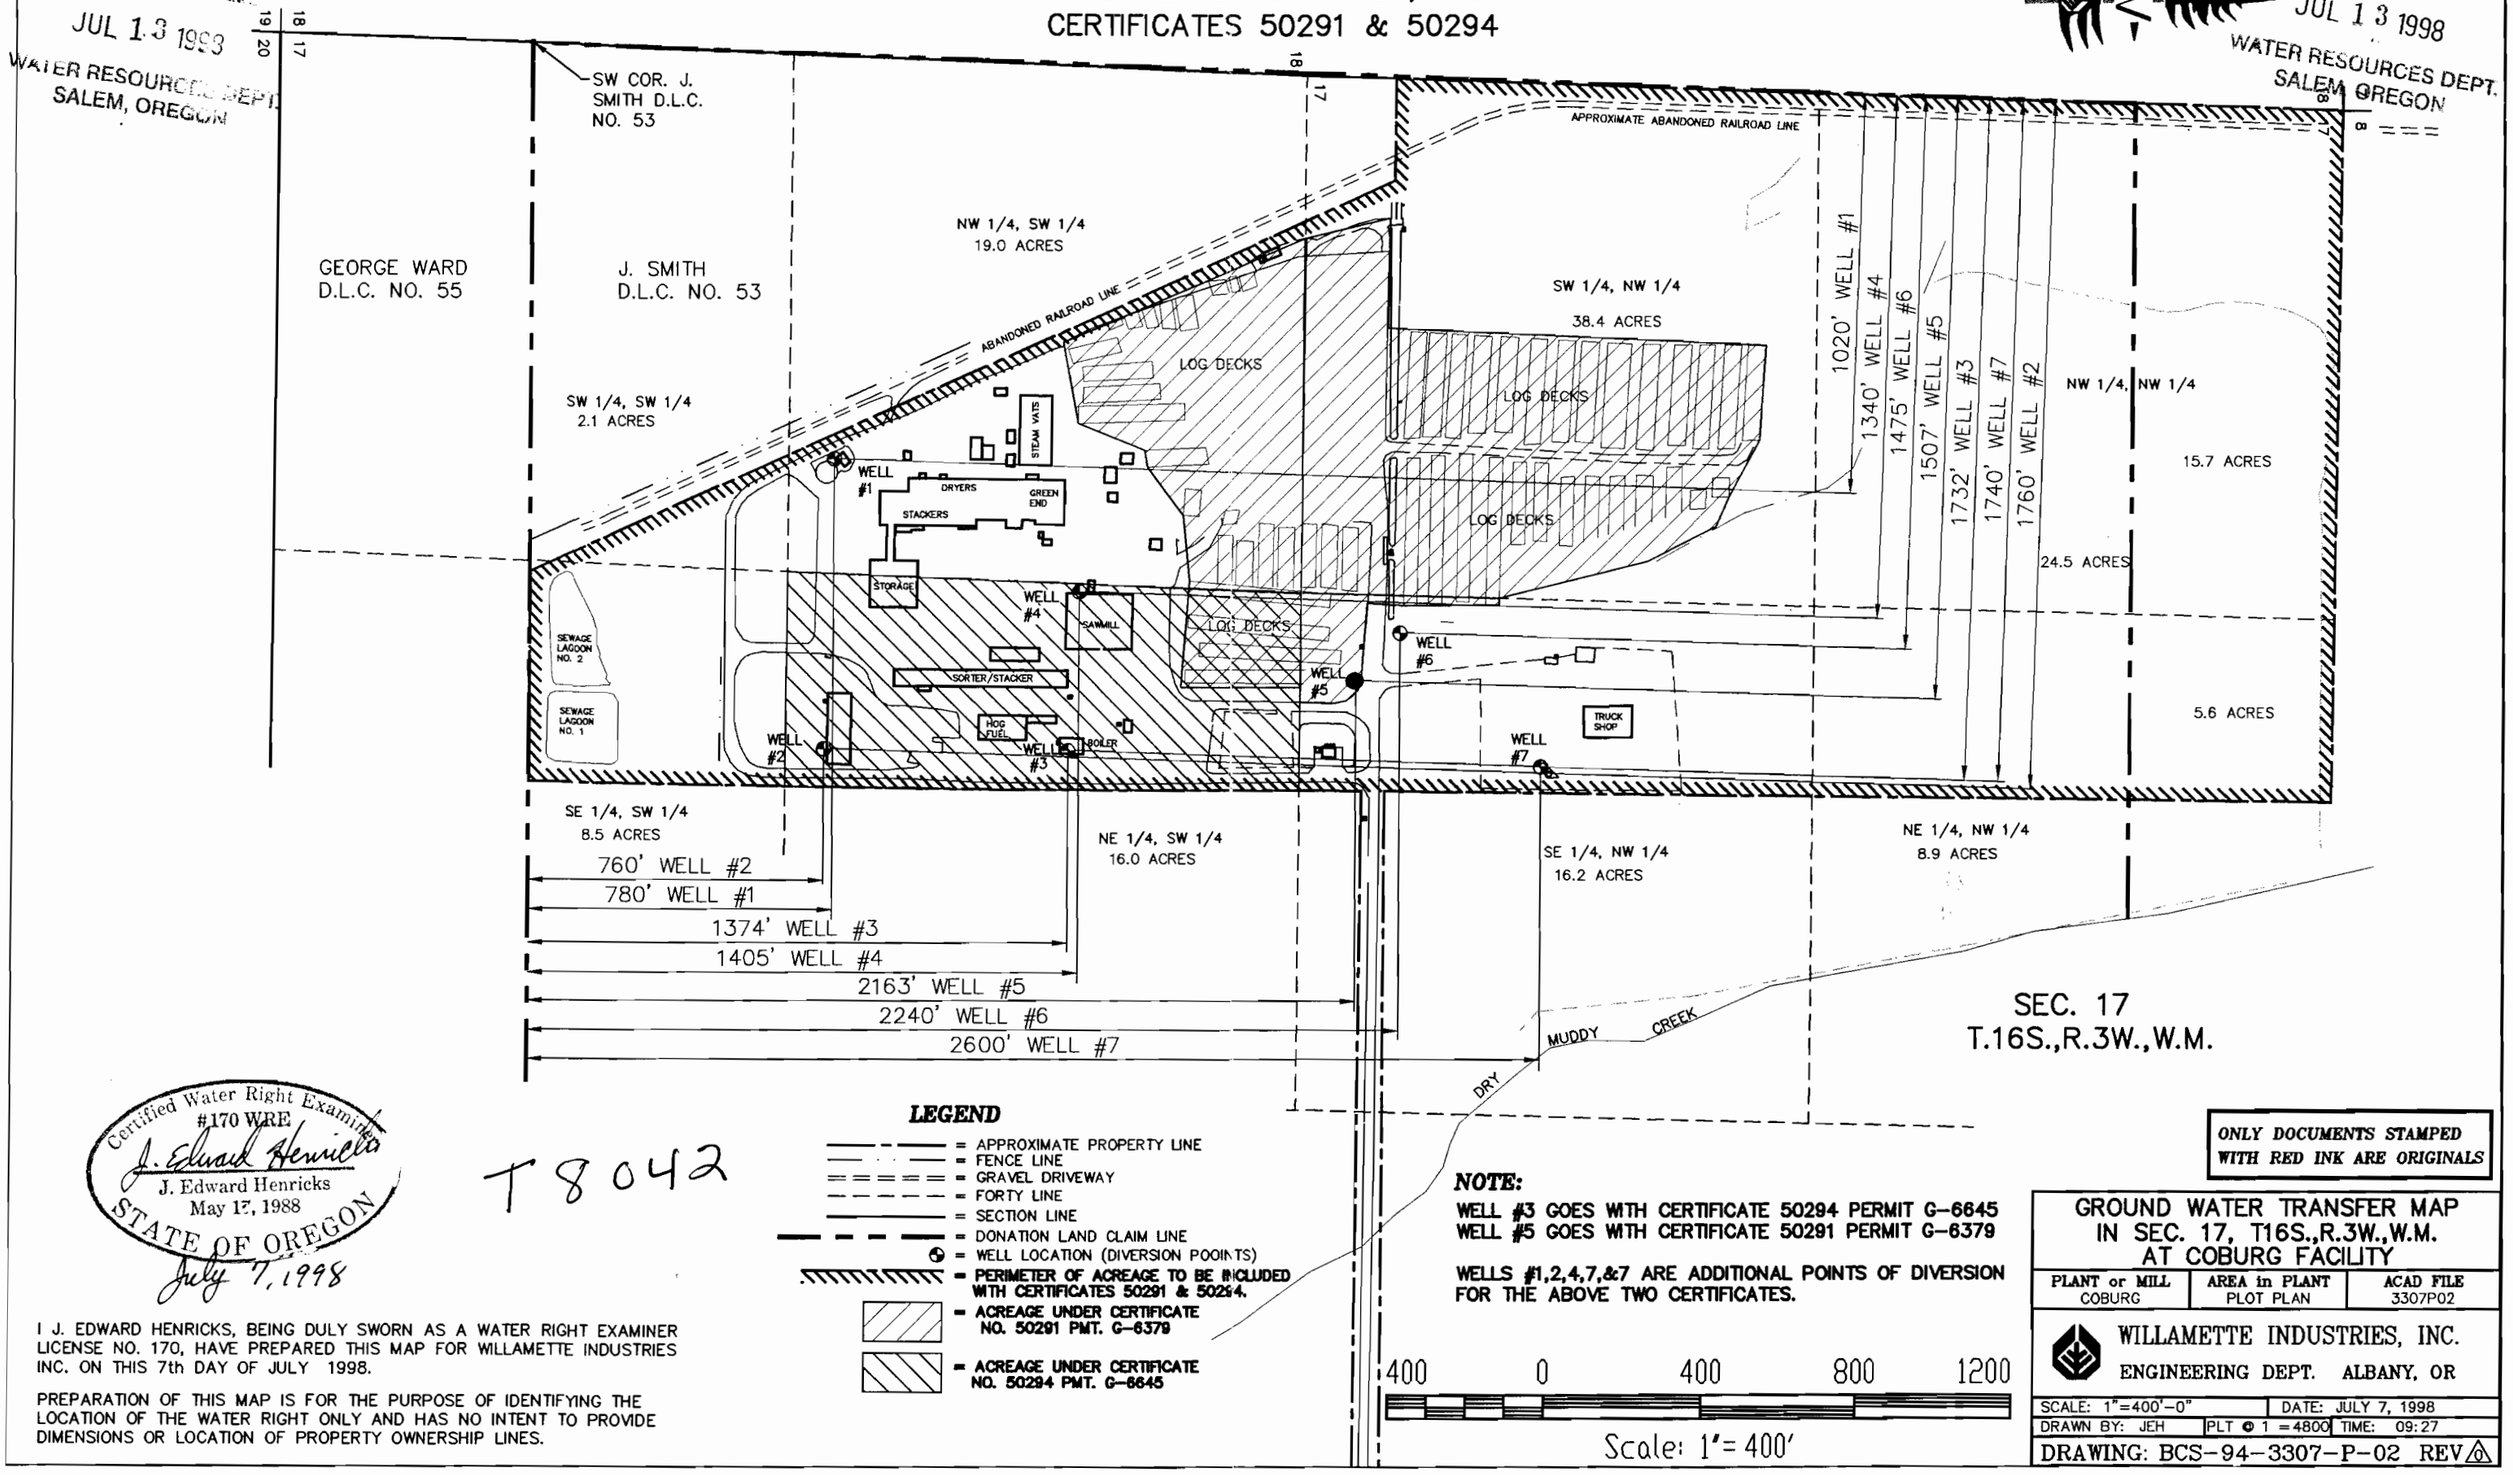

Certified Water Right Examiner
#170 WRE
J. Edward Henricks
J. Edward Henricks
May 17, 1988
STATE OF OREGON
July 7, 1998

T8042

I J. EDWARD HENRICKS, BEING DULY SWORN AS A WATER RIGHT EXAMINER LICENSE NO. 170, HAVE PREPARED THIS MAP FOR WILLAMETTE INDUSTRIES INC. ON THIS 7th DAY OF JULY 1998.

PREPARATION OF THIS MAP IS FOR THE PURPOSE OF IDENTIFYING THE LOCATION OF THE WATER RIGHT ONLY AND HAS NO INTENT TO PROVIDE DIMENSIONS OR LOCATION OF PROPERTY OWNERSHIP LINES.

LEGEND

- = APPROXIMATE PROPERTY LINE
- = FENCE LINE
- = GRAVEL DRIVEWAY
- = FORTY LINE
- = SECTION LINE
- = DONATION LAND CLAIM LINE
- = WELL LOCATION (DIVERSION POOINTS)
- = PERIMETER OF ACREAGE TO BE INCLUDED WITH CERTIFICATES 50291 & 50294.
- = ACREAGE UNDER CERTIFICATE NO. 50291 PMT. G-6379
- = ACREAGE UNDER CERTIFICATE NO. 50294 PMT. G-6645

NOTE:

WELL #3 GOES WITH CERTIFICATE 50294 PERMIT G-6645
WELL #5 GOES WITH CERTIFICATE 50291 PERMIT G-6379

WELLS #1,2,4,7,&7 ARE ADDITIONAL POINTS OF DIVERSION FOR THE ABOVE TWO CERTIFICATES.

400 0 400 800 1200

Scale: 1"= 400'

ONLY DOCUMENTS STAMPED WITH RED INK ARE ORIGINALS

GROUND WATER TRANSFER MAP
IN SEC. 17, T16S.,R.3W.,W.M.
AT COBURG FACILITY

PLANT or MILL	AREA in PLANT	ACAD FILE
COBURG	PLOT PLAN	3307P02

WILLAMETTE INDUSTRIES, INC.
ENGINEERING DEPT. ALBANY, OR

SCALE: 1"=400'-0"	DATE: JULY 7, 1998
DRAWN BY: JEH	PLT @ 1 =4800 TIME: 09:27

DRAWING: BCS-94-3307-P-02 REV 0