T 7839

RECEIVED
AUG 25 1997
WATER RESOURCES DEPT.
SALEM OREGON

WATER RIGHT TRANSFER APPLICATION MAP

TRANSFER NO._____

APPLICANT:

OREGON WATER TRUST
111 SW FRONT STREET
SUITE 404
PORTLAND, OREGON 97204

ON BEHALF OF LANDOWNERS:

TED AND KERI EADY
18208 HIGHWAY 126
SISTERS, OREGON 97759

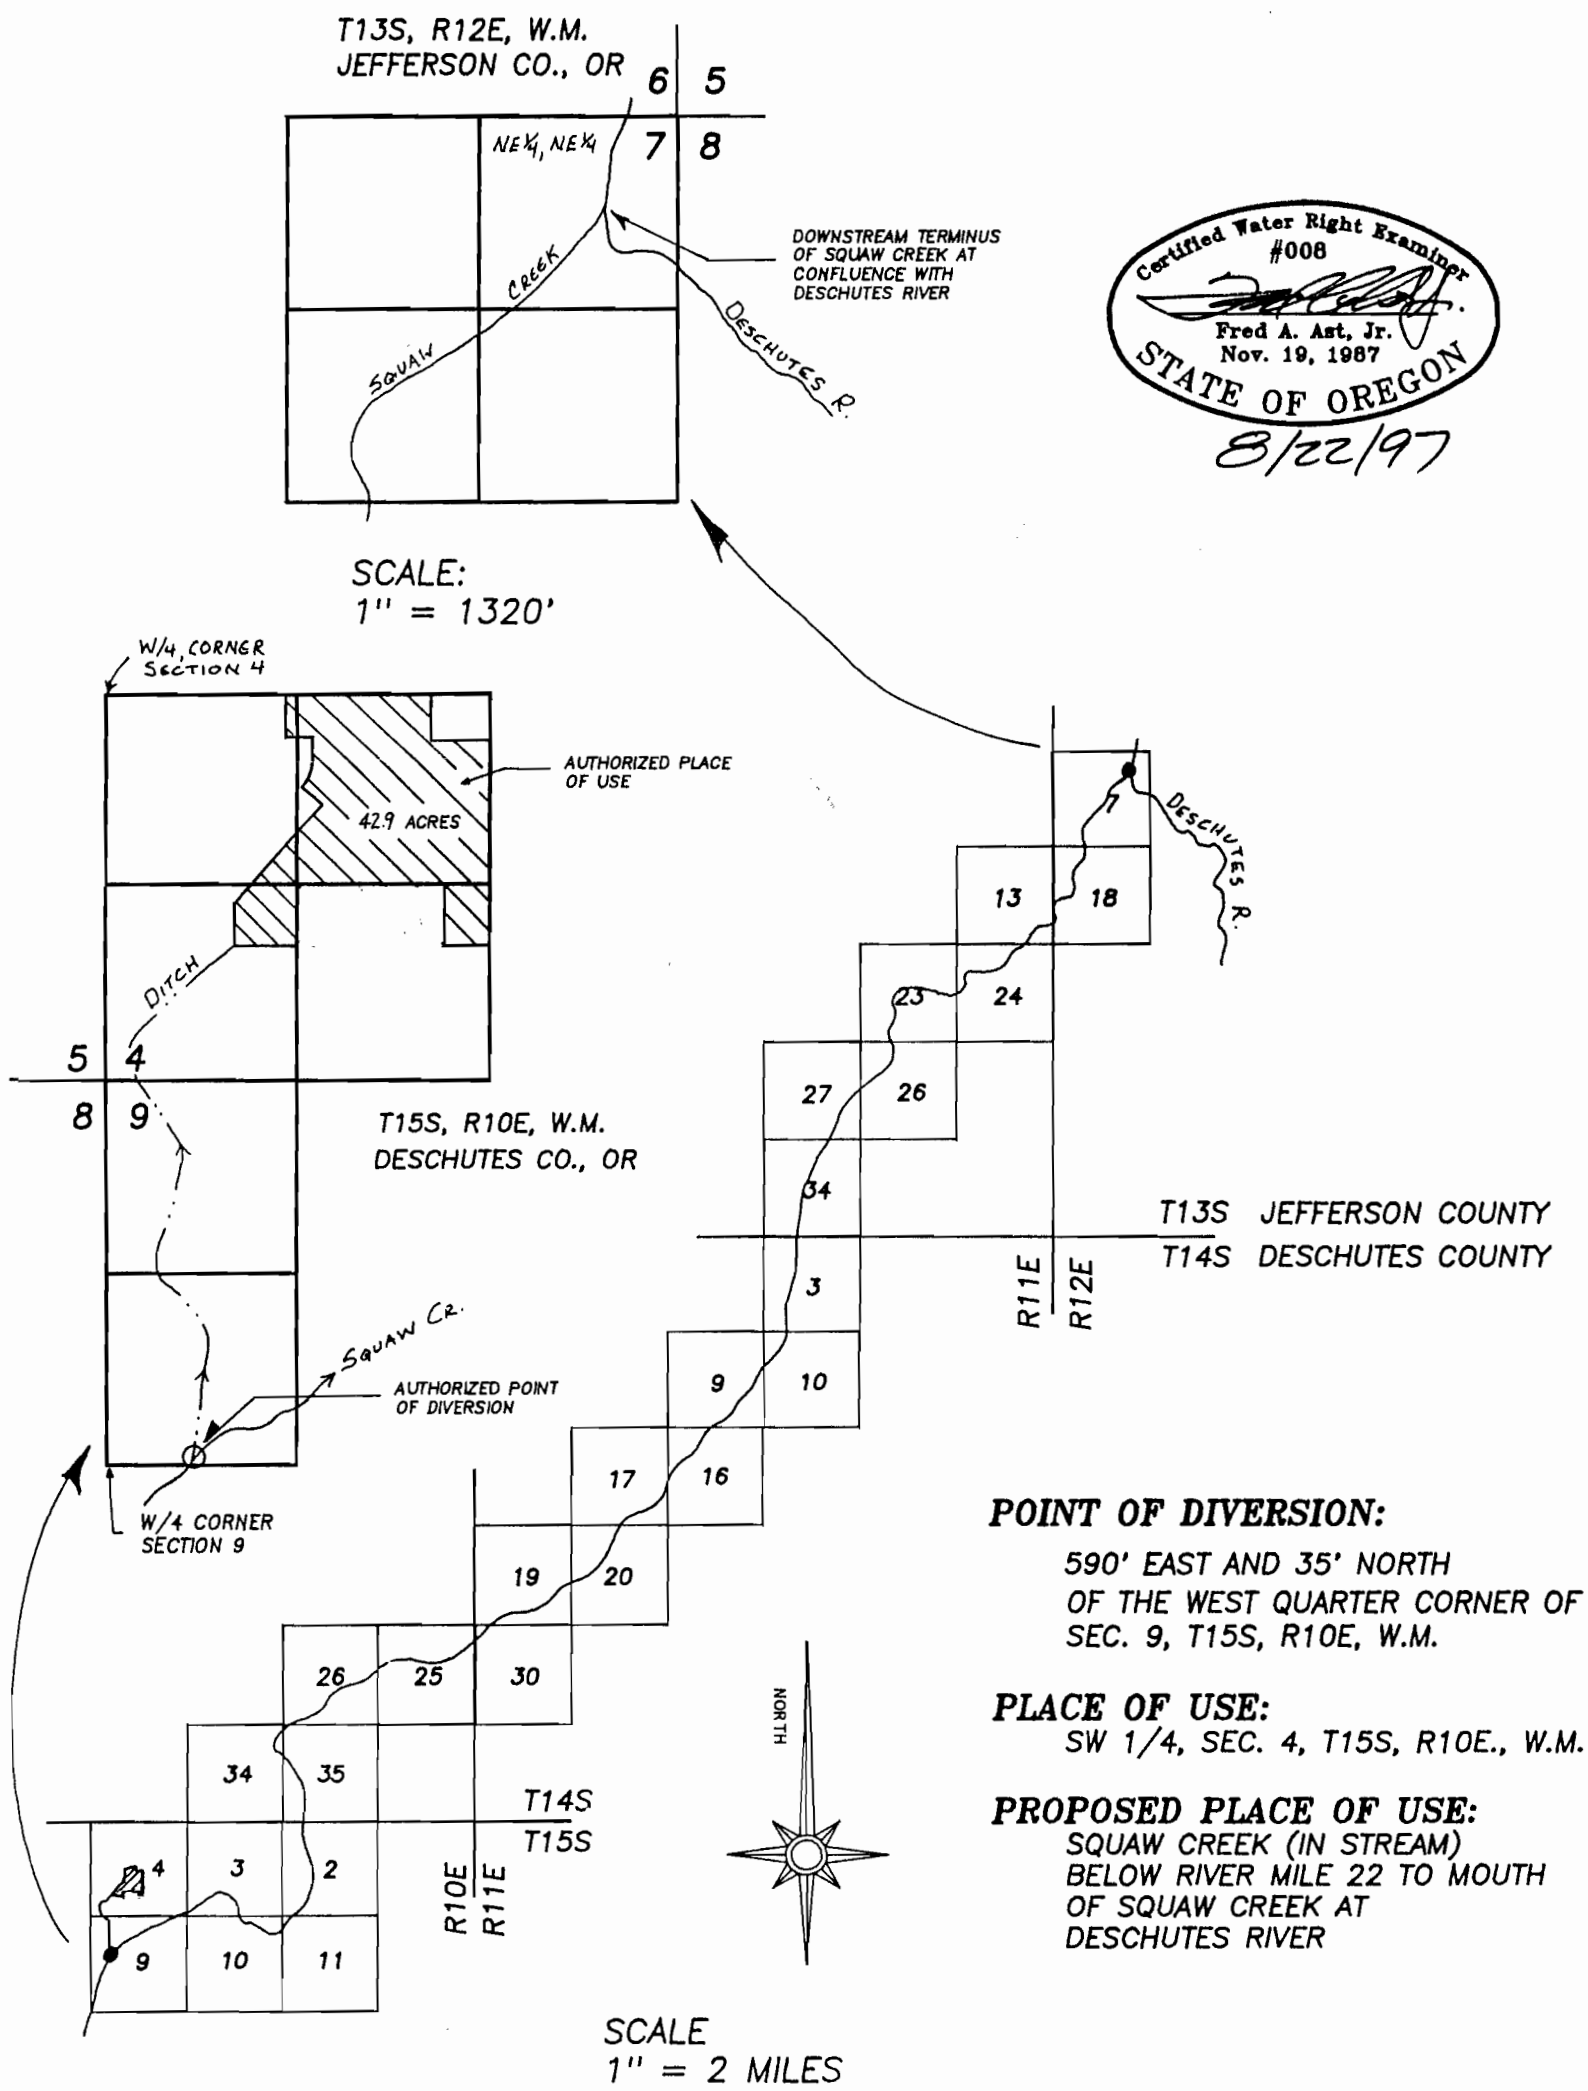

Certified Water Right Examiner
#008
Fred A. Ast, Jr.
Nov. 19, 1987
STATE OF OREGON
8/22/97

POINT OF DIVERSION:

590' EAST AND 35' NORTH OF THE WEST QUARTER CORNER OF SEC. 9, T15S, R10E, W.M.

PLACE OF USE:

SW 1/4, SEC. 4, T15S, R10E., W.M.

PROPOSED PLACE OF USE:

SQUAW CREEK (IN STREAM) BELOW RIVER MILE 22 TO MOUTH OF SQUAW CREEK AT DESCHUTES RIVER

Fred A. Ast, Jr. and Associates 250 W. Cascade Ave. P.O. Box 751 Sisters, OR 97759 541-549-7851