T.14S. R.4W. W.M.

LINN COUNTY, OREGON

RECEIVED
SEP 28 2020
OWRD

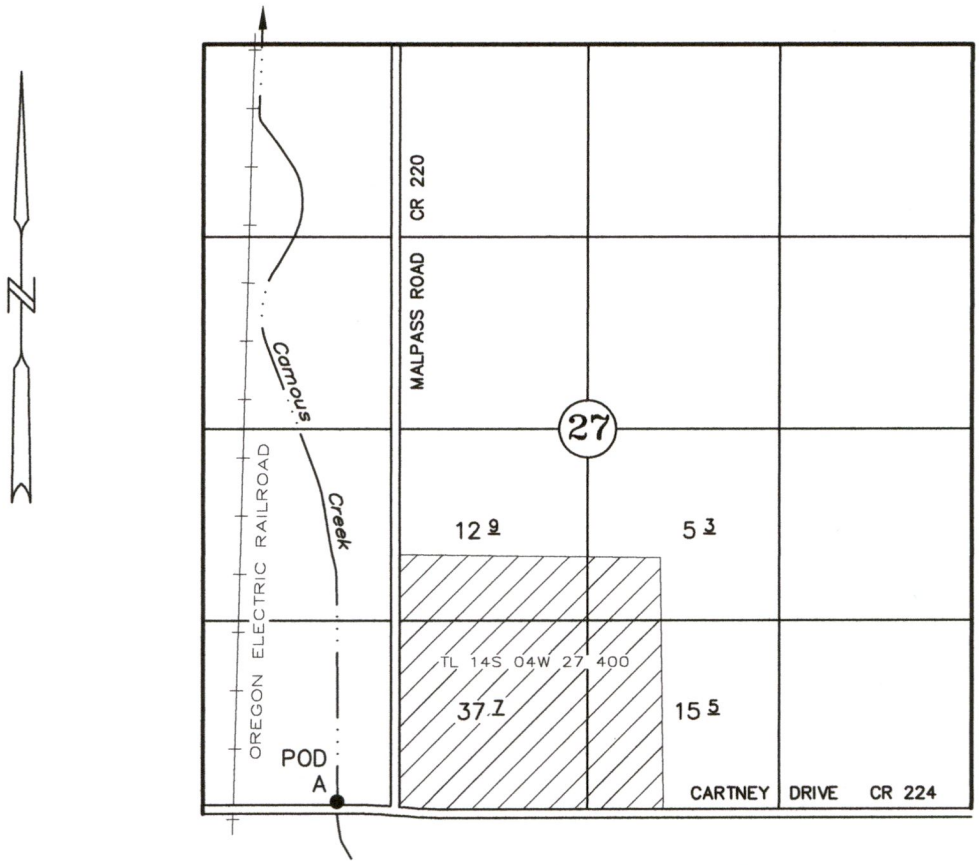

RE-DIVERSION CAMOUS CREEK, POD A: 50' NORTH & 945' EAST OF THE SW COR, SEC 27

"FROM" LAND

APPLICATION TO TRANSFER A WATER RIGHT

PLACE OF USE AND POINT OF RE-DIVERSION

Certificate No. 76240 Transfer No. T-

Muddy Creeks Irrigation Project

APRIL 20, 2020

SCALE 1" = 1320'

Certified Water Right Examiner
#208 WRE
Corbey Boatwright
Corbey Boatwright
May 30, 1989
STATE OF OREGON

NOTE: This map is not intended to provide legal dimensions or locations of property ownership lines.

RENEWAL DATE: 12-31-21

13532

T.14S. R.4W. W.M.

LINN COUNTY, OREGON

RECEIVED
SEP 28 2020
OWRD

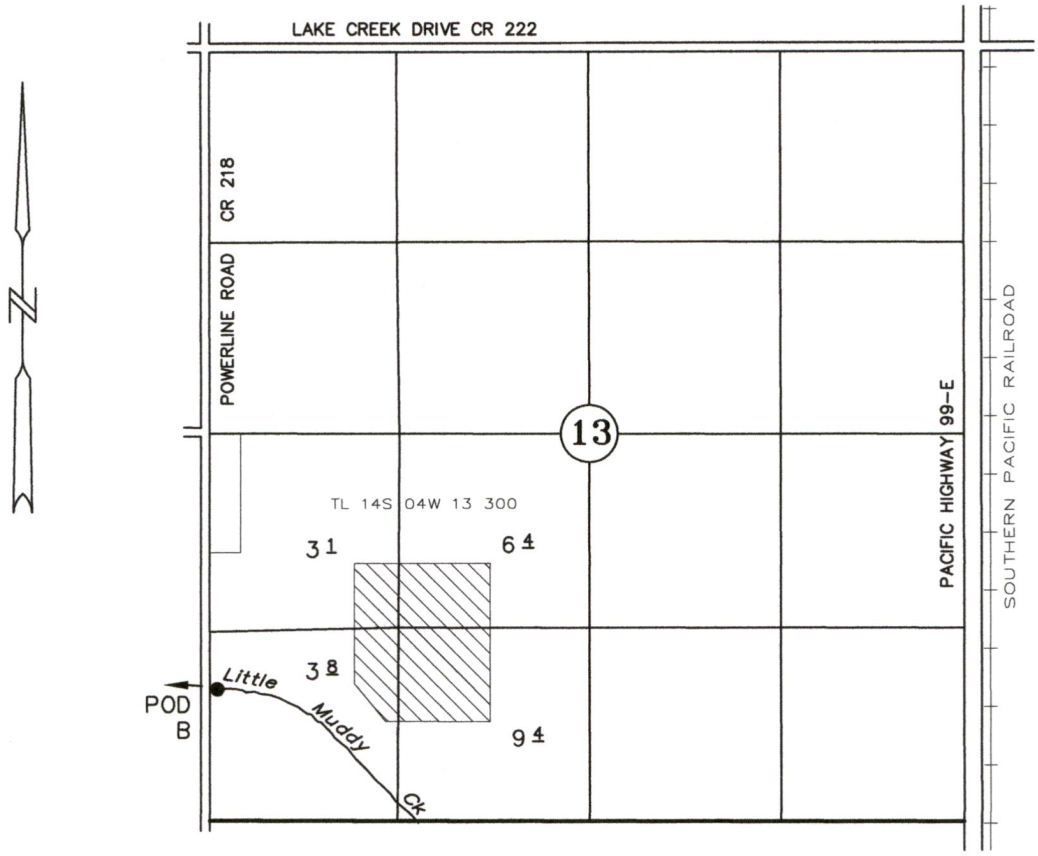

PROPOSED RE-DIVERSION LITTLE MUDDY CREEK, POD B: 1733' SOUTH & 60' EAST OF THE WST 1/4 COR, SEC 13

"TO" LAND, w/NEW RE-DIVERSION POINT, POD B

APPLICATION TO TRANSFER A WATER RIGHT

PLACE OF USE AND POINT OF RE-DIVERSION

Certificate No. 76240 Transfer No. T-

Muddy Creeks Irrigation Project

APRIL 20, 2020

SCALE 1" = 1320'

Certified Water Right Examiner
#208 WRE
Corbey Boatwright
May 30, 1989
STATE OF OREGON

NOTE: This map is not intended to provide legal dimensions or locations of property ownership lines.

RENEWAL DATE: 12-31-21

13532

T.14S. R.4W. W.M.

LINN COUNTY, OREGON

RECEIVED
SEP 28 2020
OWRD

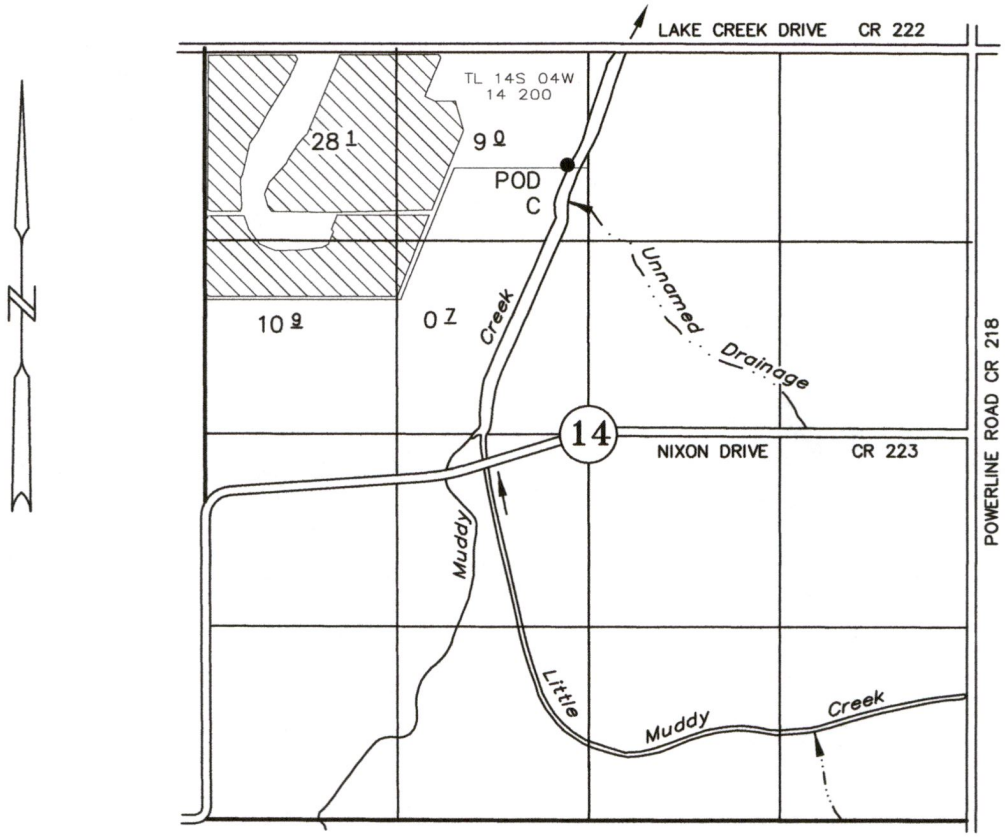

PROPOSED RE-DIVERSION MUDDY CREEK, POD C: 805' SOUTH & 140' WEST OF THE NORTH 1/4 COR, SEC 14

"TO" LAND, w/NEW RE-DIVERSION POINT, POD C

APPLICATION TO TRANSFER A WATER RIGHT

PLACE OF USE AND POINT OF RE-DIVERSION

Certificate No. 76240 Transfer No. T-

Muddy Creeks Irrigation Project

APRIL 20, 2020

SCALE 1" = 1320'

Certified Water Right Examiner
#208 WRE
Corbey Boatwright
Corbey Boatwright
May 30, 1989
STATE OF OREGON

NOTE: This map is not intended to provide legal dimensions or locations of property ownership lines.

RENEWAL DATE: 12-31-21

13532