CERTIFIED WATER RIGHTS EXAMINER
47708
8-28-2021
LINDA LEE MILLER
JUNE 29, 2007
STATE OF OREGON

RENEWAL DATE 12/31/2022

Received by OWRD
AUG 31 2021
Salem, OR

T22S R10E, WM, DESCHUTES COUNTY, OR & T23S R10E & T23S R9E, WM KLAMATH COUNTY, OR

POD
Canal
River
Place of Use
Township
Section

0 6,000 Feet
1" = 6000'

N W E S

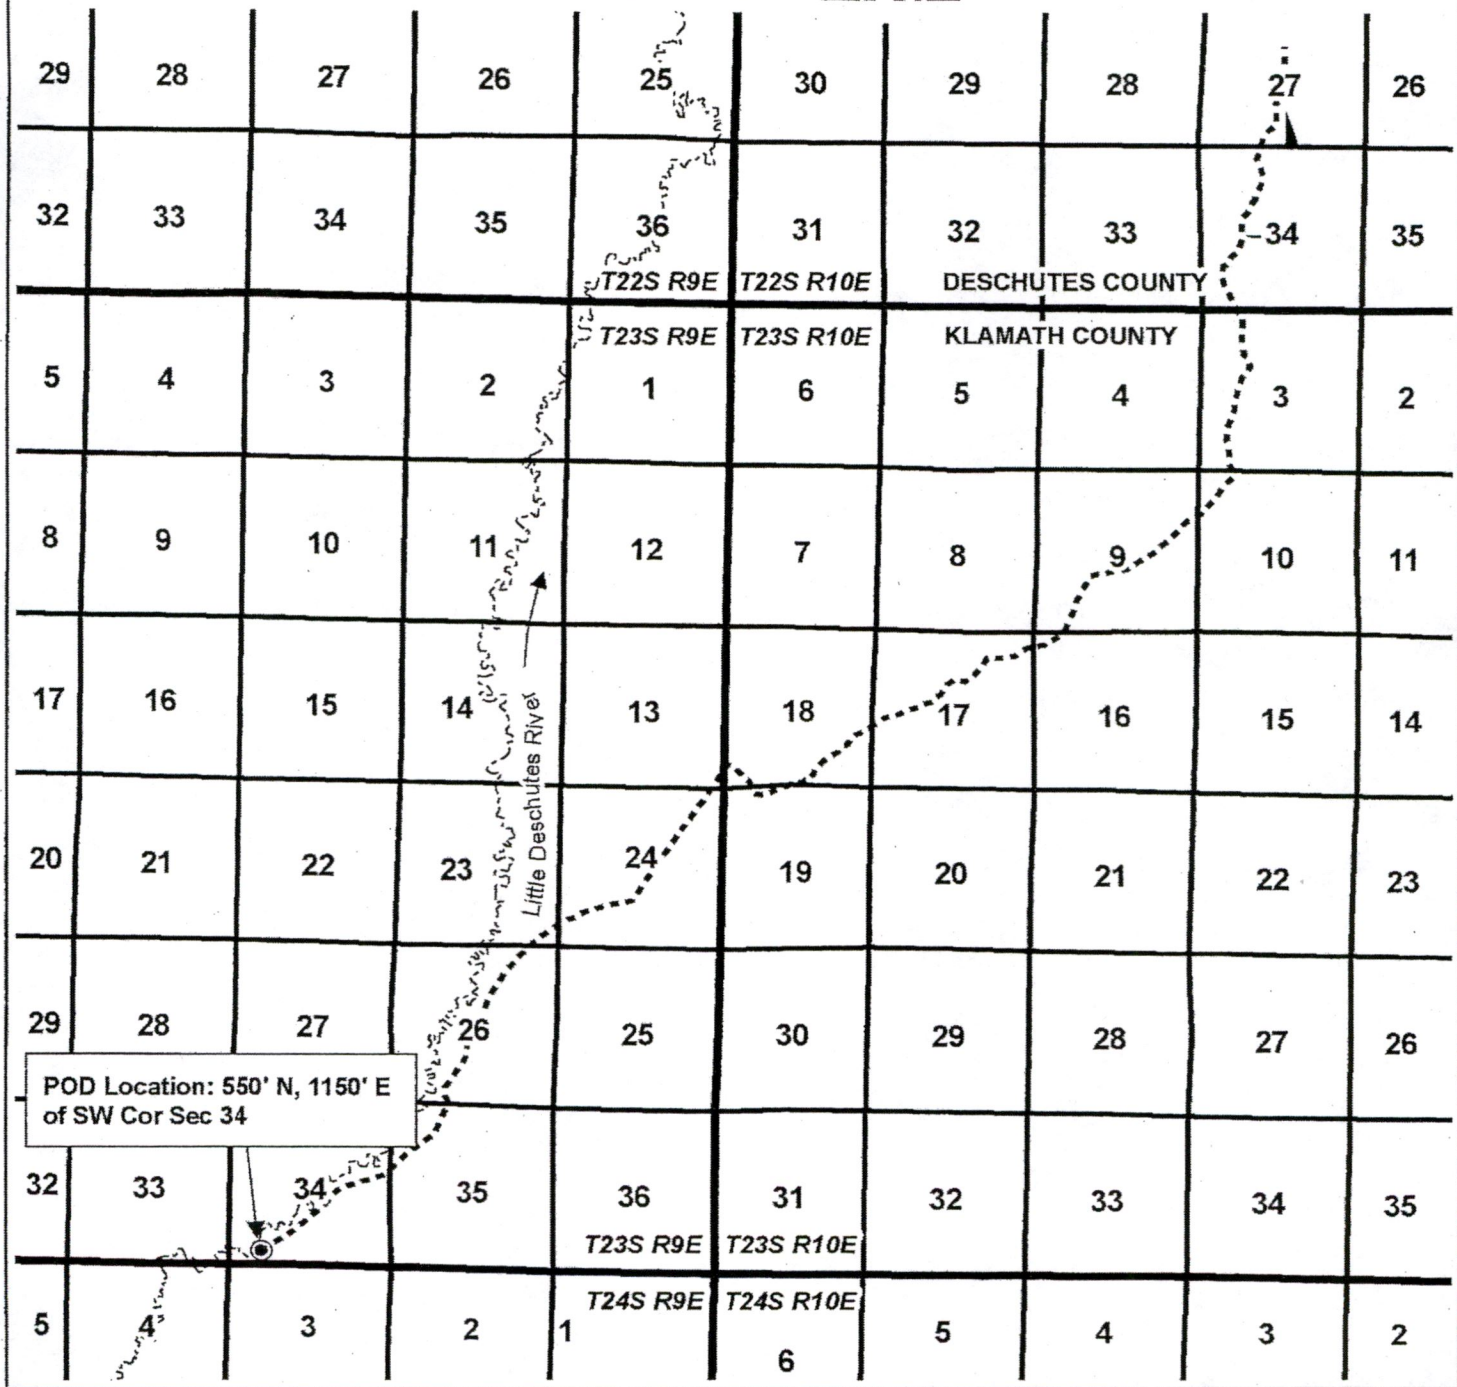

TRANSFER "OFF" MAP 2/2
Timothy & Melody Reed

Date: 8/28/2021

A Portion of C-95746

This map is not intended to provide legal dimensions or locations of property ownership lines.

WATER RIGHT SERVICES, LLC
PO BOX 1830, BEND, OR 97709
WWW.OREGONWATER.US 541-389-2837
johnshort@usa.com CCB # 197121

DESCHUTES COUNTY, OR
T22S R10E, WM

POU PER QQ "OFF"
POU PER QQ "NO CHANGE'
Section
Tax Lot
Quarter Quarter

8-29-21
CERTIFIED WATER RIGHTS EXAMINER
47708
LINDA LEE MILLER
JUNE 29, 2007
STATE OF OREGON

N W E S

0 1,320 Feet
1" = 1320'

Received by OWRD
AUG 31 2021
Salem, OR

RENEWAL DATE 12/31/2022

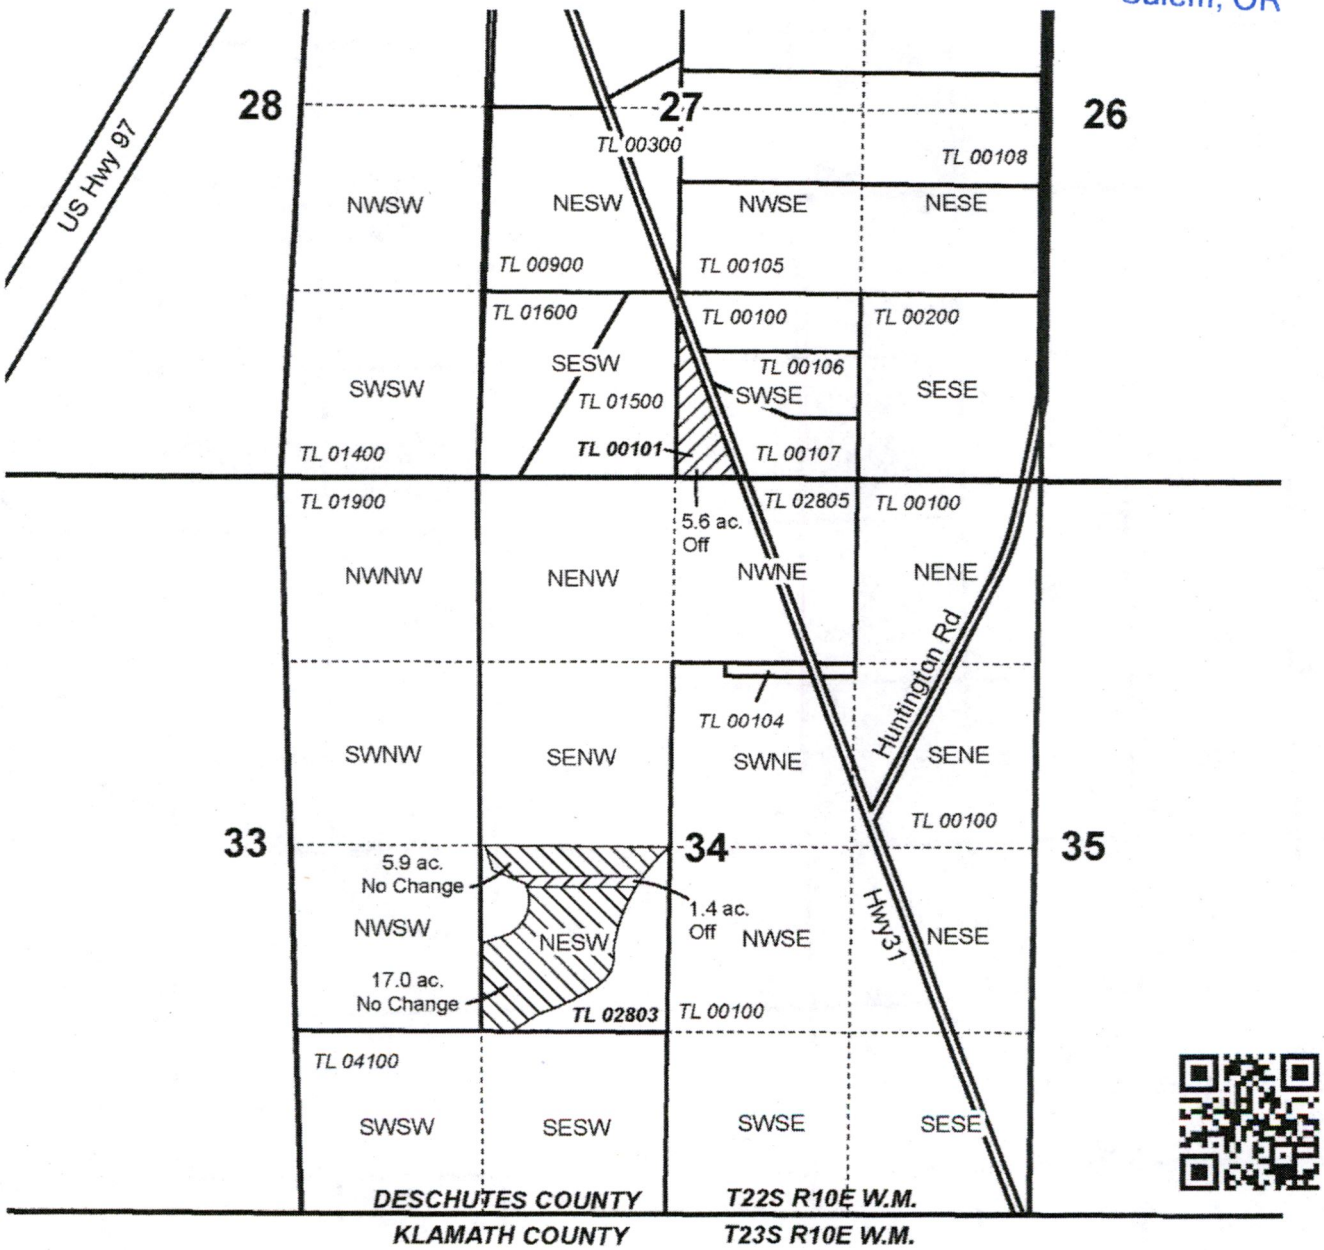

TRANSFER "OFF" MAP 1/2
Timothy & Melody Reed

Date: 8/28/2021 A Portion of C-95746

This map is not intended to provide legal dimensions or locations of property ownership lines.

WATER RIGHT SERVICES, LLC
PO BOX 1830, BEND, OR 97709
WWW.OREGONWATER.US 541-389-2837
johnshort@usa.com CCB # 197121

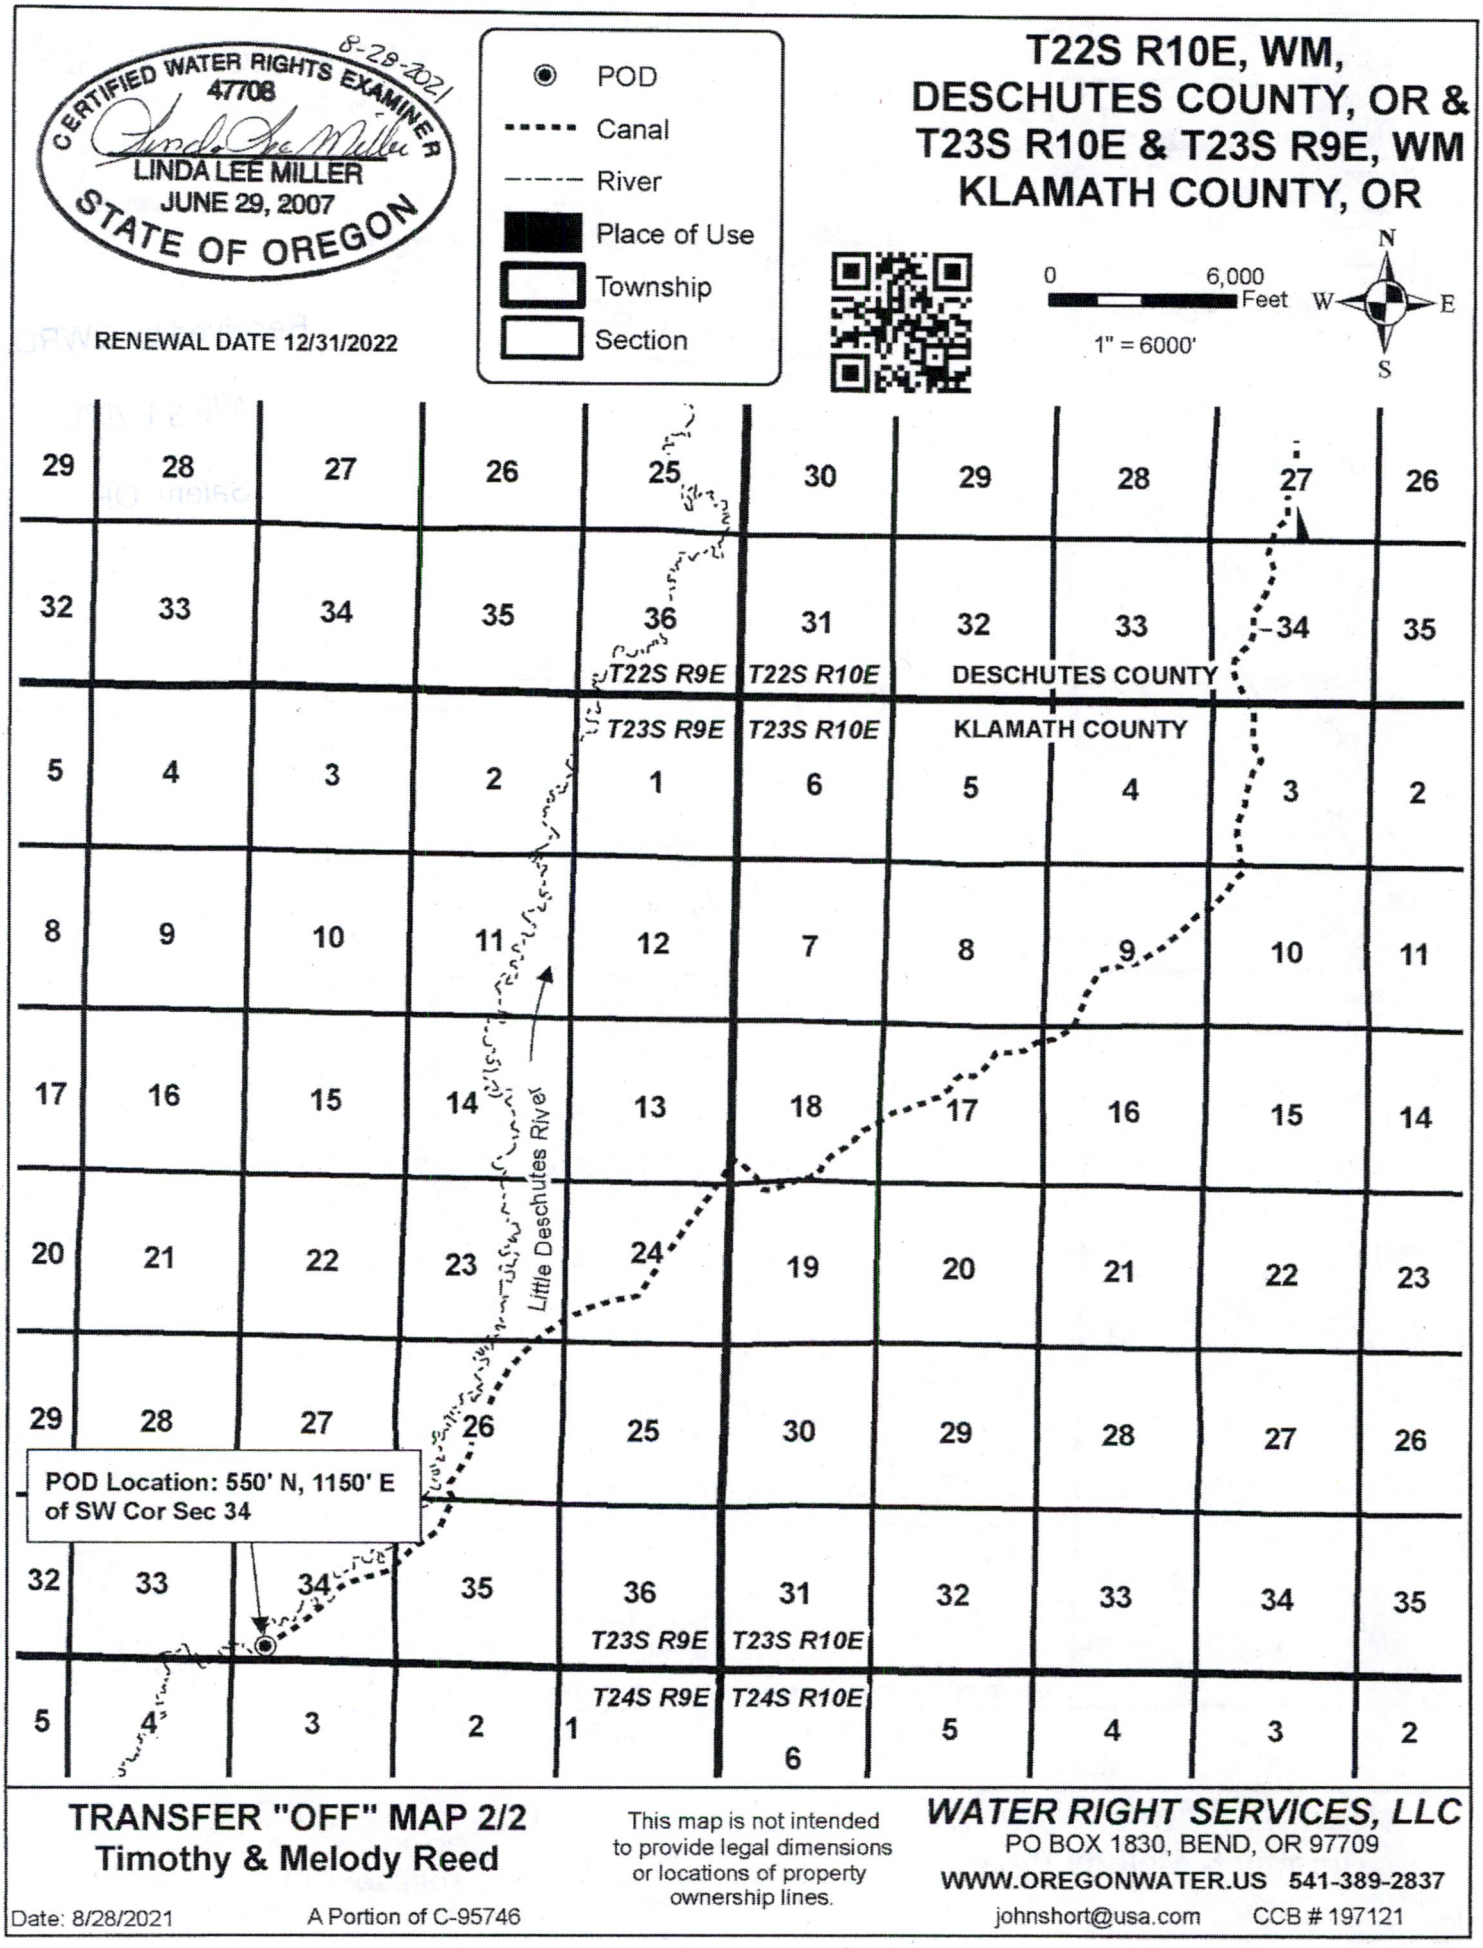

TRANSFER "OFF" MAP 2/2

Timothy & Melody Reed

Date: 8/28/2021

A Portion of C-95746

This map is not intended to provide legal dimensions or locations of property ownership lines.

WATER RIGHT SERVICES, LLC

PO BOX 1830, BEND, OR 97709

WWW.OREGONWATER.US 541-389-2837

johnshort@usa.com CCB # 197121

T22S R9E, WM
DESCHUTES COUNTY, OR

POD
POU IR "ON"
Section
Tax Lot
Quarter Quarter

8-28-21
CERTIFIED WATER RIGHTS EXAMINER
47708
LINDA LEE MILLER
JUNE 29, 2007
STATE OF OREGON

RENEWAL DATE 12/31/2022

0 400 Feet
1" = 400'

POD "ON" Location:
560' S, 50' W of N 1/4 Cor Sec 25

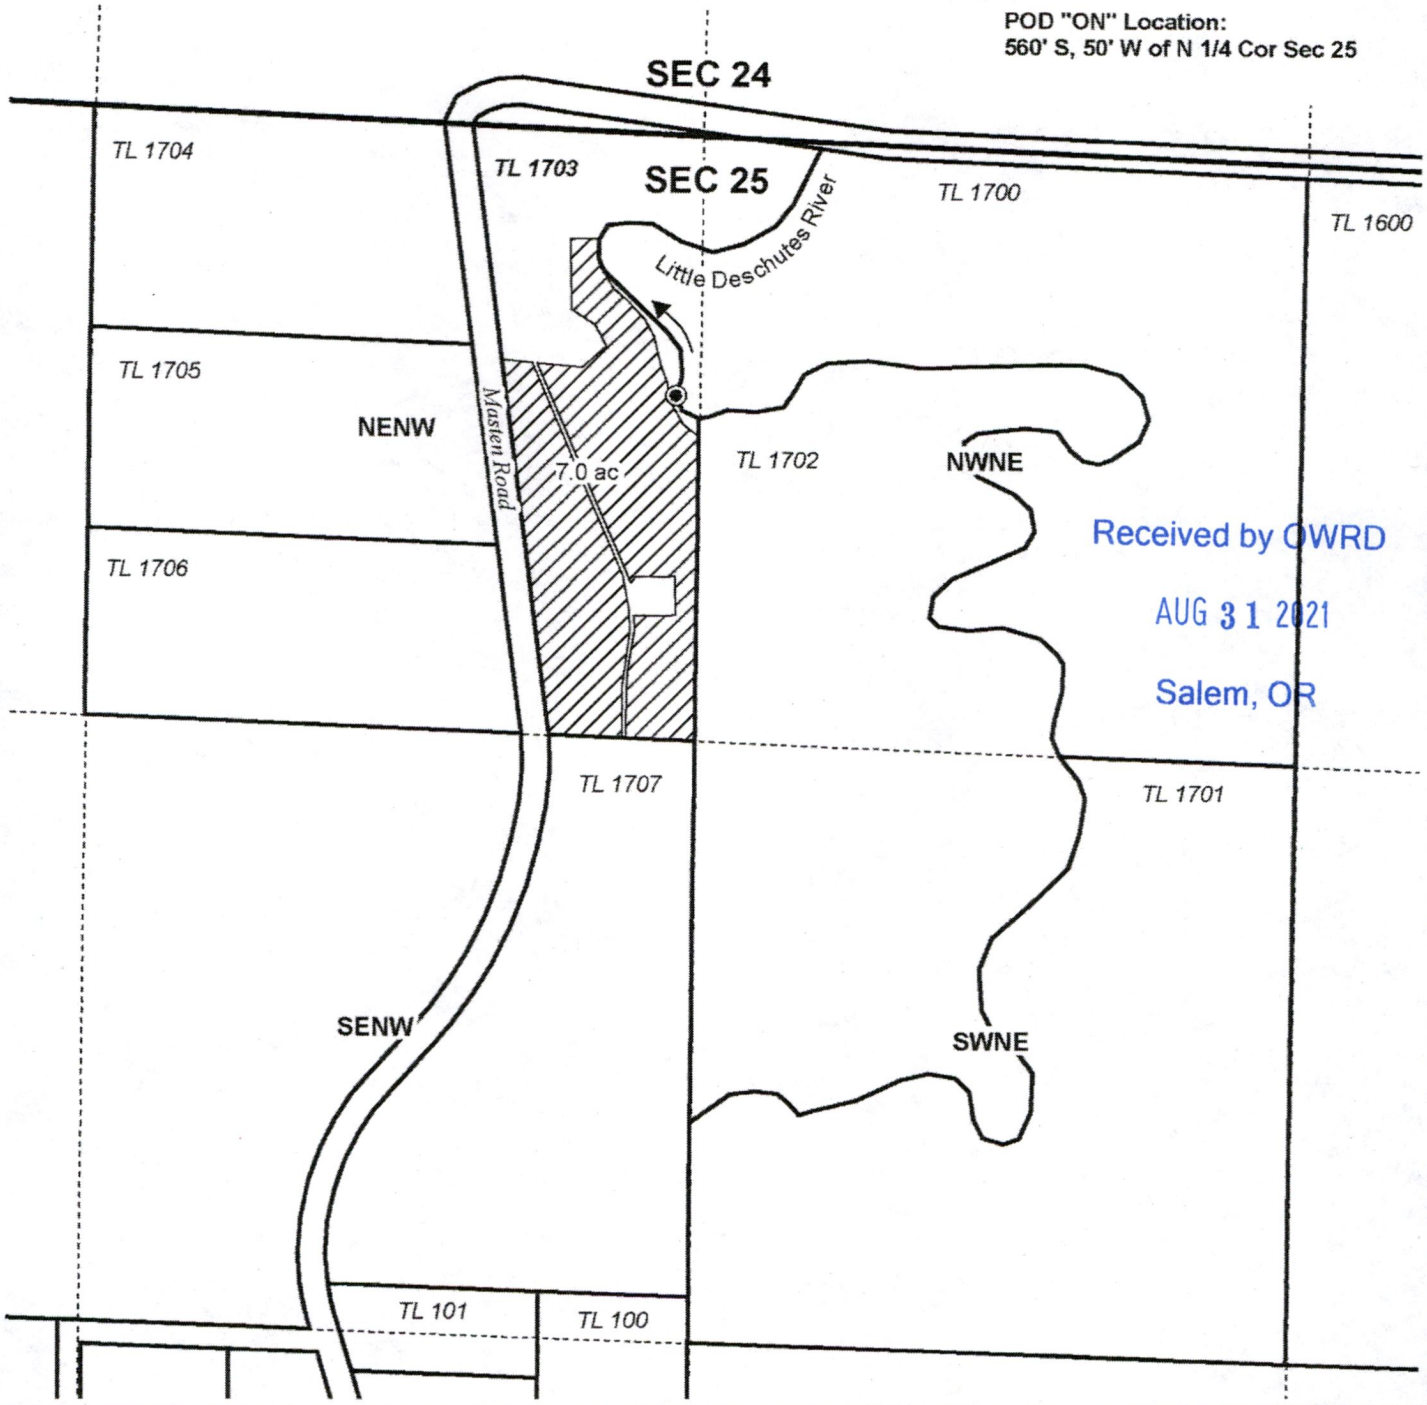

Received by OWRD
AUG 31 2021
Salem, OR

TRANSFER "ON" MAP
Timothy & Melody Reed
Date: 8/28/2021 A Portion of C-95746

This map is not intended to provide legal dimensions or locations of property ownership lines.

WATER RIGHT SERVICES, LLC
PO BOX 1830, BEND, OR 97709
WWW.OREGONWATER.US CCB # 197121
johnshort@usa.com 541-389-2837

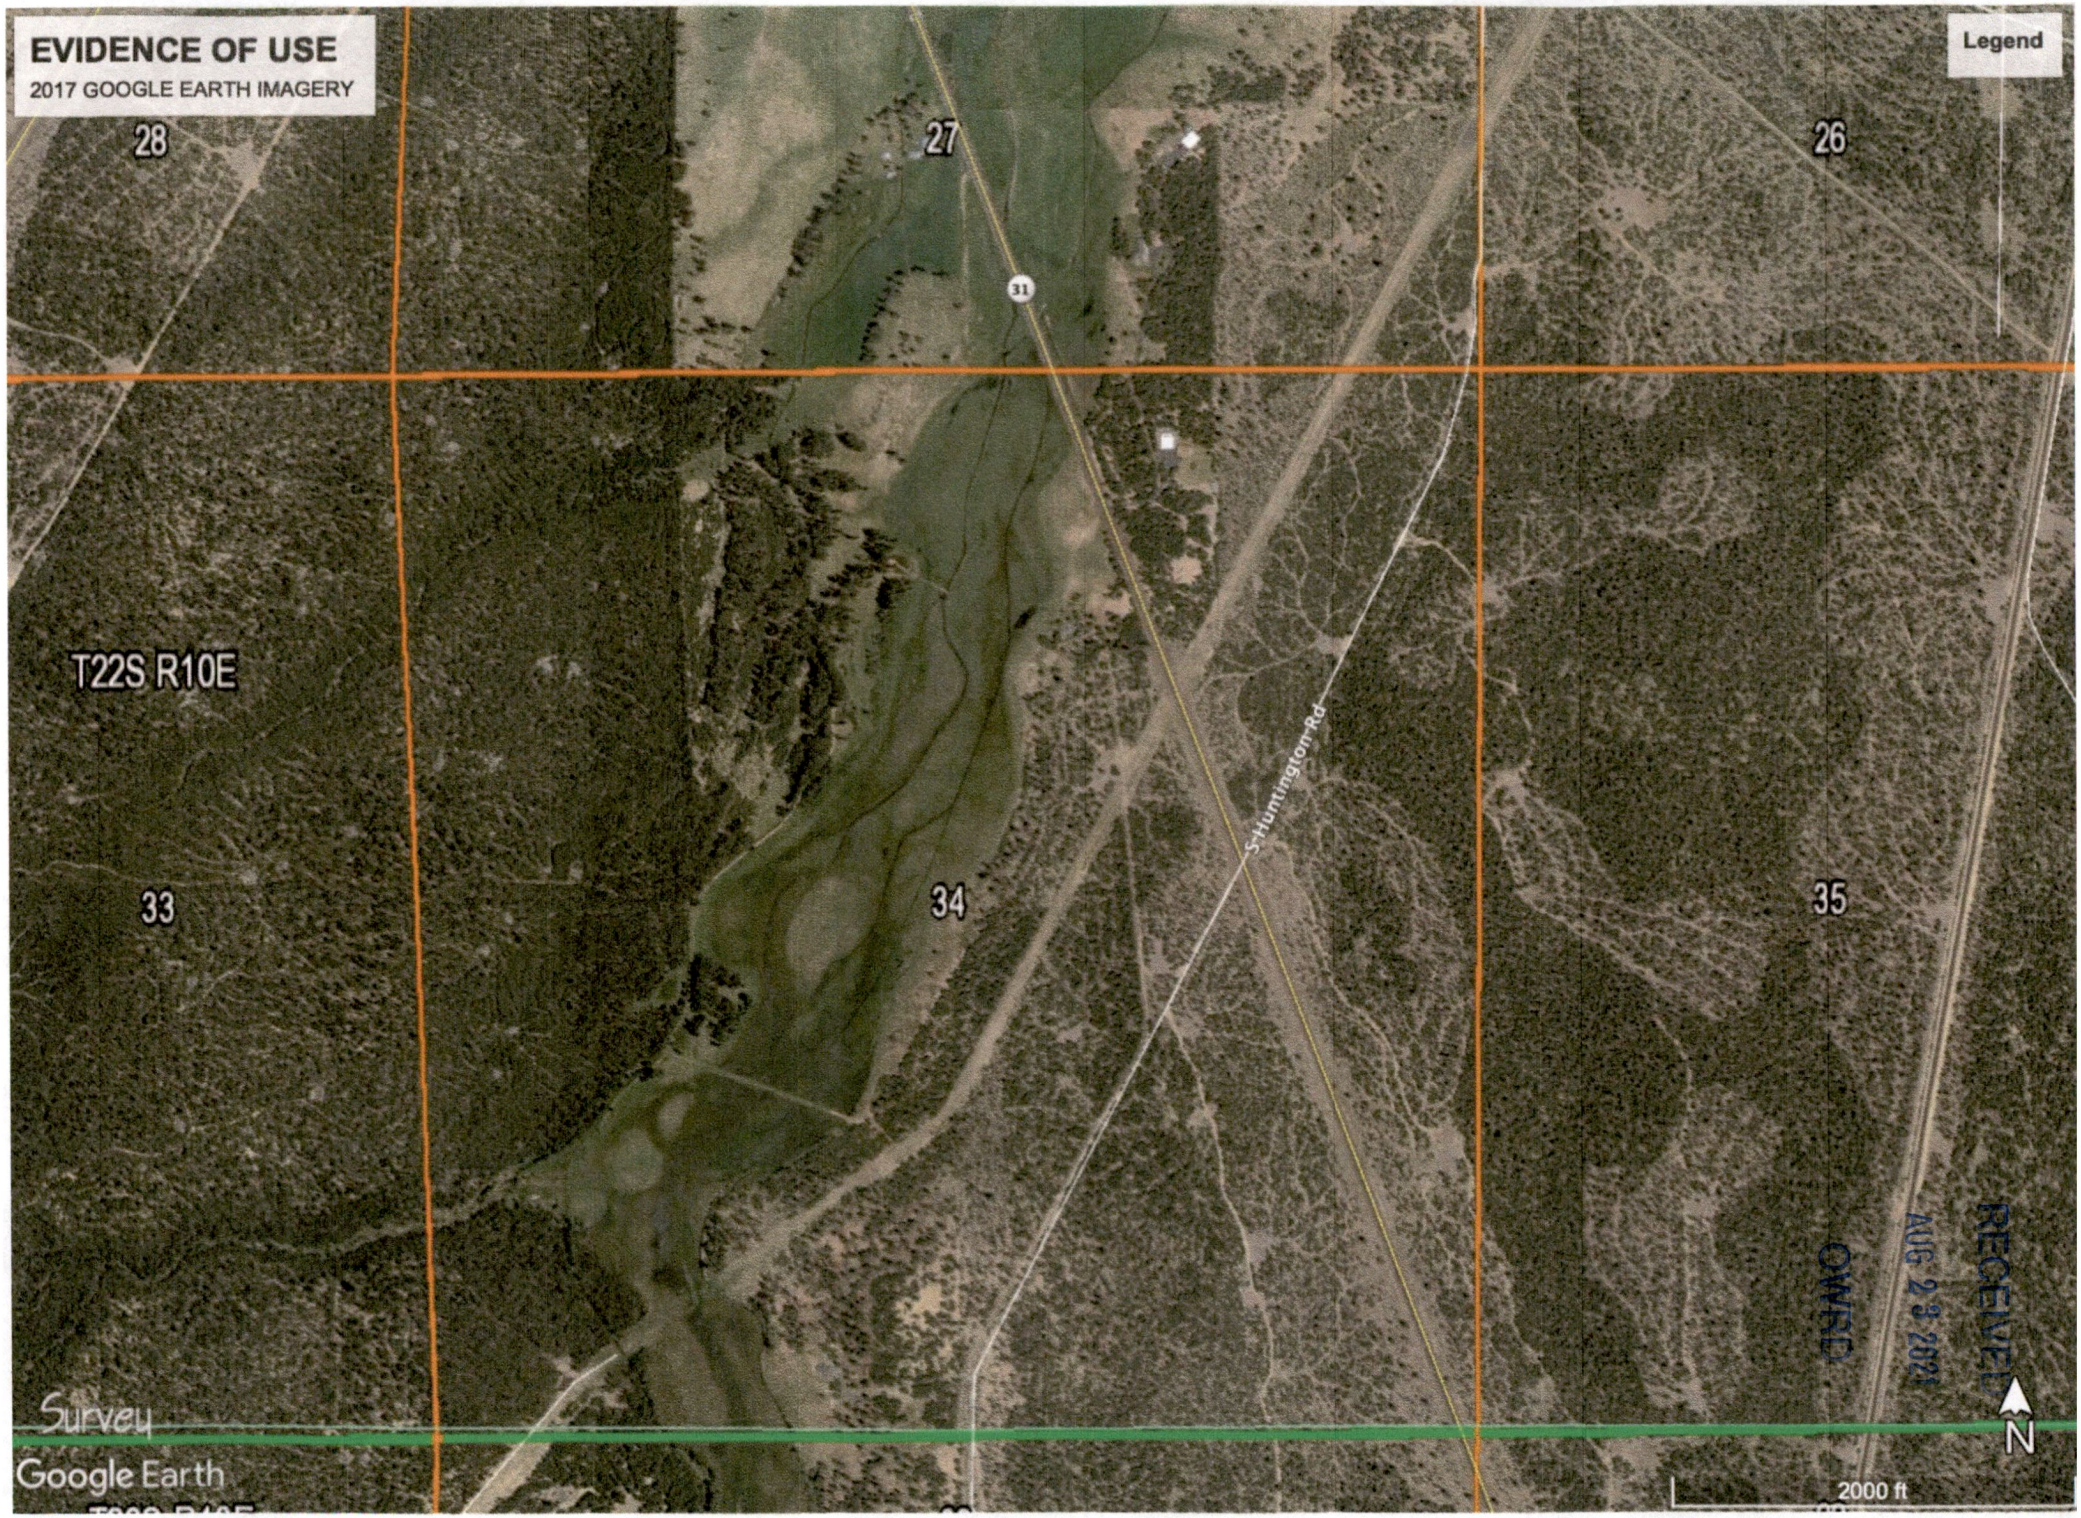
EVIDENCE OF USE
2017 GOOGLE EARTH IMAGERY
Legend
28
27
26
31
T22S R10E
S Huntington Rd
33
34
35
Survey
Google Earth
2000 ft
N
RECEIVED
AUG 23 2021
OWRD