DESCHUTES COUNTY
SEC.04 T15S. R13E. W.M.

SCALE - 1" = 400'

N↑

E 1/2 OF THE NW 1/4

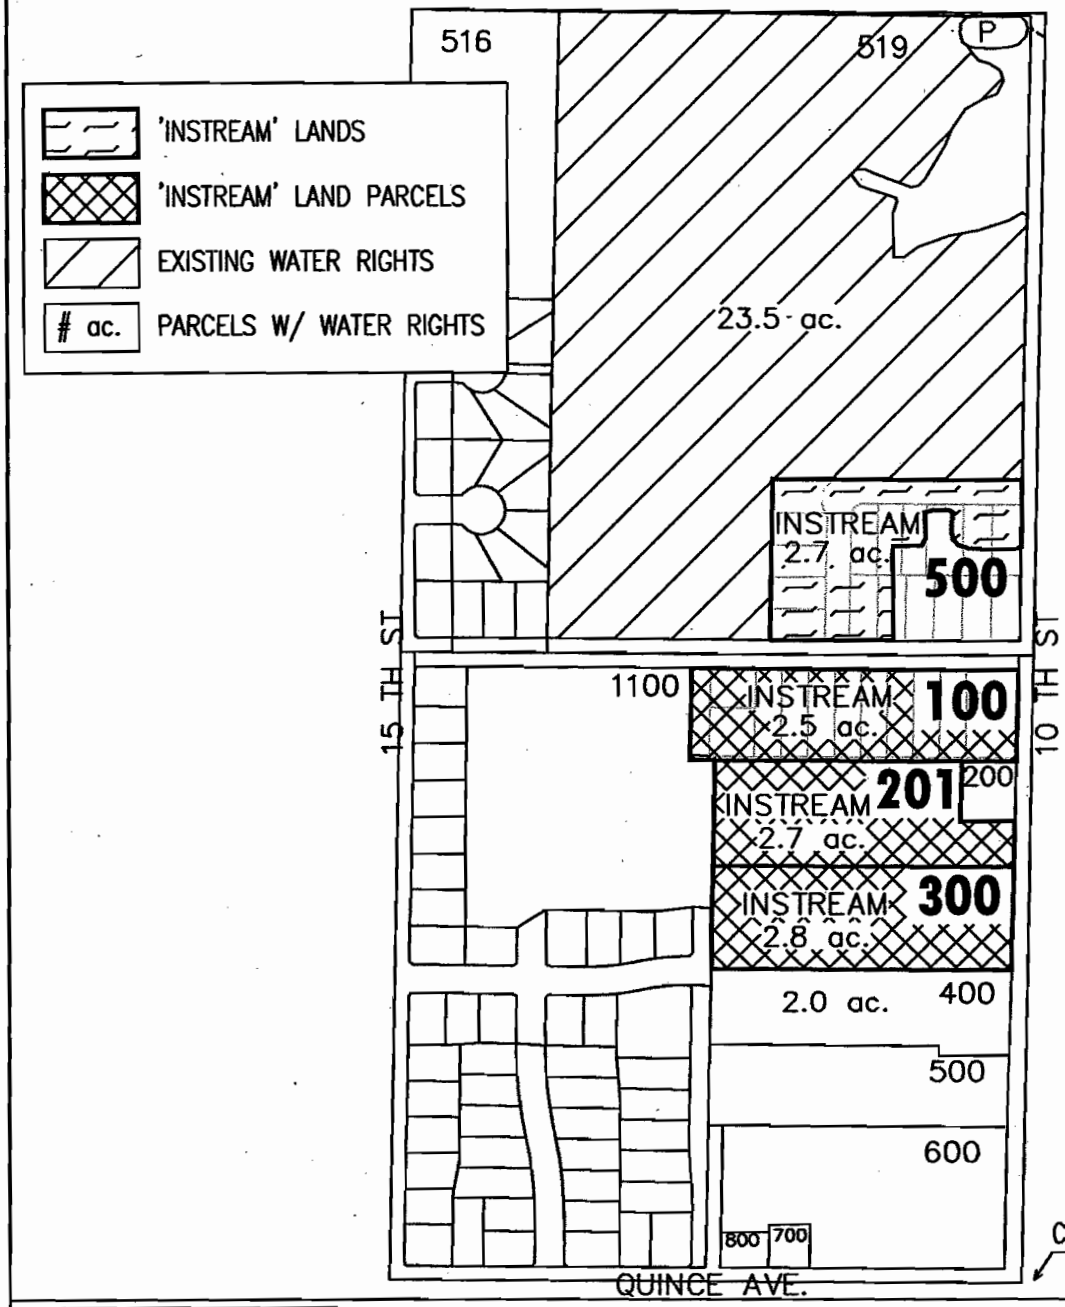

RECEIVED
MAR 1 0 2005
WATER RESOURCES DEPT
SALEM, OREGON

CENTRAL OREGON IRRIGATION DISTRICT

APPLICATION FOR PERMANENT INSTREAM

NAME: DESCHUTES RESOURCE CONSERVANCT QUITCLAIM

TAXLOT #: 100, 201, 300, 500 10.7 ACRES INSTREAM

DATE: 01-26-05

FILE NO: E:\TRANSFER\INSTREAM\INSTRM05\PERMANENT\DRC1

T-9883

DESCHUTES COUNTY
SEC.10 T15S. R13E. W.M.

SCALE - 1" = 400'

N↑

NW 1/4 OF THE NW 1/4

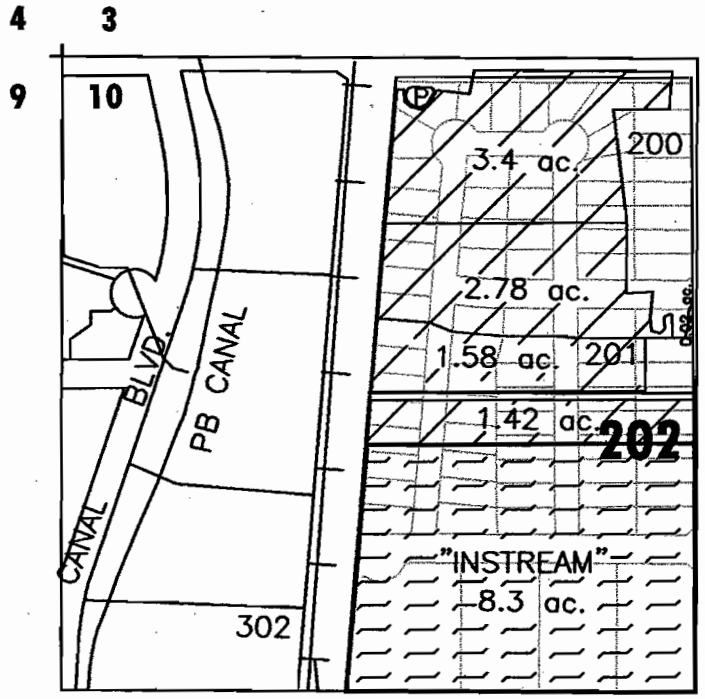

RECEIVED
MAR 1 0 2005
WATER RESOURCES DEPT
SALEM, OREGON

'INSTREAM' LANDS

EXISTING WATER RIGHTS

CENTRAL OREGON IRRIGATION DISTRICT

APPLICATION FOR PERMANENT INSTREAM

NAME: DESCHUTES RESOURCE CONSERVANCY QUITCLAIM

TAXLOT #: 202 8.3 ACRES INSTREAM

DATE: 01-26-05

FILE NO: E:\TRANSFER\INSTREAM\INSTRM05\PERMANENT\DRC2

T-9883

DESCHUTES COUNTY
SEC.19 T15S. R13E. W.M.

SCALE - 1" = 400'

N↑

SW 1/4 OF THE NE 1/4

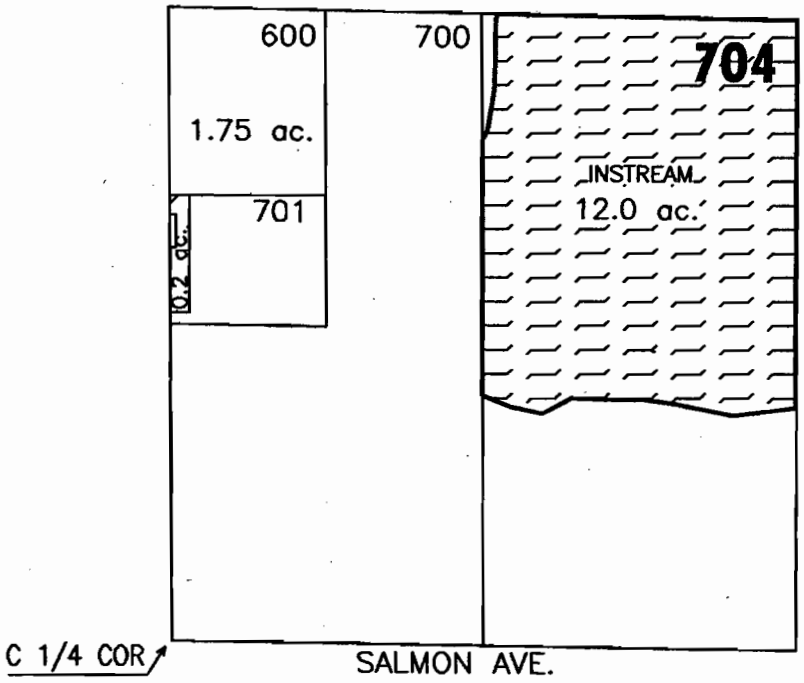

ok

RECEIVED
MAR 10 2005
WATER RESOURCES DEPT
SALEM, OREGON

'INSTREAM' LANDS

EXISTING WATER RIGHTS

ac. PARCELS W/ WATER RIGHTS

CENTRAL OREGON IRRIGATION DISTRICT

APPLICATION FOR PERMANENT INSTREAM

NAME: DESCHUTES RESOURCE CONSERVANCY QUITCLAIM

TAXLOT #: 704 12.0 ACRES INSTREAM

DATE: 01-26-05

FILE NO: E:\TRANSFER\INSTREAM\INSTRM05\PERMANENT\DRCJ

T-9883