


RESERVOIR APPLICATION MAP T24S, R6W, WM

SCALE 1" = 660'

DOUGLAS COUNTY

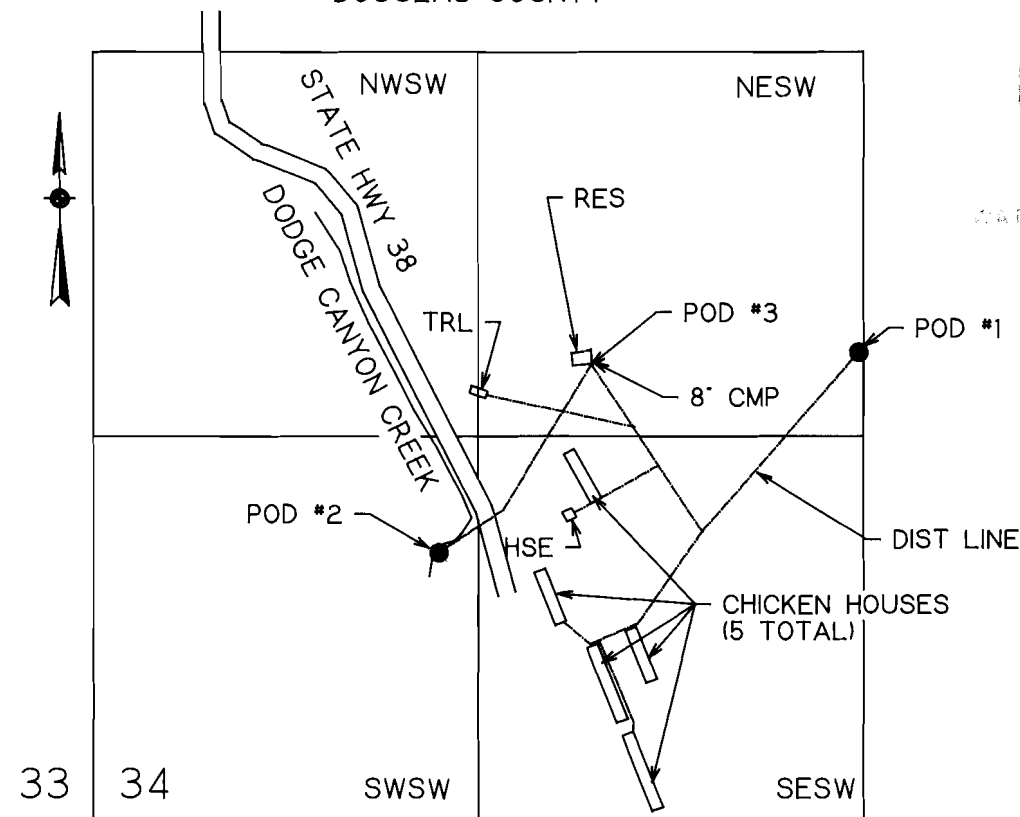

EXISTING PERMIT NO. R-6410, CERTIFICATE 50796.
PRIORITY DATE OCTOBER 6, 1975, IN NAME OF
ALVIN AND ETHEL JOHNSON FOR 0.5 ACRE-FOOT.
THIS APPLICATION IS TO INCREASE THE STORAGE
BY 1.5 ACRE-Feet FROM EXISTING 0.5 ACRE-FOOT
TO A NEW STORAGE TOTALING 2.0 ACRE-Feet.

POD 1 IS 1035 FT S AND 10 FT W FROM CENTER 1/4 COR SEC 34
POD 2 IS 1720 FT S AND 1455 FT W FROM CENTER 1/4 COR SEC 34
POD 3 IS 1080 FT S AND 1005 FT W FROM CENTER 1/4 COR SEC 34

THIS IS A LOCATION MAP FOR AN APPLICATION FOR A PERMIT TO
CONSTRUCT A RESERVOIR BY DAVID S OR JUDITH LYNNE JOHNSON.
THIS MAP IS FOR THE PURPOSE OF IDENTIFYING THE LOCATION OF
THE WATER RIGHT ONLY AND IS NOT INTENDED TO PROVIDE LEGAL
DIMENSIONS OR LOCATIONS OF PROPERTY OWNERSHIP LINES.

74154
R12468



EXPIRES 12-31-95