RECEIVED
JAN 20 2023
OWRD

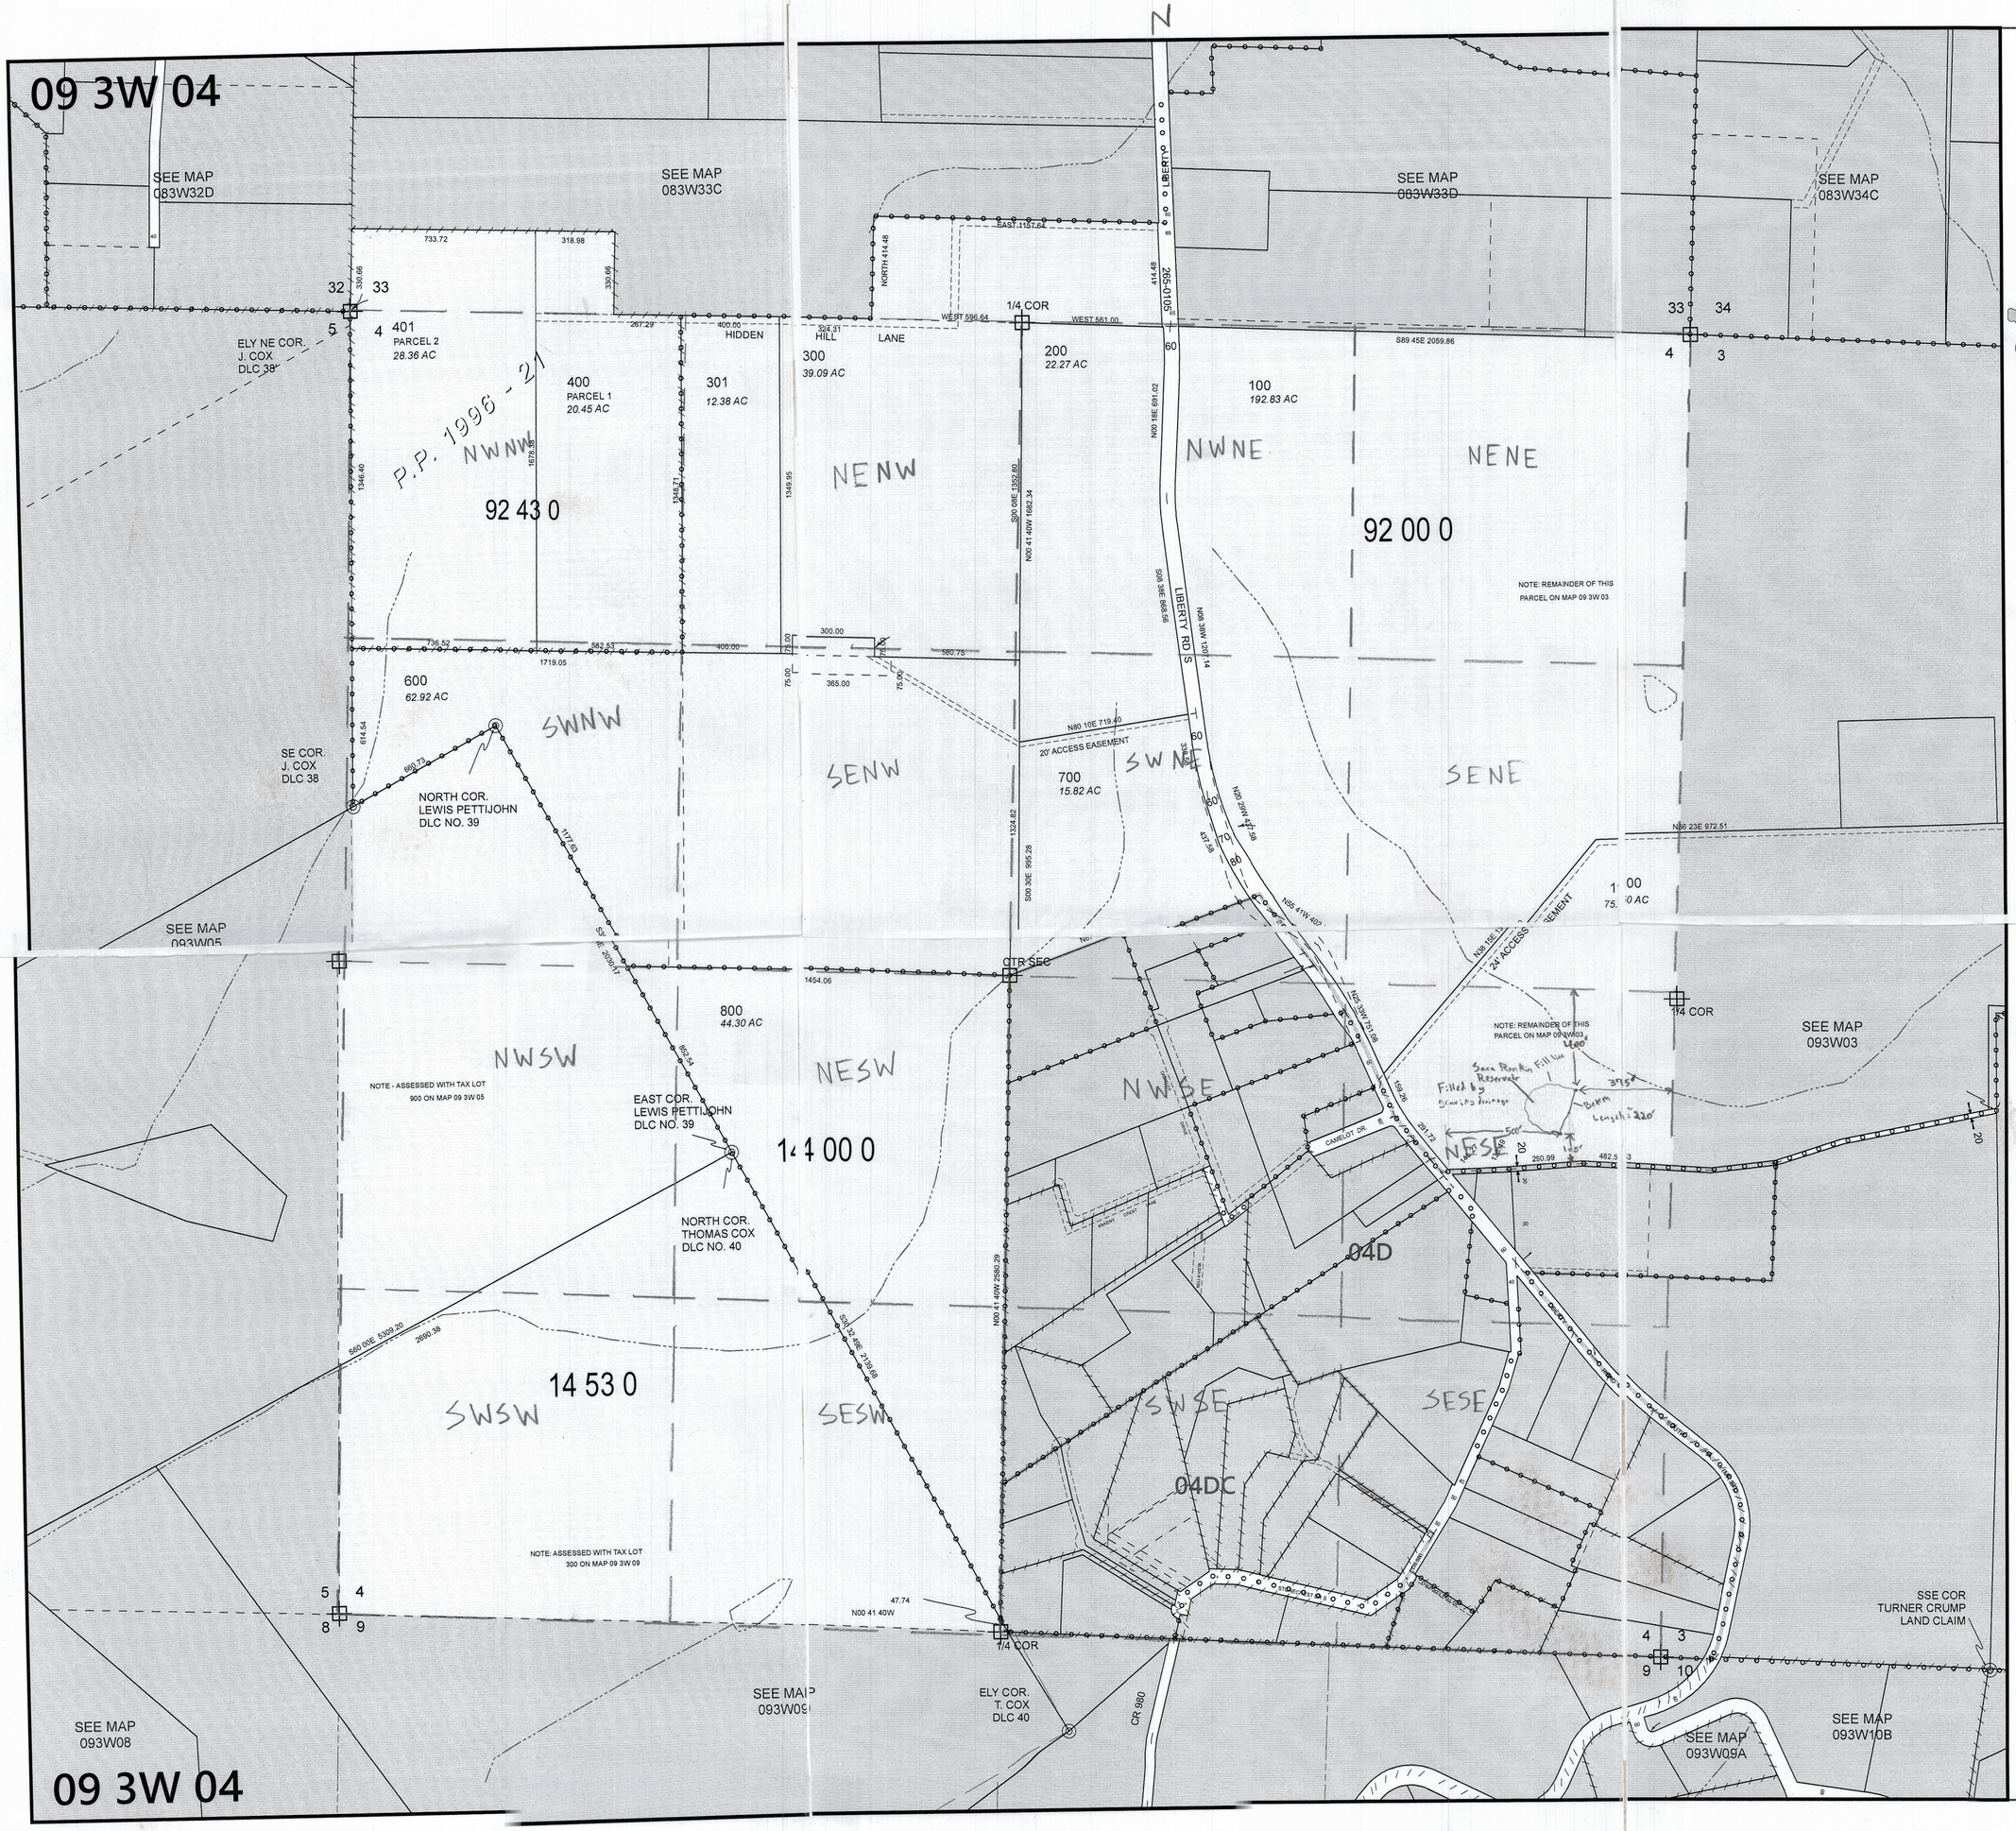

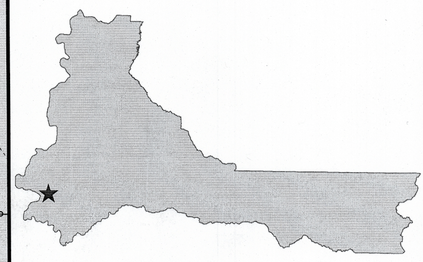

MARION COUNTY, OREGON

SEC 4 T9S R3W W.M.
SCALE 1" = 400'

LEGEND

LINE TYPES

- Taxlot Boundary
- Historical Boundary
- Road Right-of-Way
- Easement
- Railroad Right-of-Way
- Railroad Centerline
- Private Road ROW
- Taxcode Line
- Subdivision/Plat Bndry
- Map Boundary
- Waterline - Taxlot Bndry
- Waterline - Non Bndry

CORNER TYPES

- + 1/16TH Section Cor.
- 1/4 Section Cor.
- DLC Corner
- Section Corner (16, 15, 21, 22)

NUMBERS

Tax Code Number: 00 00 0

Acreage 0.25 AC — All acres listed are Net Acres, excluding any portions of the taxlot within public ROWs

NOTES

Tick Marks: A tick mark in the road indicates that the labeled dimension extends into the public ROW

200.00
175.00

CANCELLED NUMBERS

500

DISCLAIMER: THIS MAP WAS PREPARED FOR ASSESSMENT PURPOSES ONLY

Marion County OREGON — Assessors Office Cartography Dept

FOR ADDITIONAL MAPS VISIT OUR WEBSITE AT www.co.marion.or.us

PLOT DATE: 10/17/2020

09 3W 04

RECEIVED
JAN 17 2023
OWRD