


OAK PARK FARMS, INC.
GROUNDWATER APPLICATION EXHIBIT MAP

JANUARY 31, 2023

located in
SECTIONS 9, 16, & 17,
IN DLC 53 & 55
TOWNSHIP 12 SOUTH, RANGE 4 WEST,
WILLAMETTE MERIDIAN
LINN COUNTY, OREGON

PROPOSED PLACE OF USE OF PRIMARY IRRIGATED ACRES

AREA A 9.34 ACRES NE 1/4, NW 1/4, SECTION 17 TAX LOT 100	AREA G 37.86 ACRES NW 1/4, NW 1/4, SECTION 16 TAX LOT 300	AREA M 11.40 ACRES NW 1/4, NE 1/4, SECTION 16 TAX LOT 400
AREA B 0.04 ACRES SE 1/4, NW 1/4, SECTION 17 TAX LOT 100	AREA H 1.80 ACRES SW 1/4, NW 1/4, SECTION 16 TAX LOT 300	AREA N 10.13 ACRES SW 1/4, SE 1/4, SECTION 9 TAX LOT 500
AREA C 30.15 ACRES NW 1/4, NE 1/4, SECTION 17 TAX LOT 100	AREA I 24.25 ACRES NE 1/4, NW 1/4, SECTION 16 TAX LOT 300	AREA O 5.27 ACRES NW 1/4, NE 1/4, SECTION 16 TAX LOT 500
AREA D 1.37 ACRES SW 1/4, NE 1/4, SECTION 17 TAX LOT 100	AREA J 1.16 ACRES SE 1/4, NW 1/4, SECTION 16 TAX LOT 300	AREA P 30.91 ACRES SE 1/4, SE 1/4, SECTION 9 TAX LOT 500
AREA E 35.67 ACRES NE 1/4, NE 1/4, SECTION 17 TAX LOT 100	AREA K 3.91 ACRES NE 1/4, NW 1/4, SECTION 16 TAX LOT 400	AREA Q 16.52 ACRES NE 1/4, NE 1/4, SECTION 16 TAX LOT 500
AREA F 1.61 ACRES SE 1/4, NE 1/4, SECTION 17 TAX LOT 100	AREA L 13.07 ACRES SW 1/4, SE 1/4, SECTION 9 TAX LOT 400	

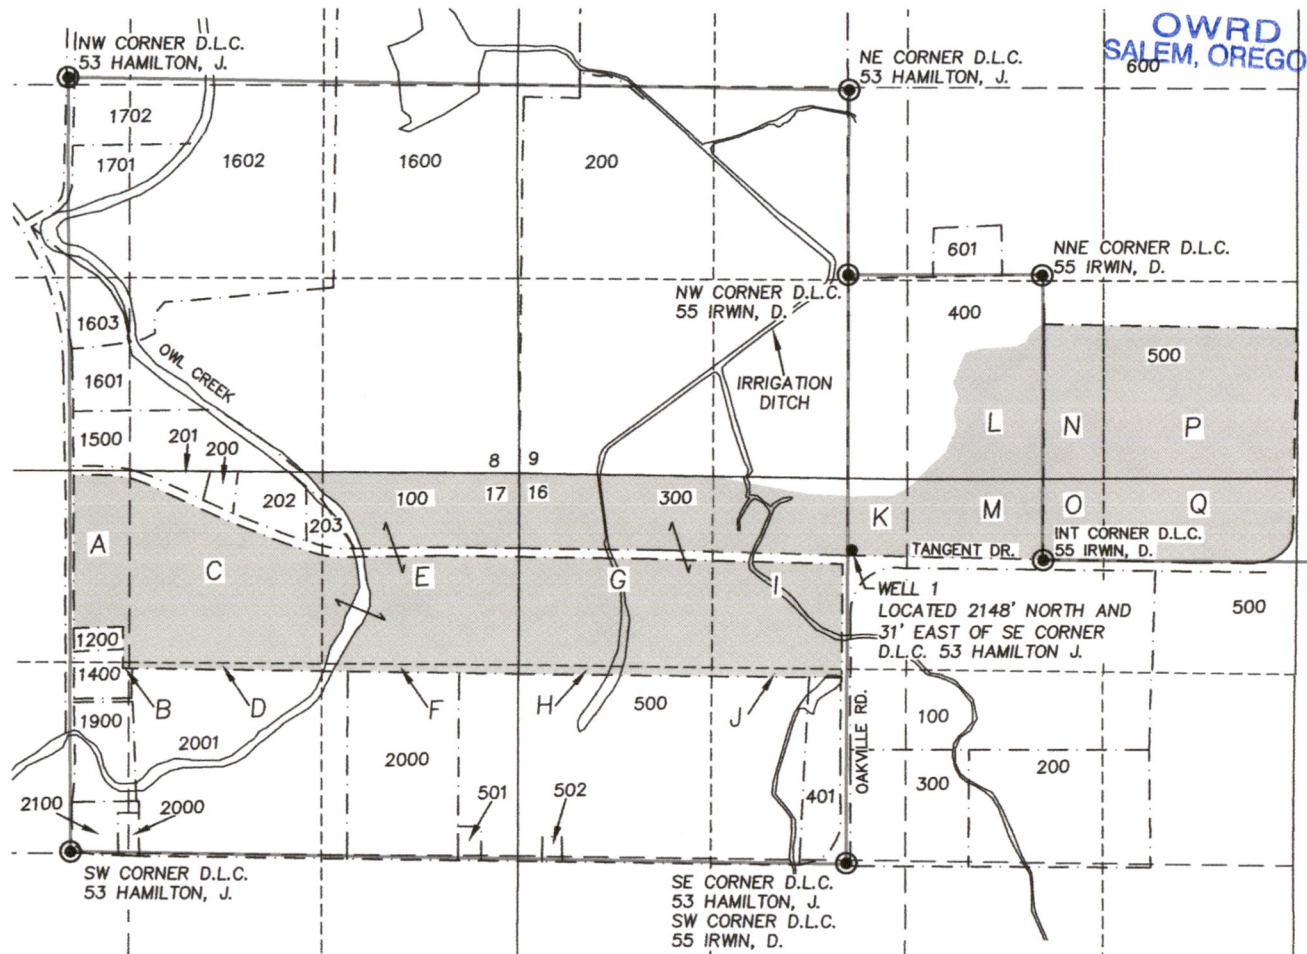

JDMcGee, Inc.

Engineering & Surveying
Land Use Planning
Wastewater Design
"Solving Problems for You"

1215 Main Street
PO Box 1472
Philomath, OR 97370


(541) 929-4226
(541) 929-4227 fax

CERTIFIED WATER RIGHT EXAMINER
58902WRE
John D McGee Digitally signed by John D McGee
Date: 2023.01.31 15:18:44 -08'00'
JOHN DAVID MCGEE
JULY 12, 2005
STATE OF OREGON

RENEWS: 12/31/2024

DRAWN BY: KP
JDM PROJECT #: 18-41B

CHECKED BY: JDM
DATE: 11/02/2021

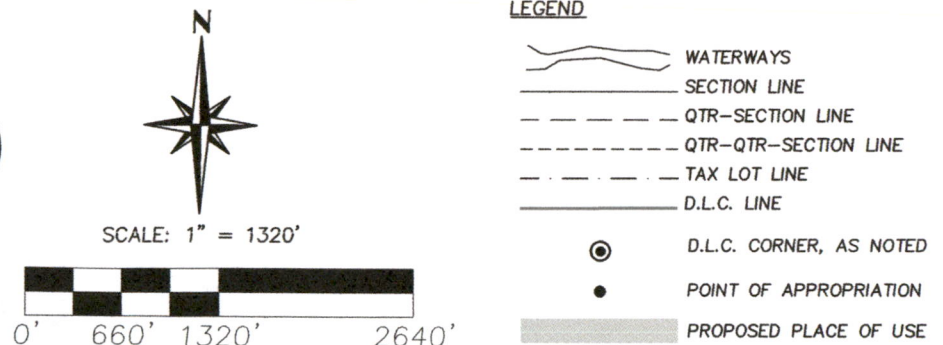

RECEIVED
FEB 16 2023
OWRD
SALEM, OREGON