


APPLICATION MAP
For
SCHMITZ FARM DAM AND RESERVOIR
PRIMARY and SUPPLEMENTAL IRRIGATION and NURSERY
Thomas Buchholz, Owner / Operator
T.5 S., R.1 E., W.M.

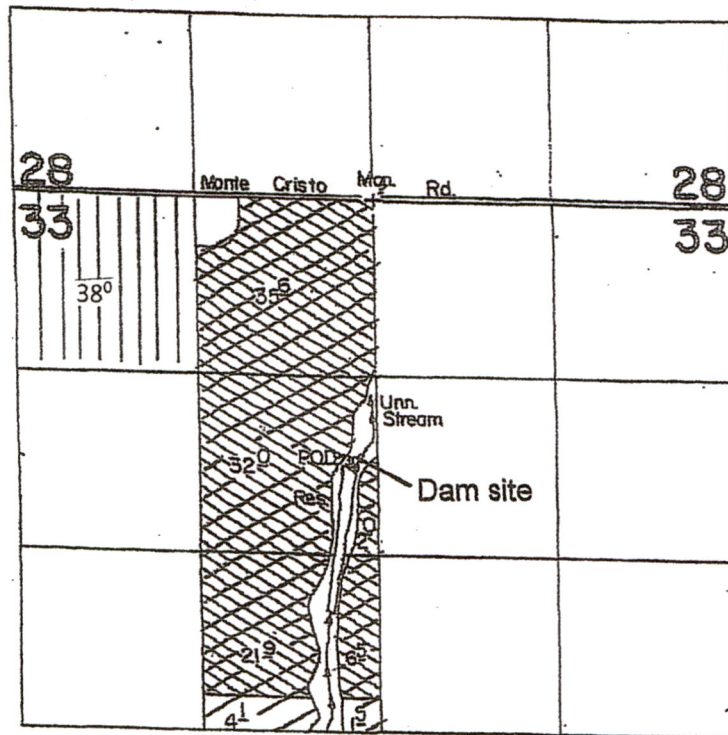

Scale: 1" = 1320'




POD. Loc.: 2010' S. & 190' W. from N. 1/4 Cor. Sec. 33.


RECEIVED

APP 24 2023

OWRD

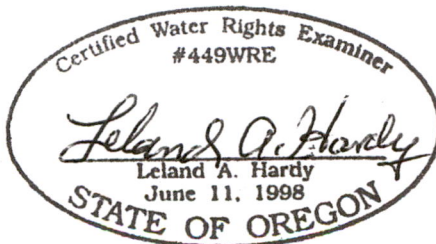

RENEWAL DATE: 6/23

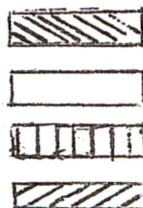

Primary Permit 42009 Certificate 56290

Primary Permit 47876 Certificate 65042


Primary Surface Application _____

Supplemental Surface Application _____

Store Water Reservoir Application R-88873

TICOR TITLE INSURANCE

This map is made solely for the purpose of assisting in locating sold premises and the Company assumes no liability for variations, if any, in dimensions and location ascertained by actual survey.

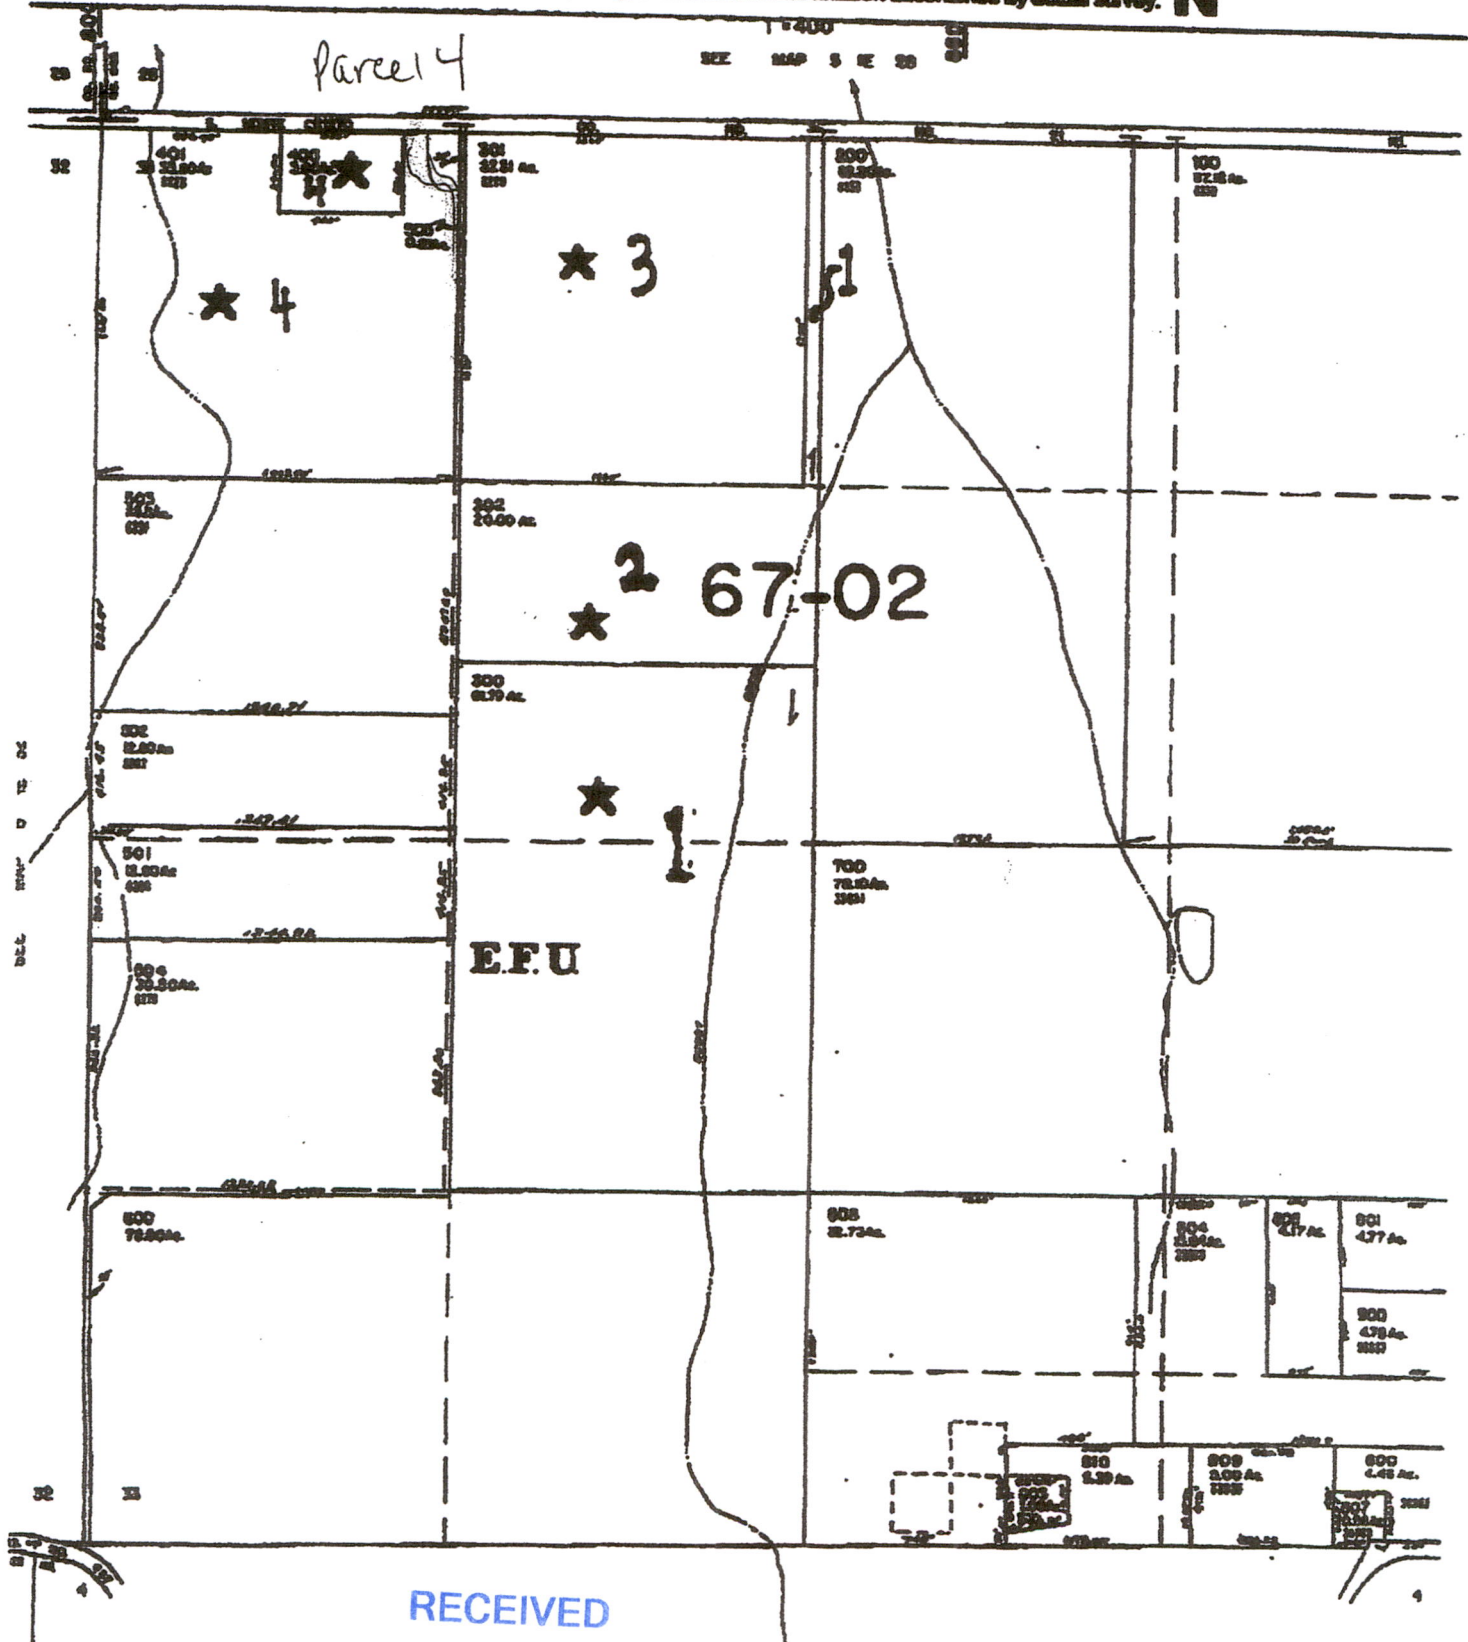

RECEIVED

APR 24 2023

OWRD

SEE MAP 6 E 4