
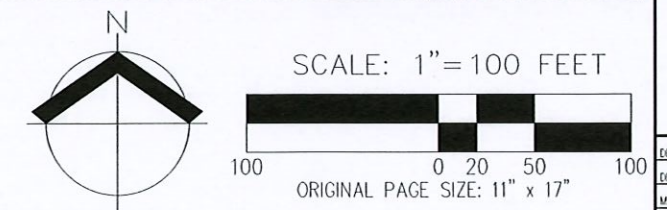
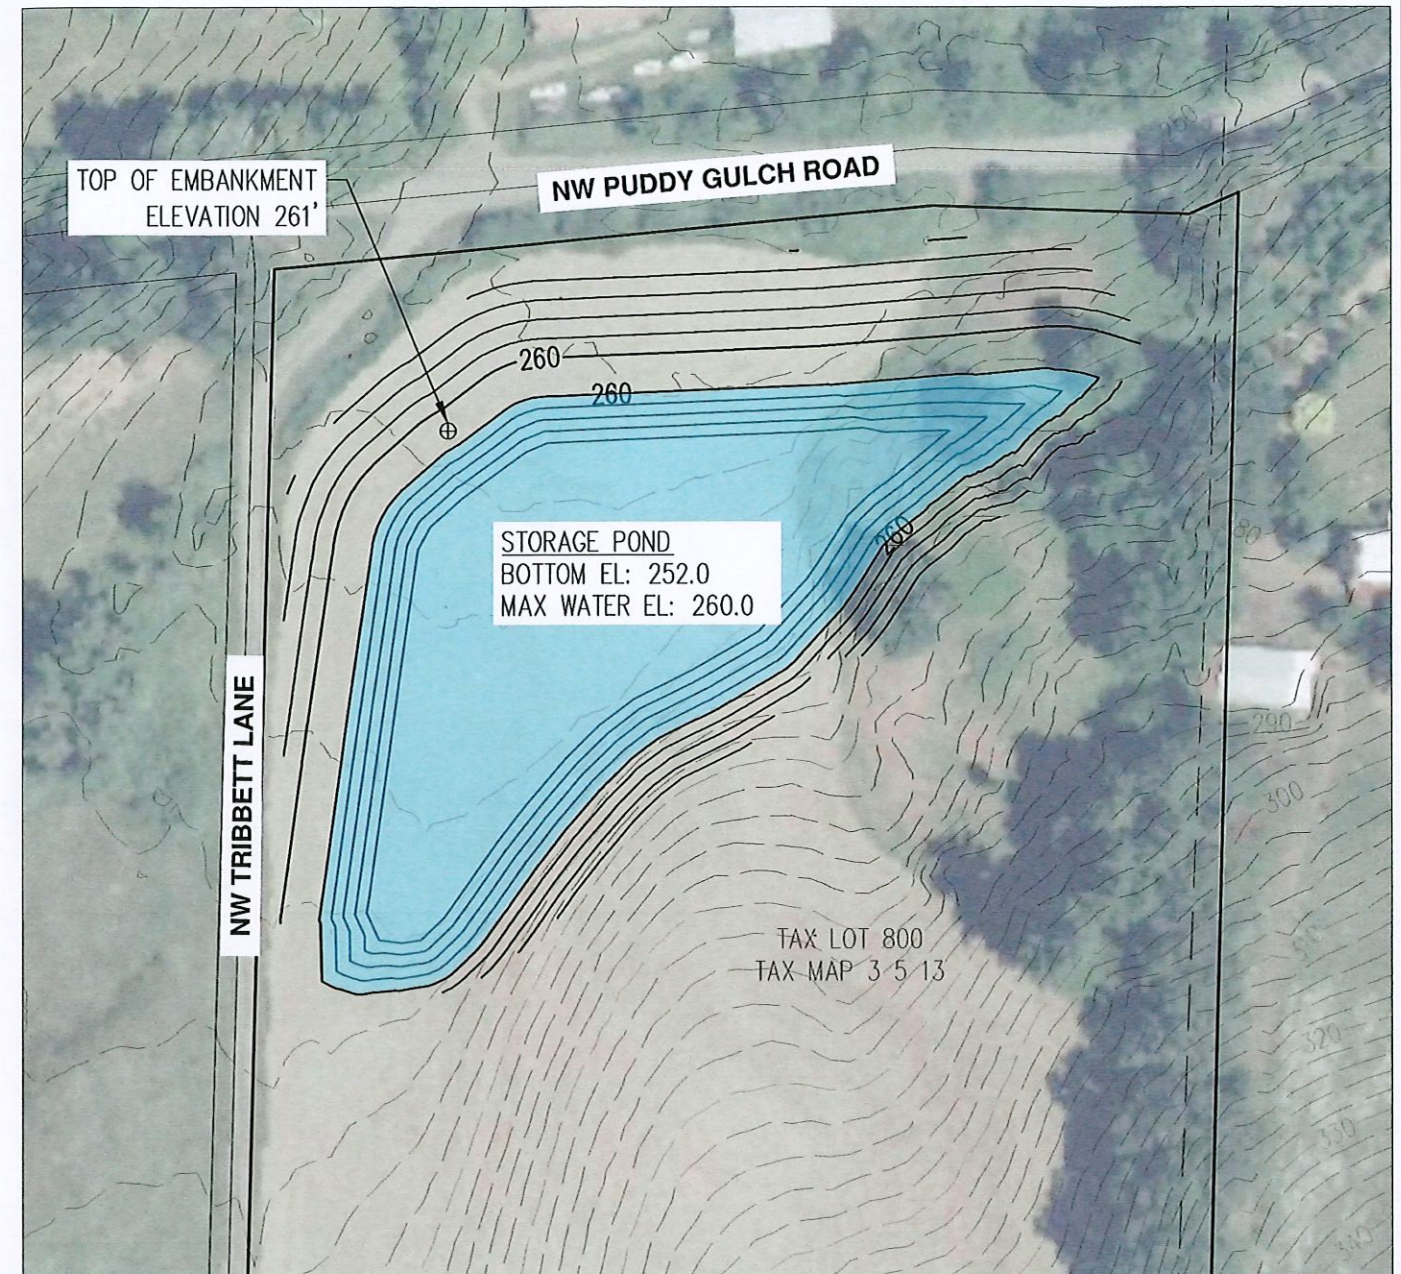


AKS DRAWING FILE: 9074 ALT RES PERMIDG | LAYOUT: POND #1

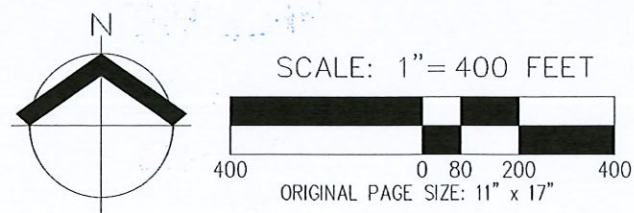

POND DATA:

LOCATED IN THE NW $\frac{1}{4}$ OF THE NW $\frac{1}{4}$ OF SECTION 13 T3S R 5W
 ± 590 -FT SOUTH AND ± 940 -FT EAST OF THE NW CORNER OF
SECTION 13. TAX LOT 800

WATER STORAGE:

VOLUME: ± 9.0 -AF
MEAN DEPTH: 8.0-FT
MAXIMUM EMBANKMENT HEIGHT = 8.0-FT

RECEIVED
MAY 25 2023
OWRD