
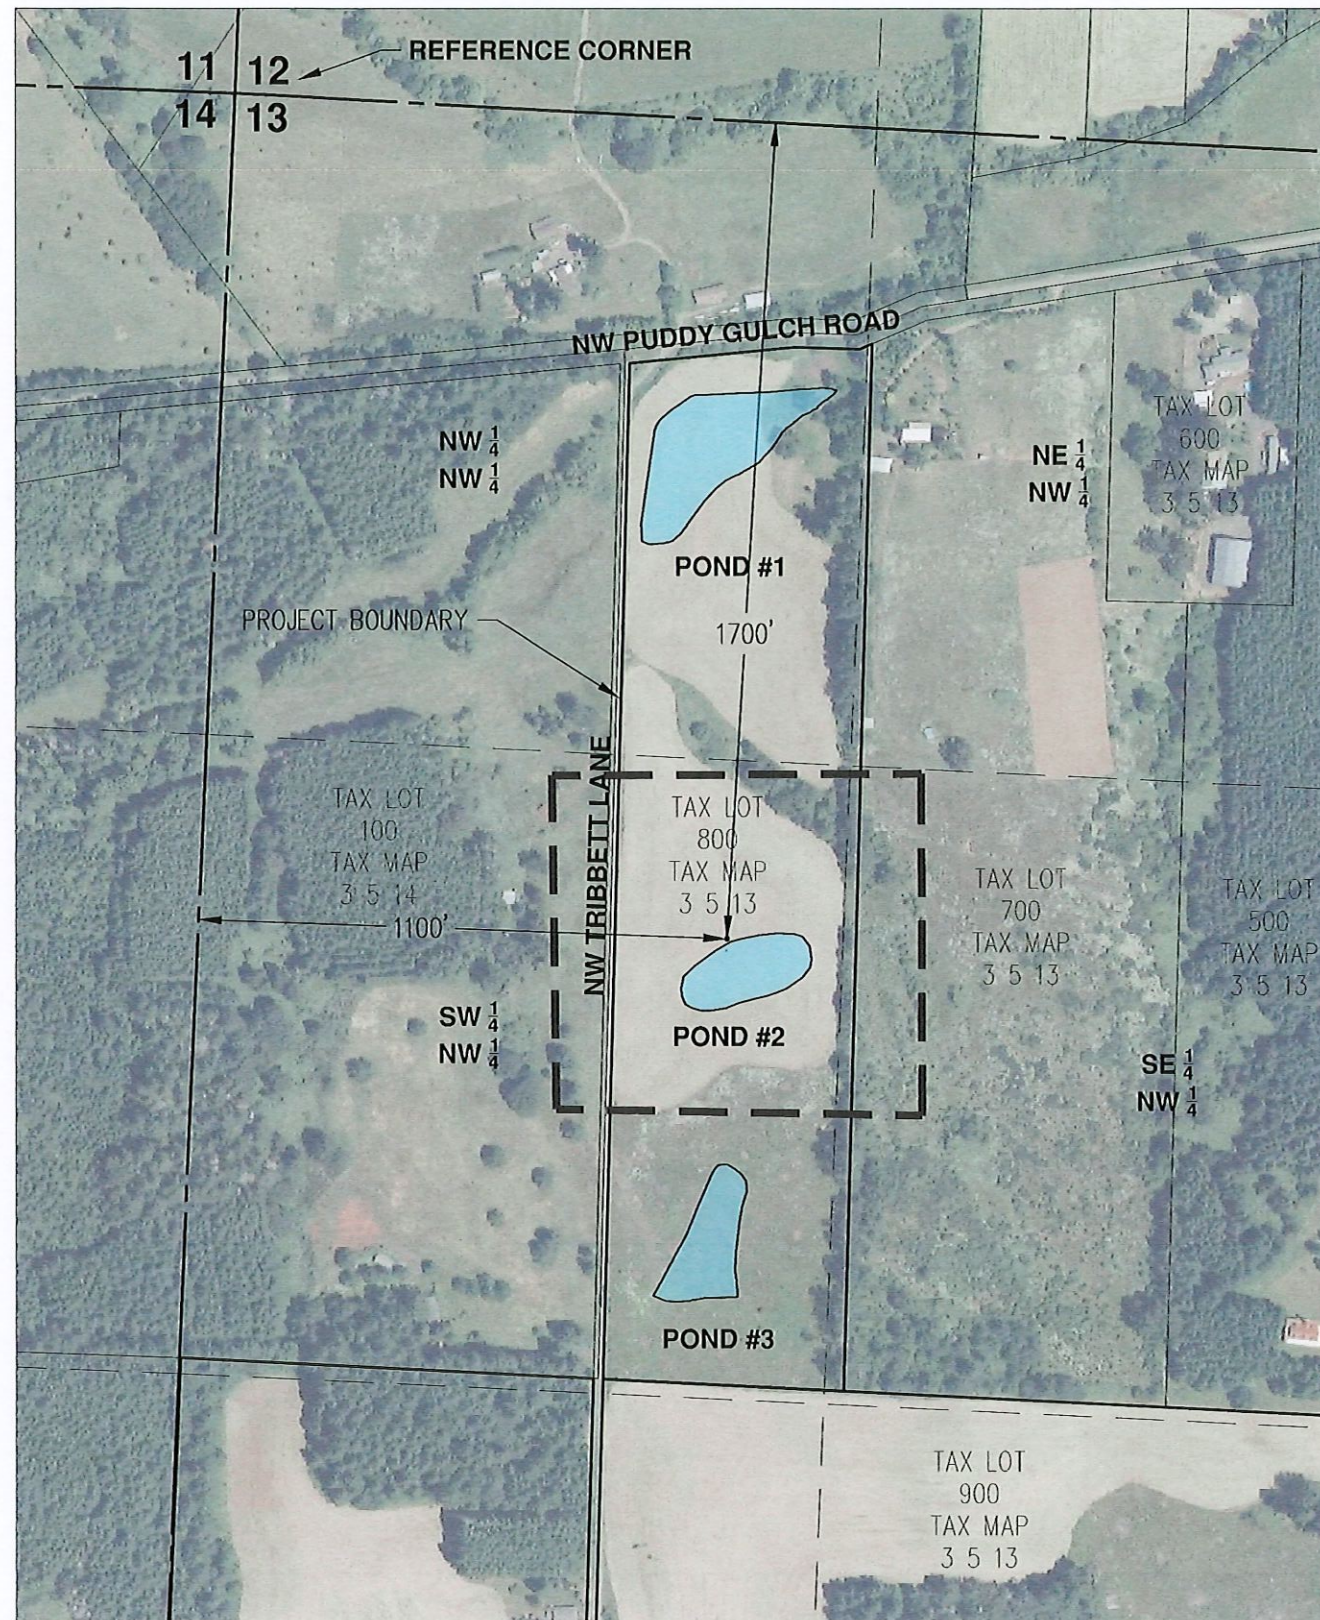
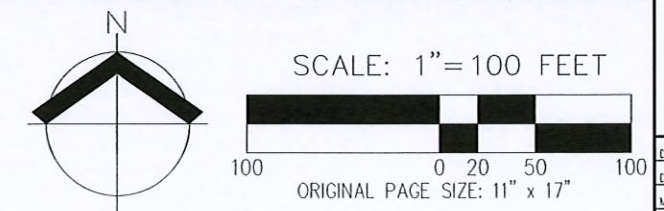


RECEIVED
MAY 25 2023
OWRD
SALEM, OREGON

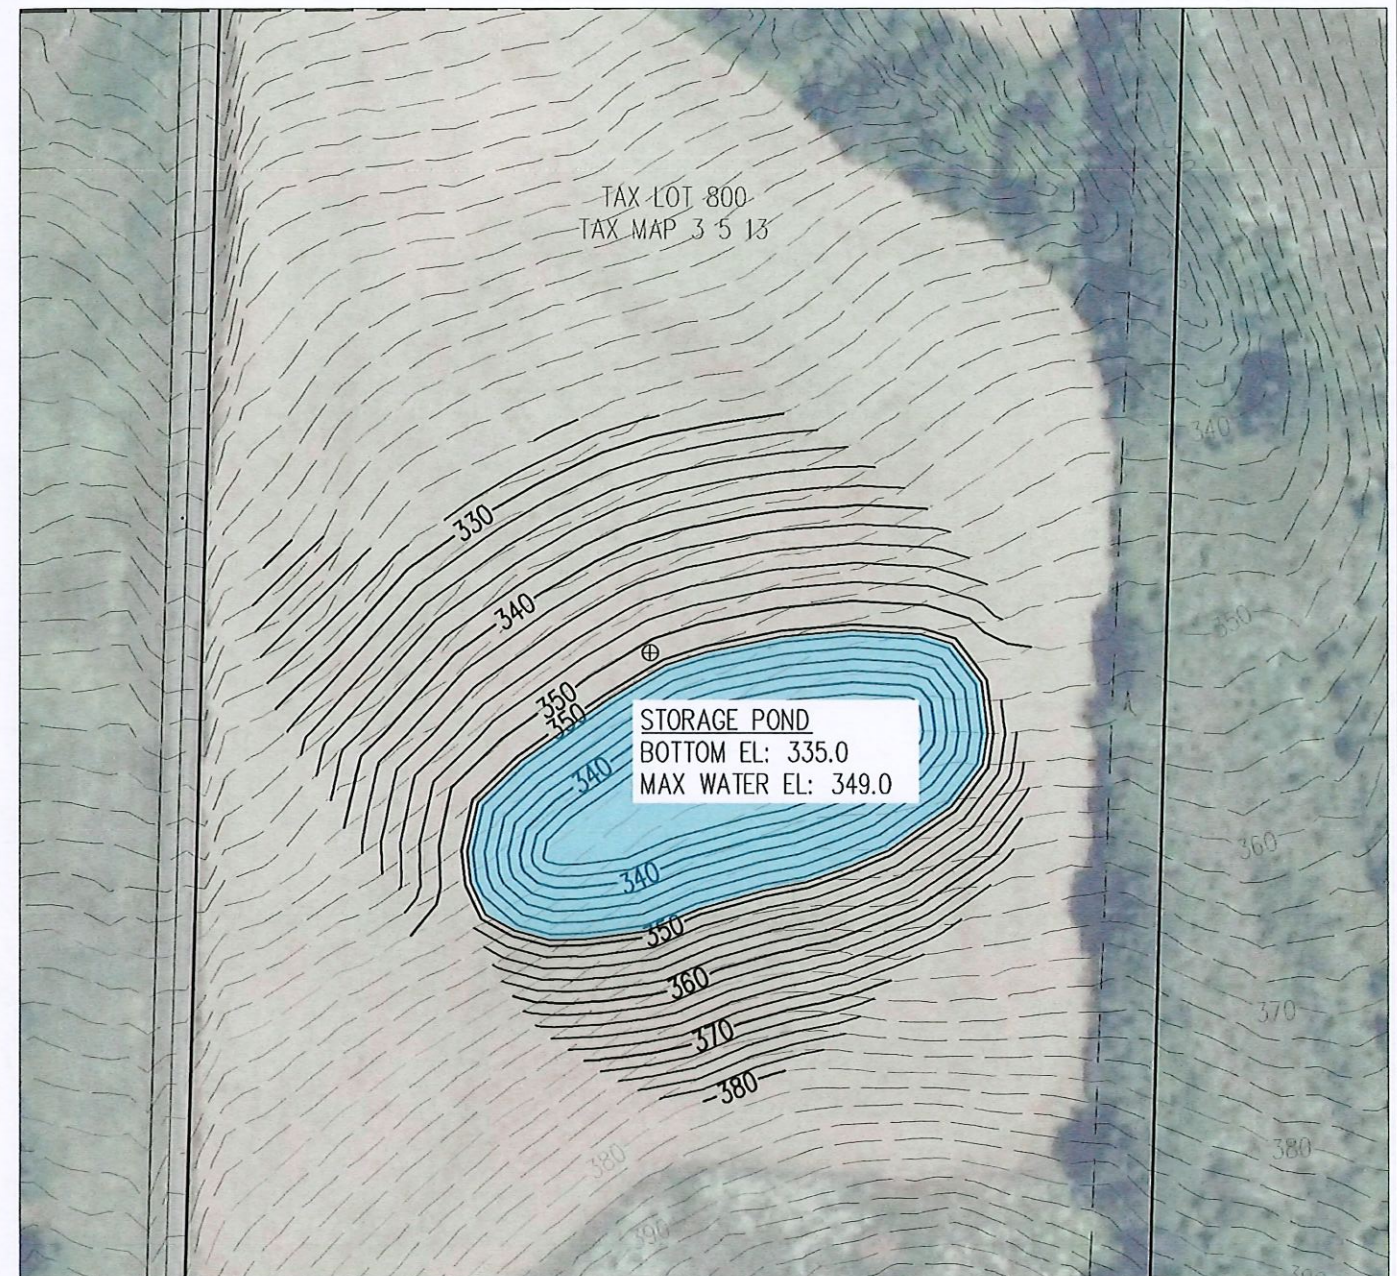

POND DATA:

LOCATED IN THE SW $\frac{1}{4}$ OF THE NW $\frac{1}{4}$ OF SECTION 13 T3S R 5W
 ± 1700 -FT SOUTH AND ± 1100 -FT EAST OF THE NW CORNER OF
SECTION 13, TAX LOT 800

WATER STORAGE:

VOLUME: ± 5.5 -AF
MEAN DEPTH: 14.0-FT
MAXIMUM EMBANKMENT HEIGHT = 7.0-FT