


WATER RIGHT APPLICATION MAP T24S, R4W, WM

SCALE 1" = 400'


COUNTY OF DOUGLAS

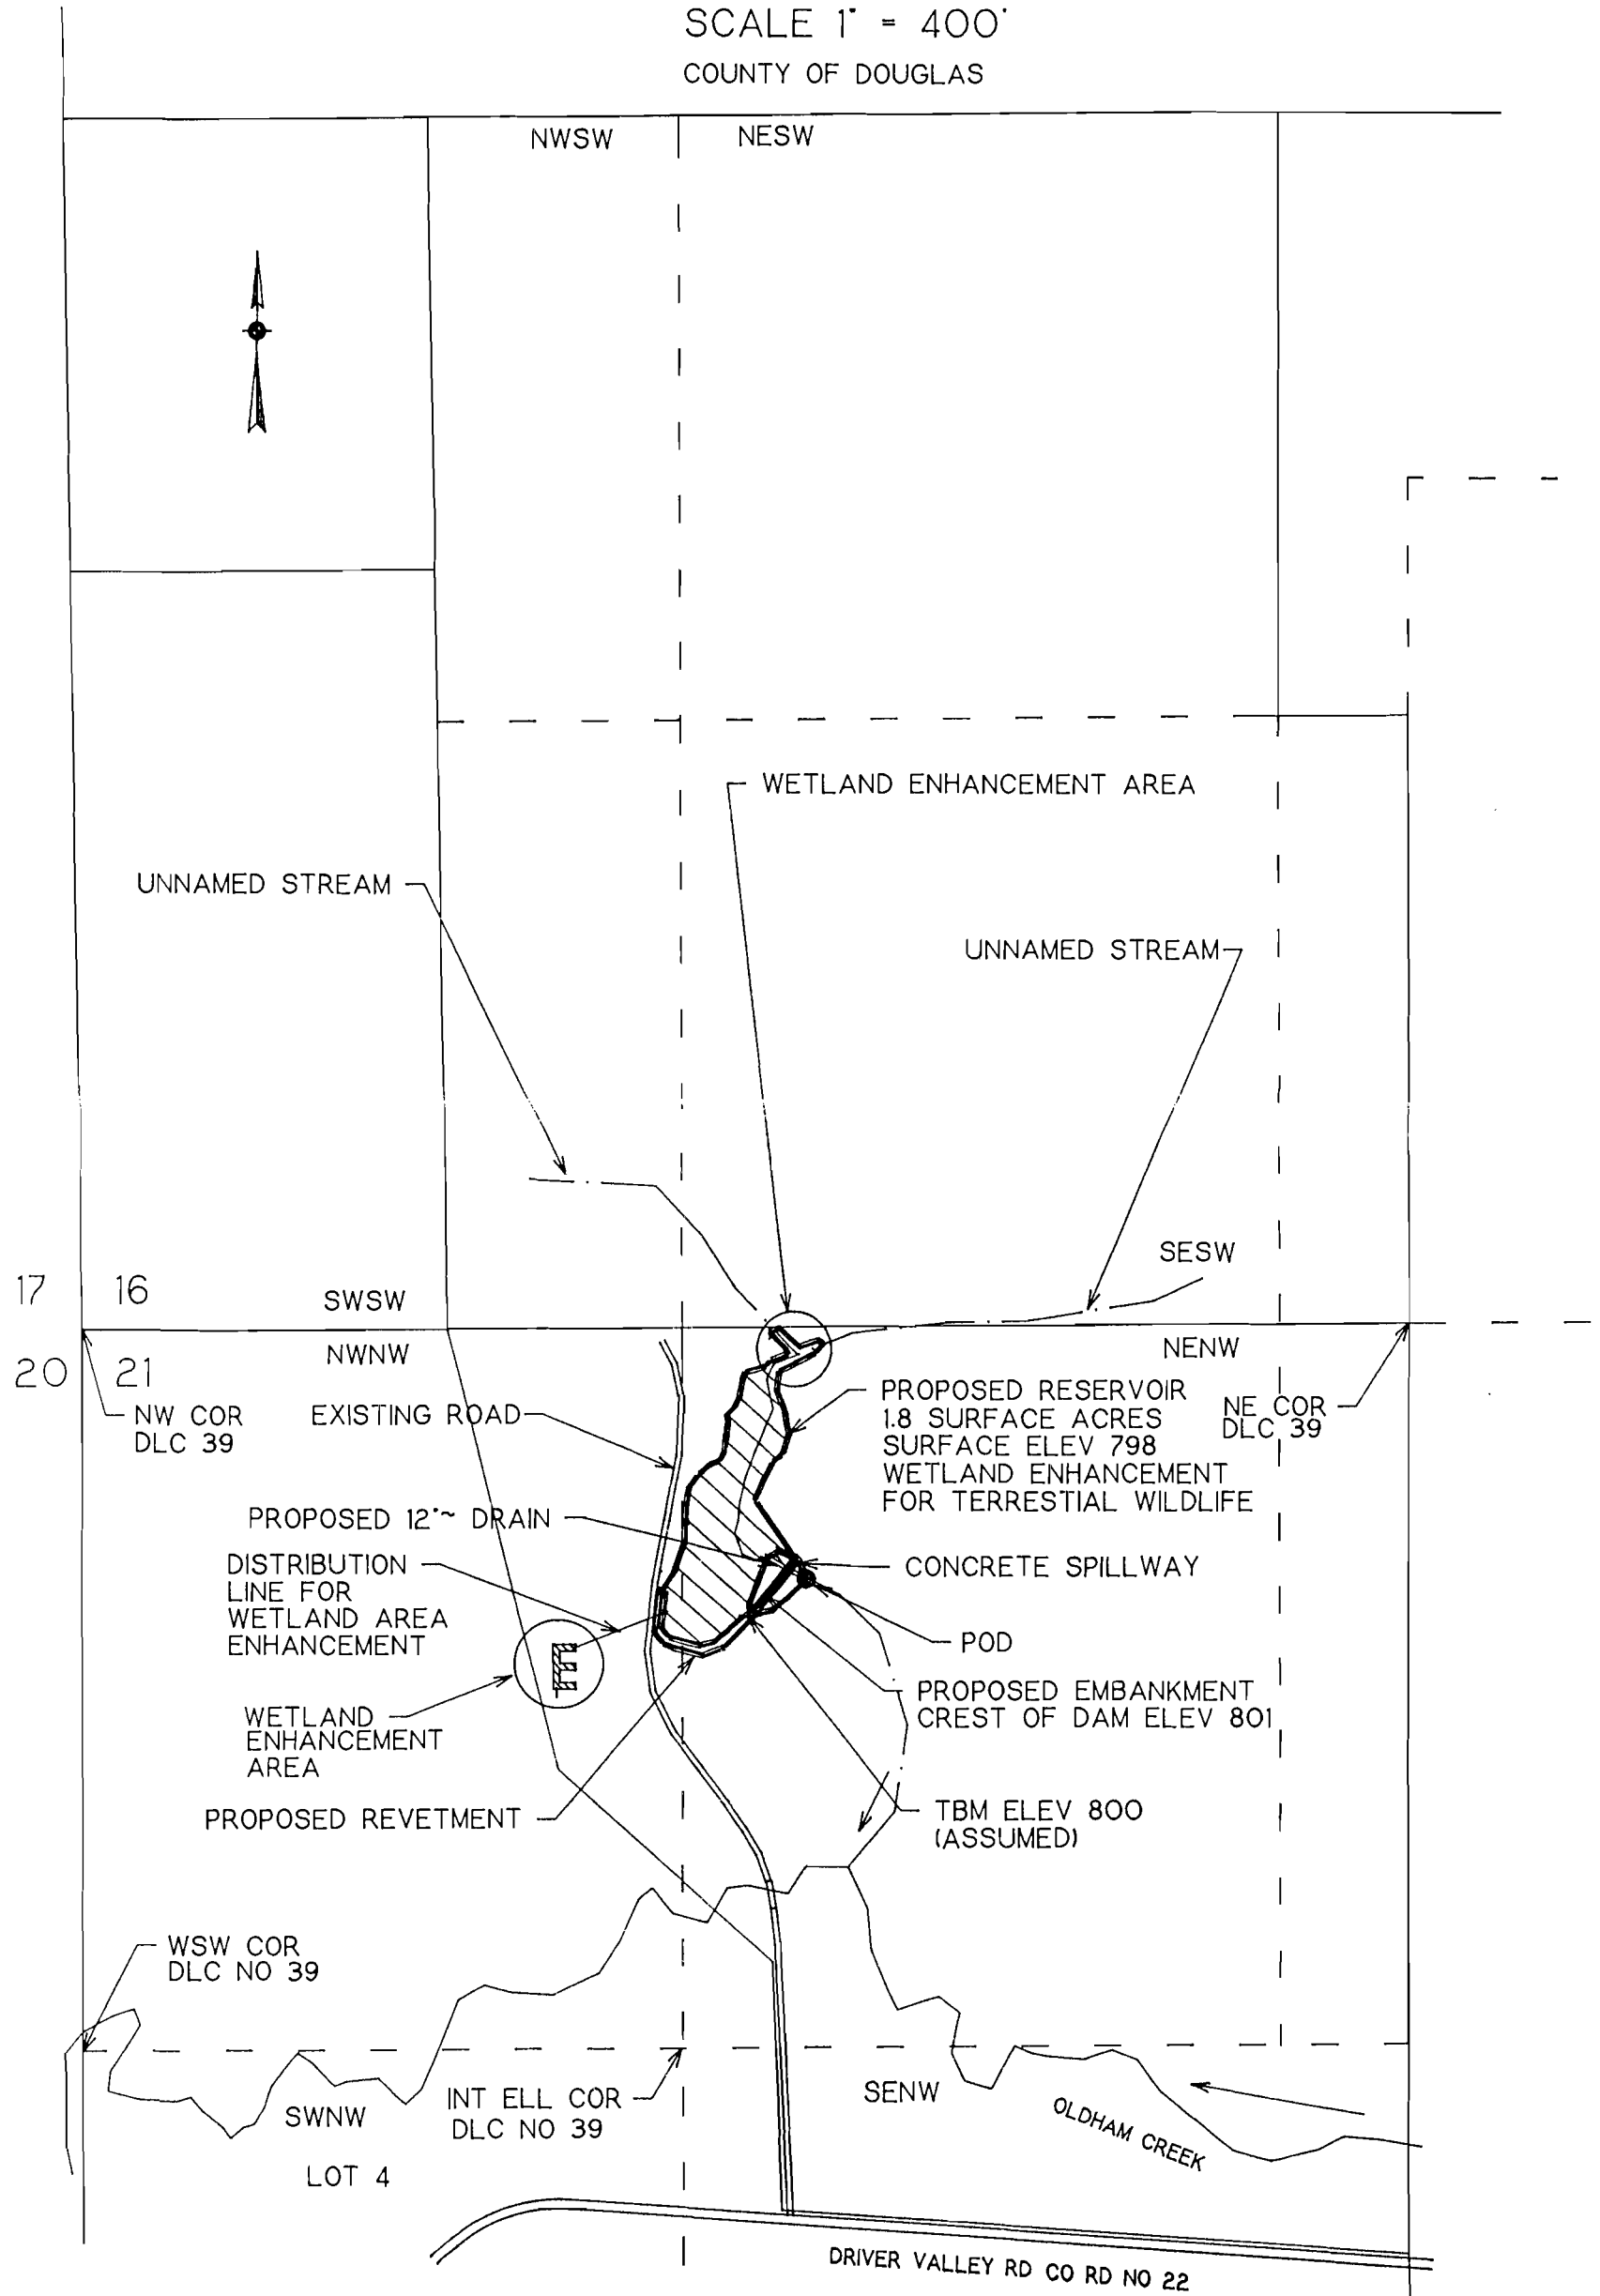

POD IS 540 FT S AND 1610 FT E FROM NW COR SEC 21

THIS IS A LOCATION MAP FOR A WATER RIGHT APPLICATION BY ALEXANDER K MORLEY OR DIANNE T MARTIN MORLEY. THIS MAP IS FOR THE PURPOSE OF IDENTIFYING THE LOCATION OF THE WATER RIGHT ONLY AND IS NOT INTENDED TO PROVIDE LEGAL DIMENSIONS OR LOCATIONS OF PROPERTY OWNERSHIP LINES.

Application No. R-74927
Permit No. 112225

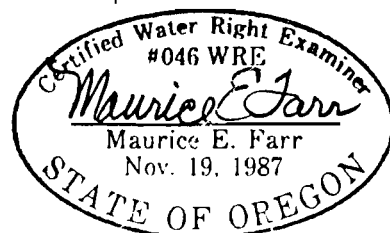

EXPIRES 12-31-95